



A301 ELEVATIONS

A607 3D MODEL DETAILS

Scale



(1)

[illegible]

MURB EAST
VILLAGE

SITE PLAN

Project number	003
----------------	-----


Date	04-08-19
------	----------

Drawn by GROUP 3

Checked by	TRUSS
------------	-------

A101


Scale 1 : 150

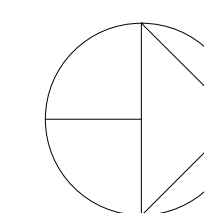

MURB EAST
VILLAGE

A201



Scale	1 : 150
-------	---------

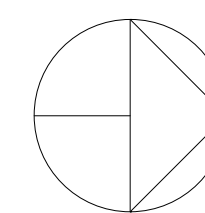


MURB EAST
VILLAGE

Project number	003
Date	04-08-19
Drawn by	GROUP 3
Checked by	TRUSS



Scale	1 : 150
-------	---------

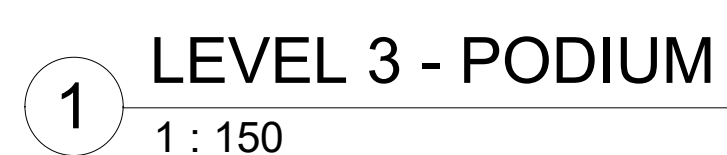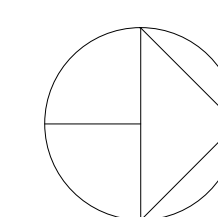


MURB EAST VILLAGE	
PODIUM FLOOR PLAN	
Project number	003
Date	04-08-19
Drawn by	GROUP 3
Checked by	TRUSS
A204	
Scale	1 : 150

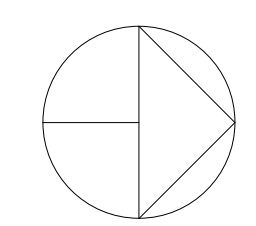


MURB EAST VILLAGE	
LEVEL 4 RESIDENTIAL FLOOR PLAN	
Project number	003
Date	04-08-19
Drawn by	GROUP 3
Checked by	TRUSS
A205	
Scale	1 : 150

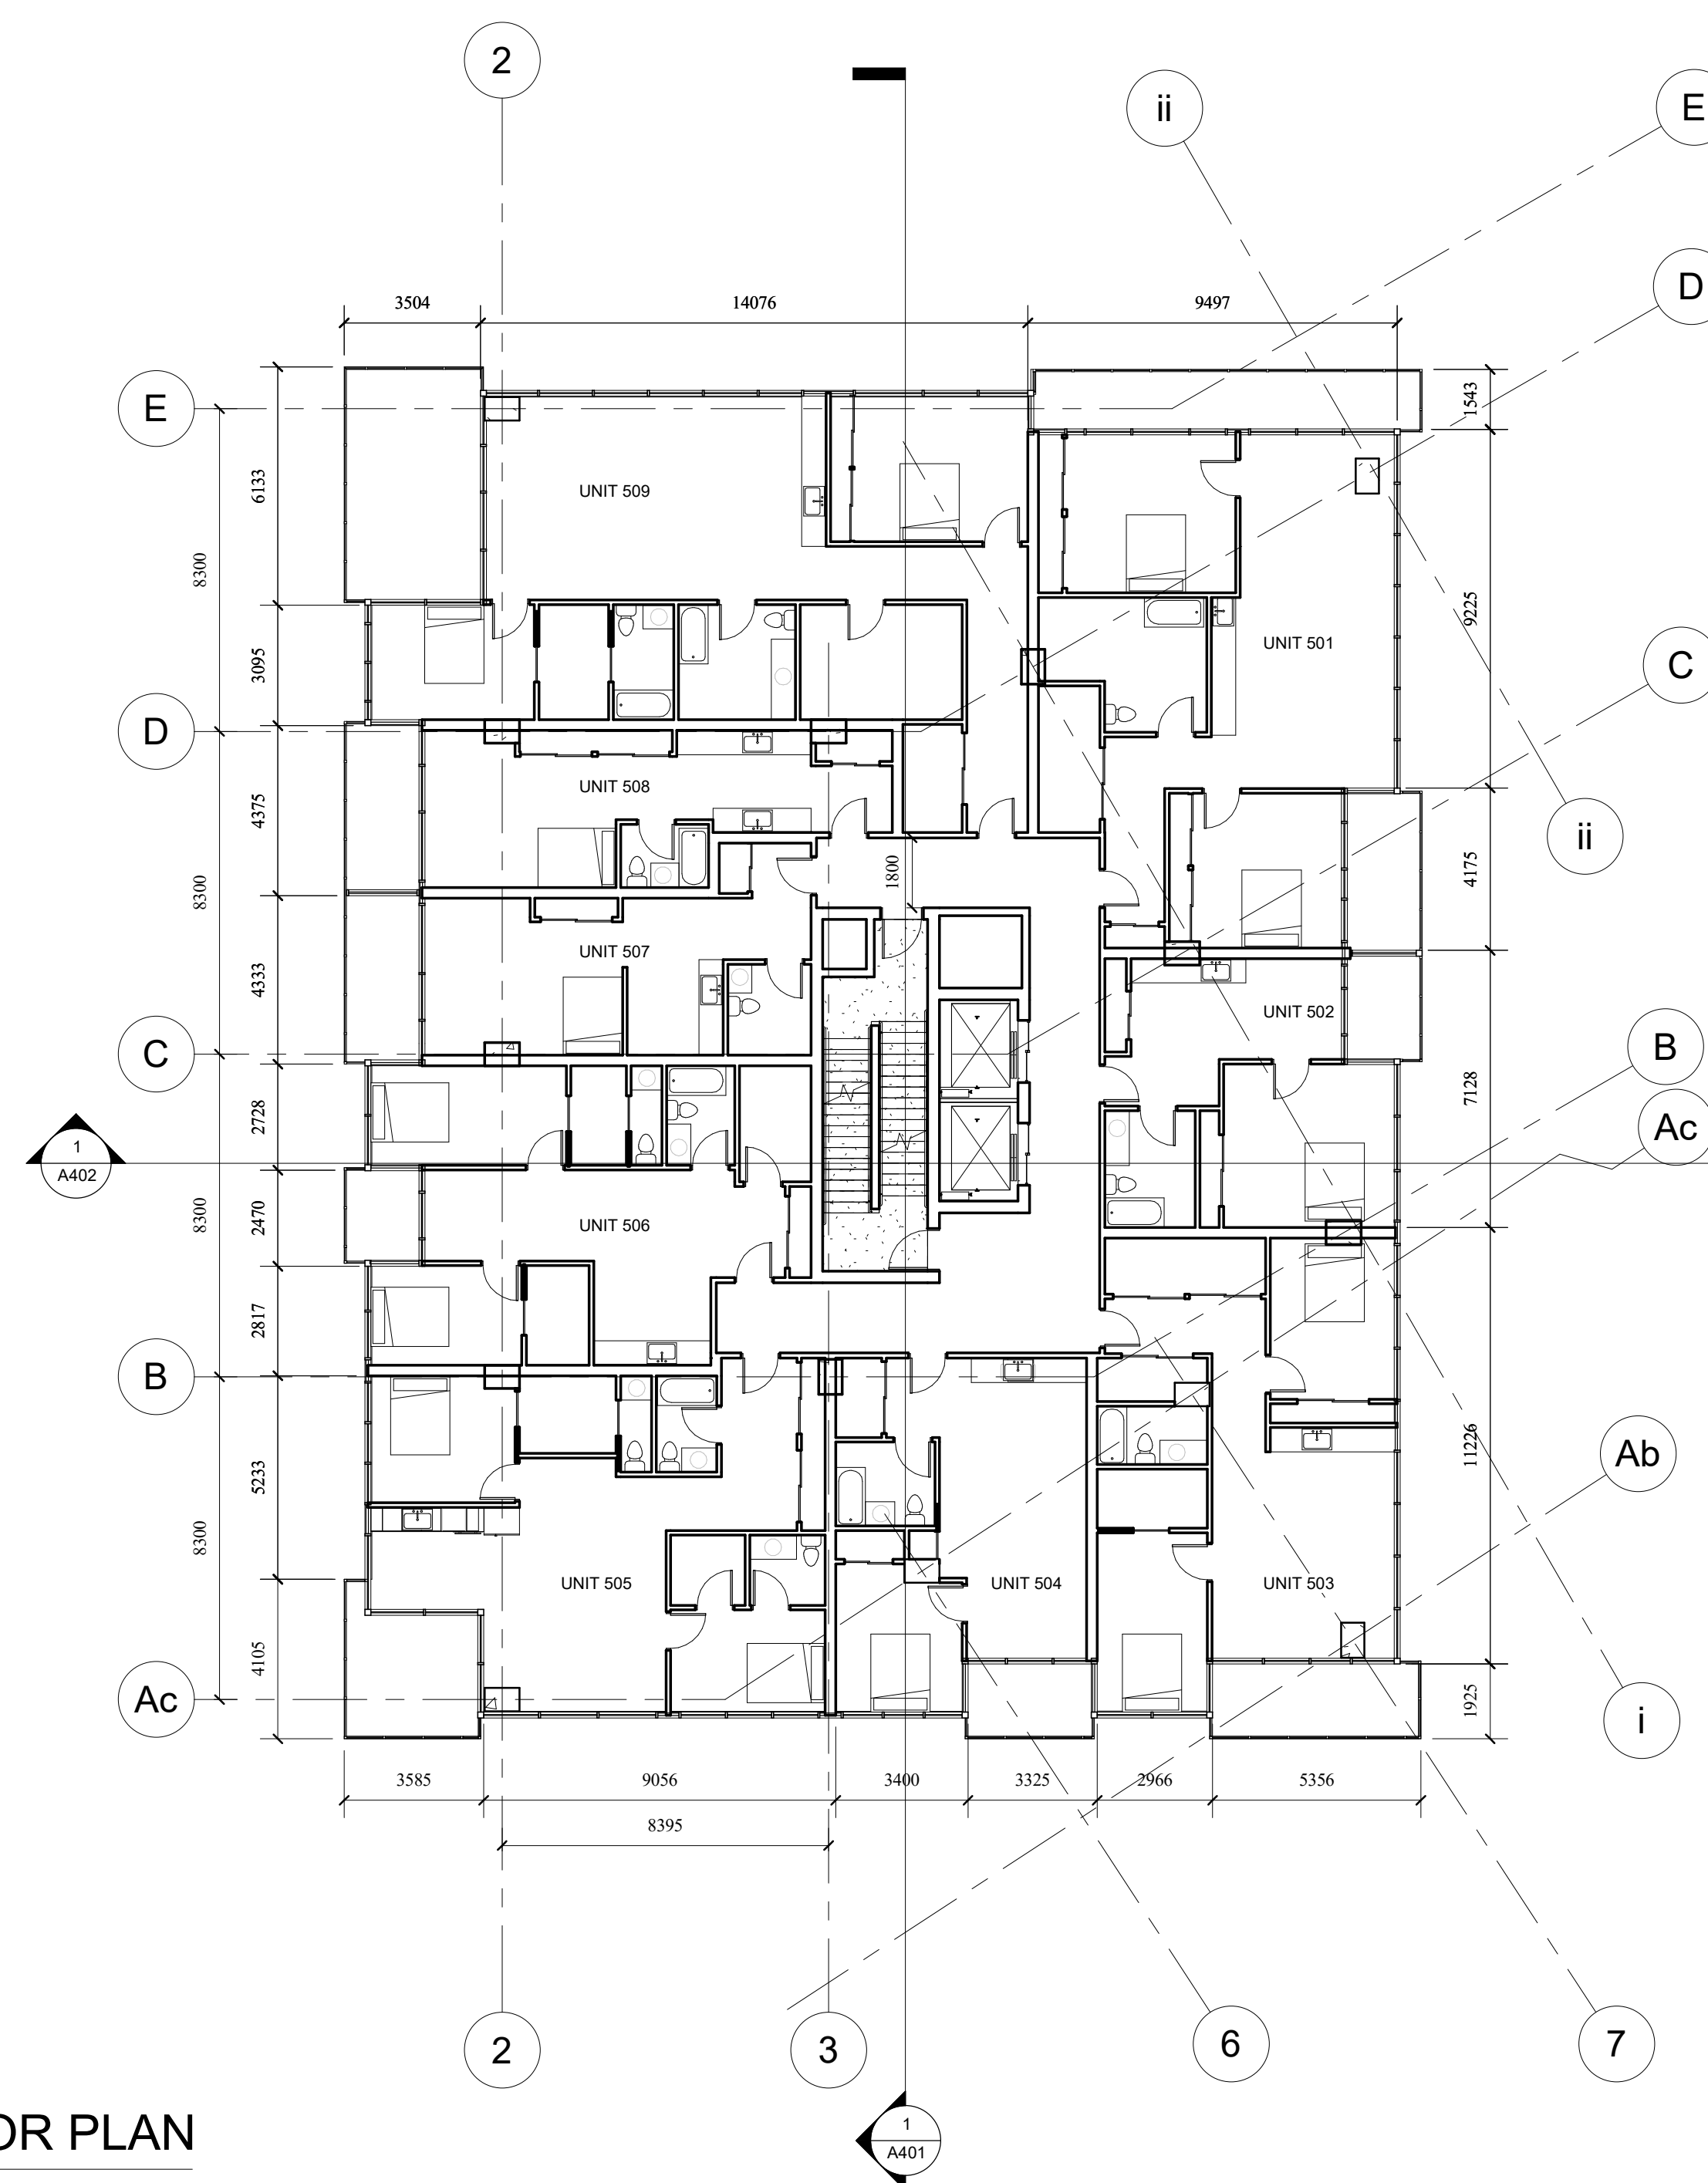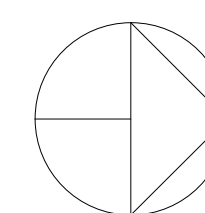



Project number	003
Date	04-08-19
Drawn by	GROUP 3
Checked by	TRUSS
A206	
Scale	1 : 150

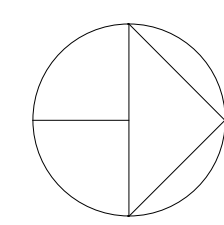

MURB EAST VILLAGE	
LEVEL 6 RESIDENTIAL FLOOR PLAN	
Project number	003
Date	04-08-19
Drawn by	GROUP 3
Checked by	TRUSS
A207	
Scale	1 : 150

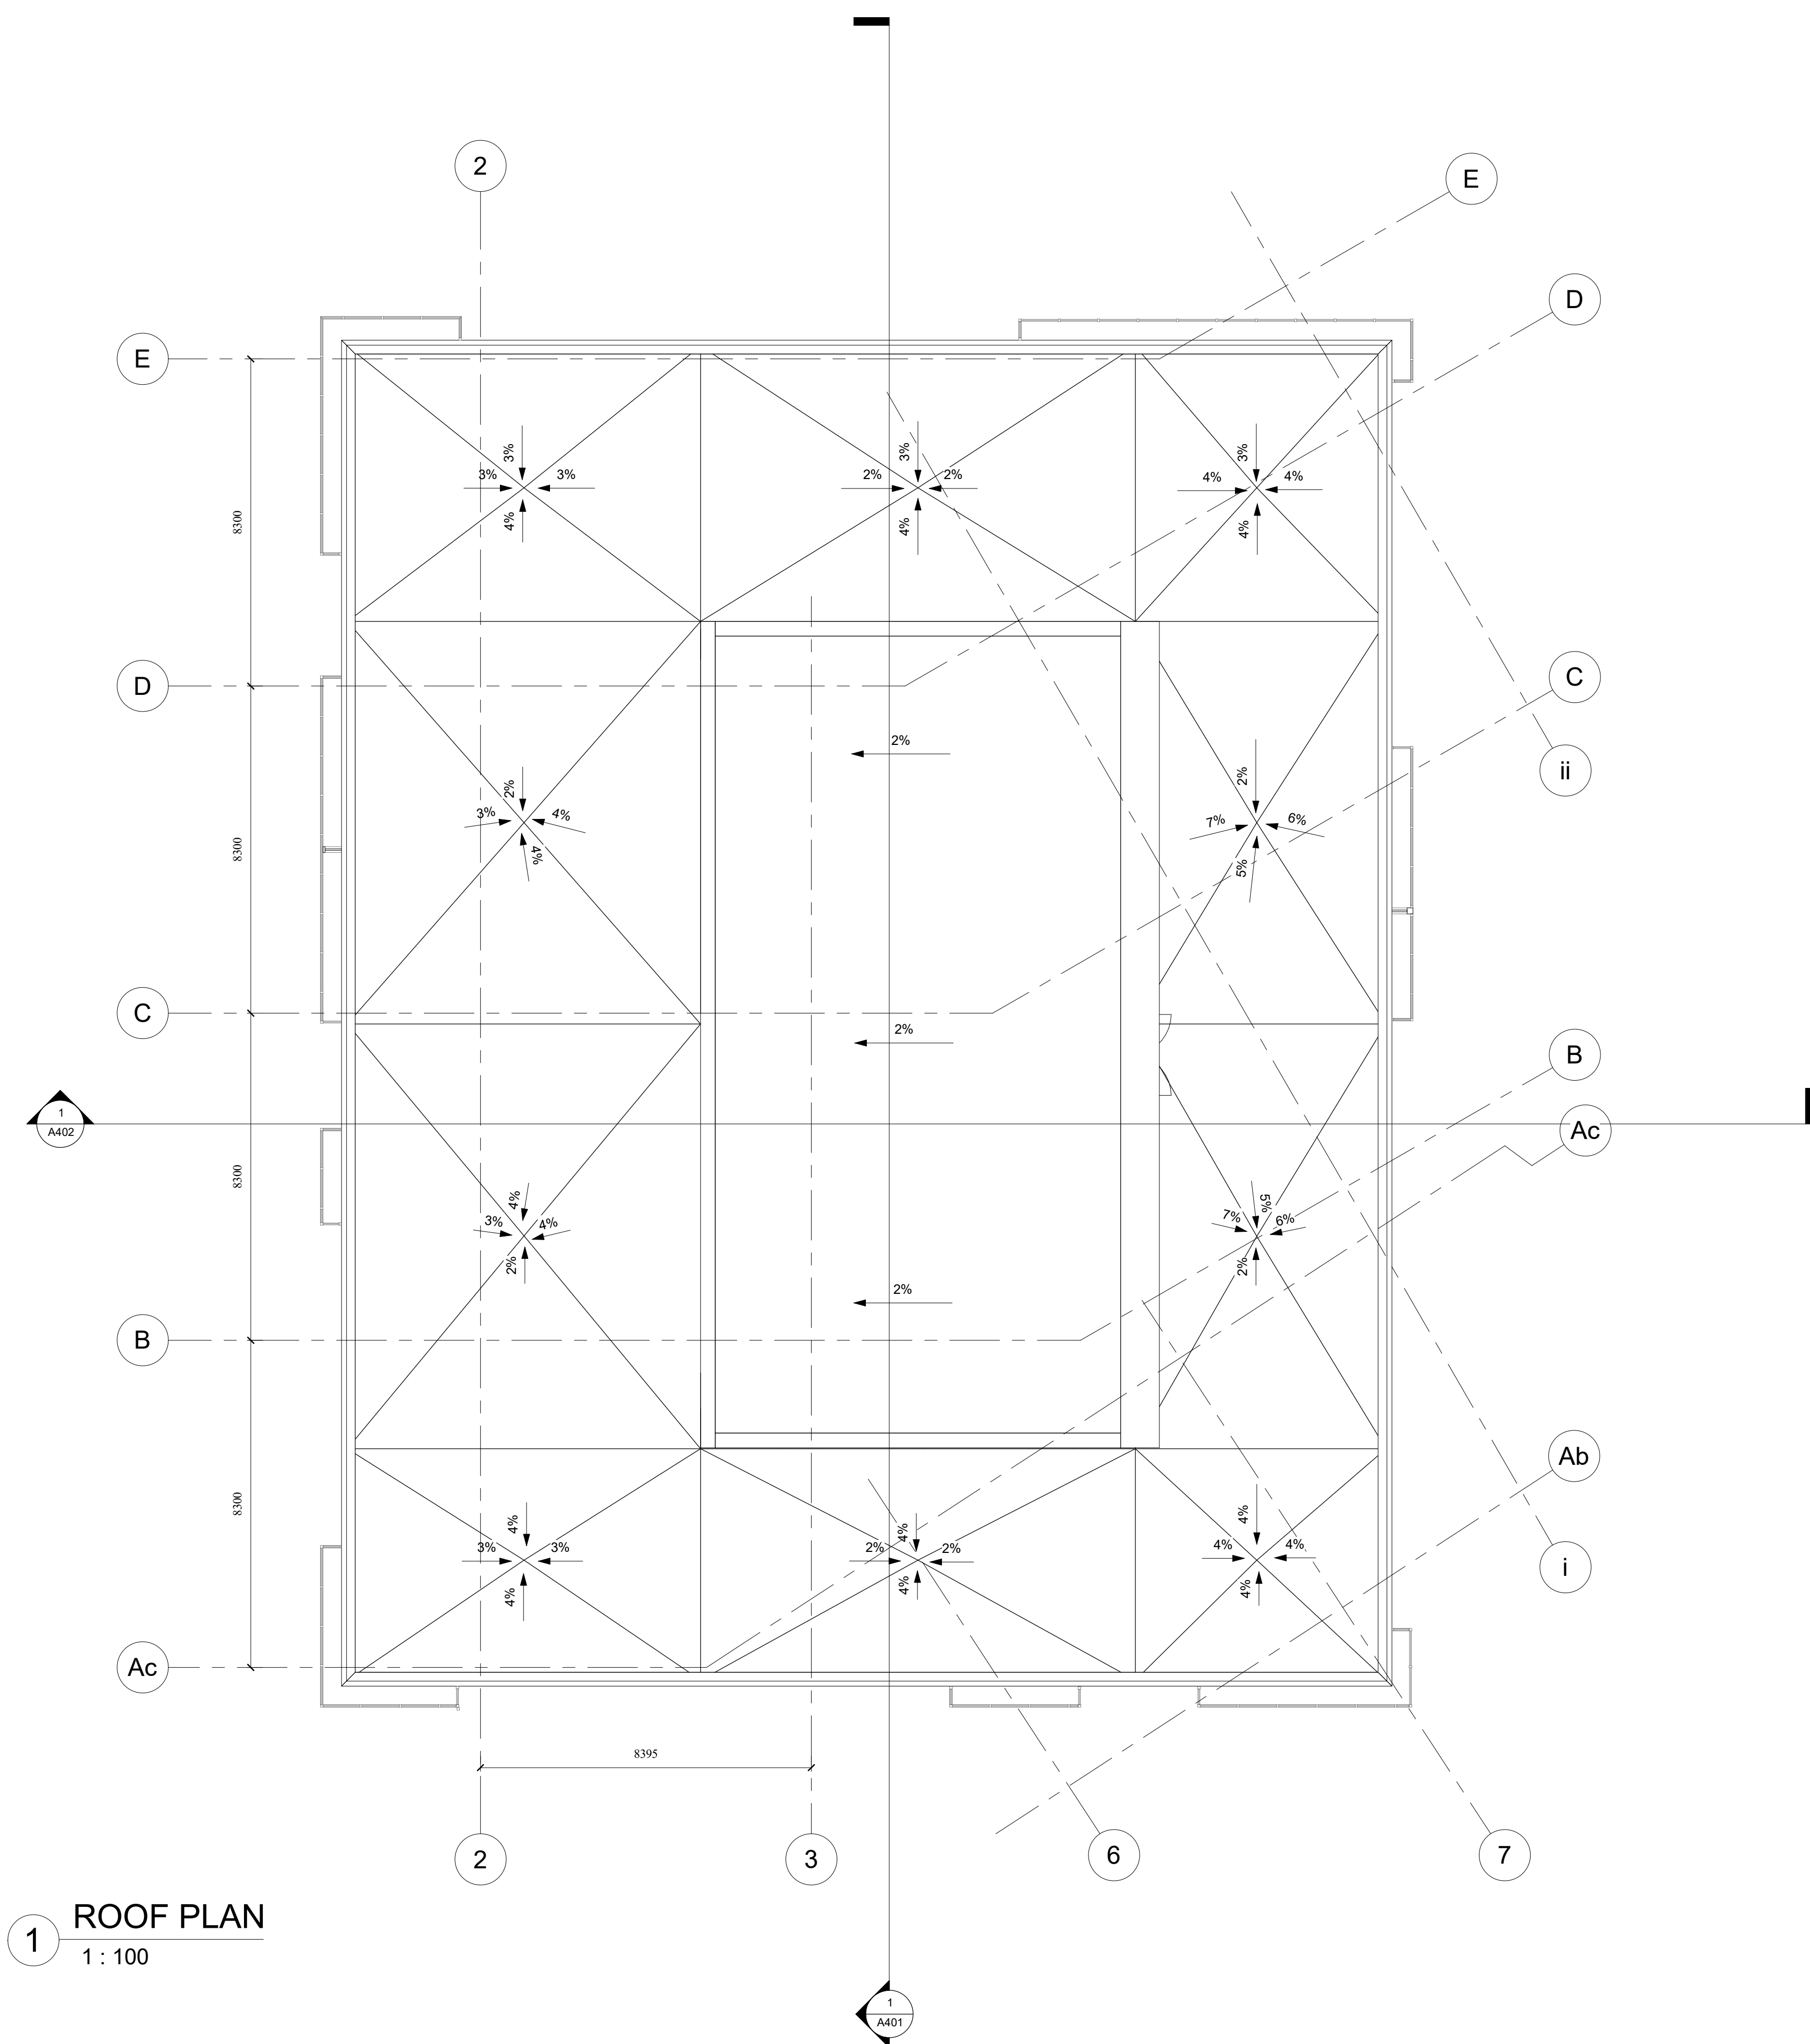

Project number	003
Date	04-08-19
Drawn by	GROUP 3
Checked by	TRUSS
A208	
Scale	1 : 100

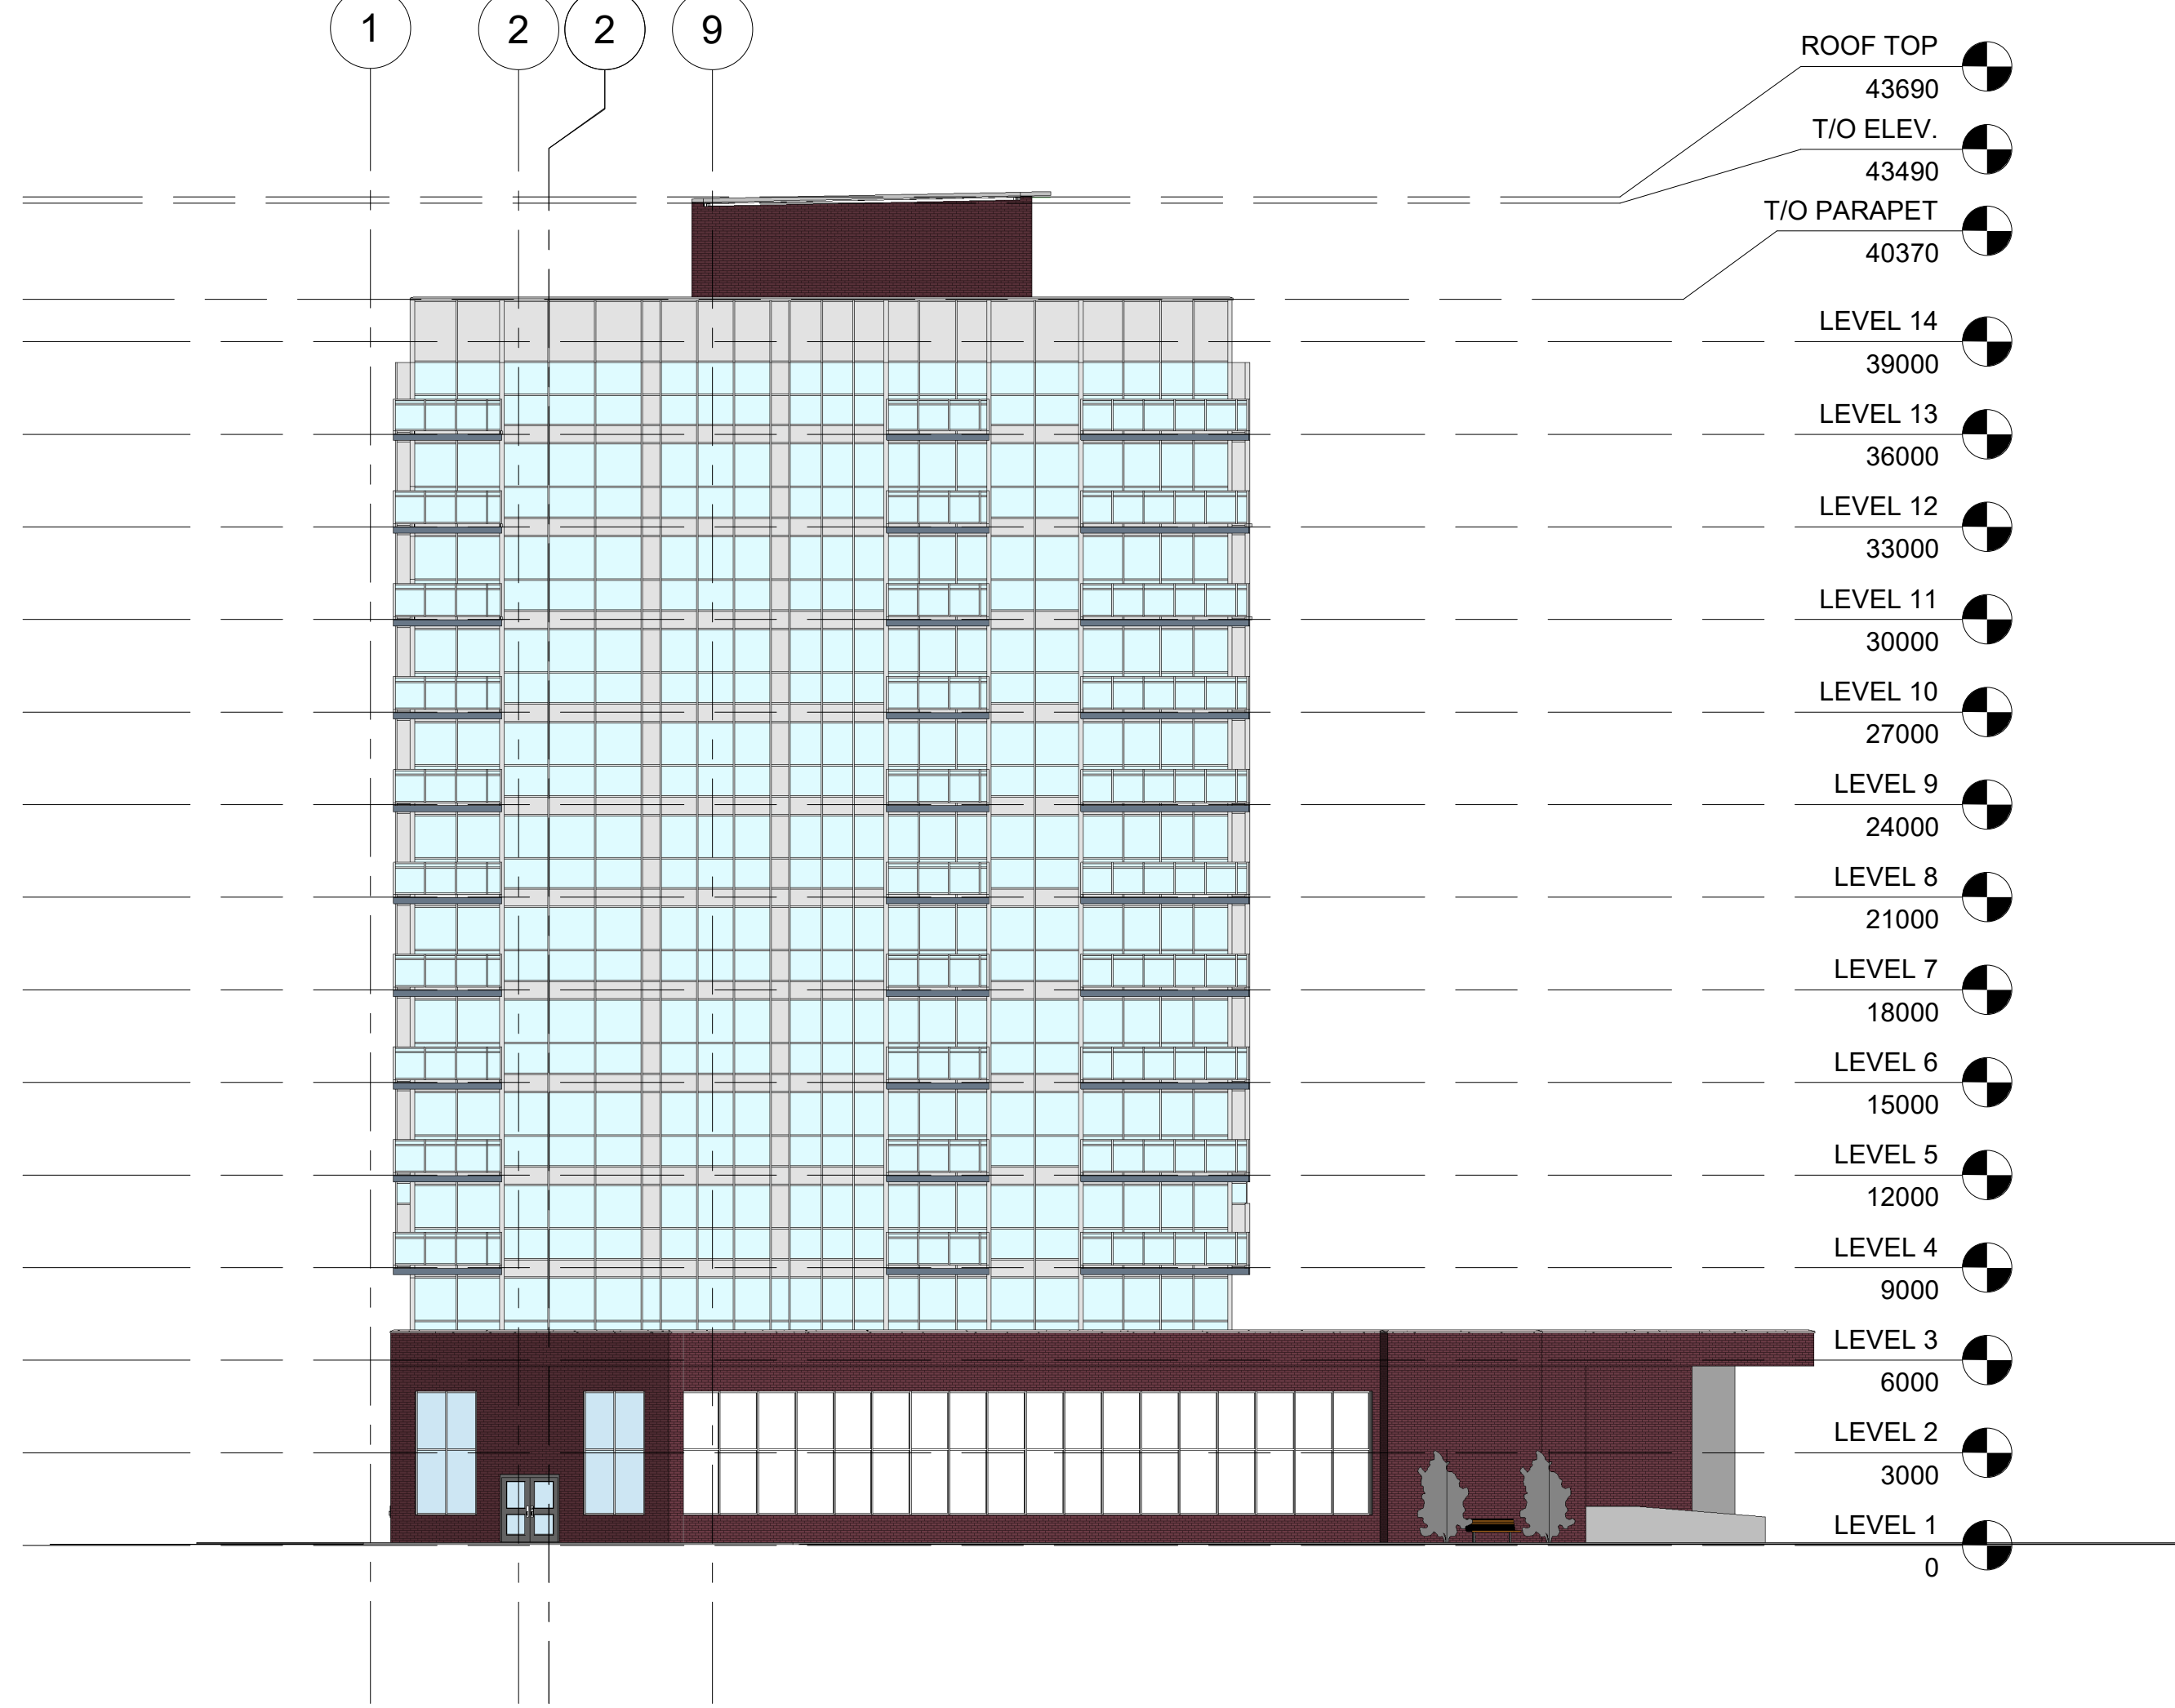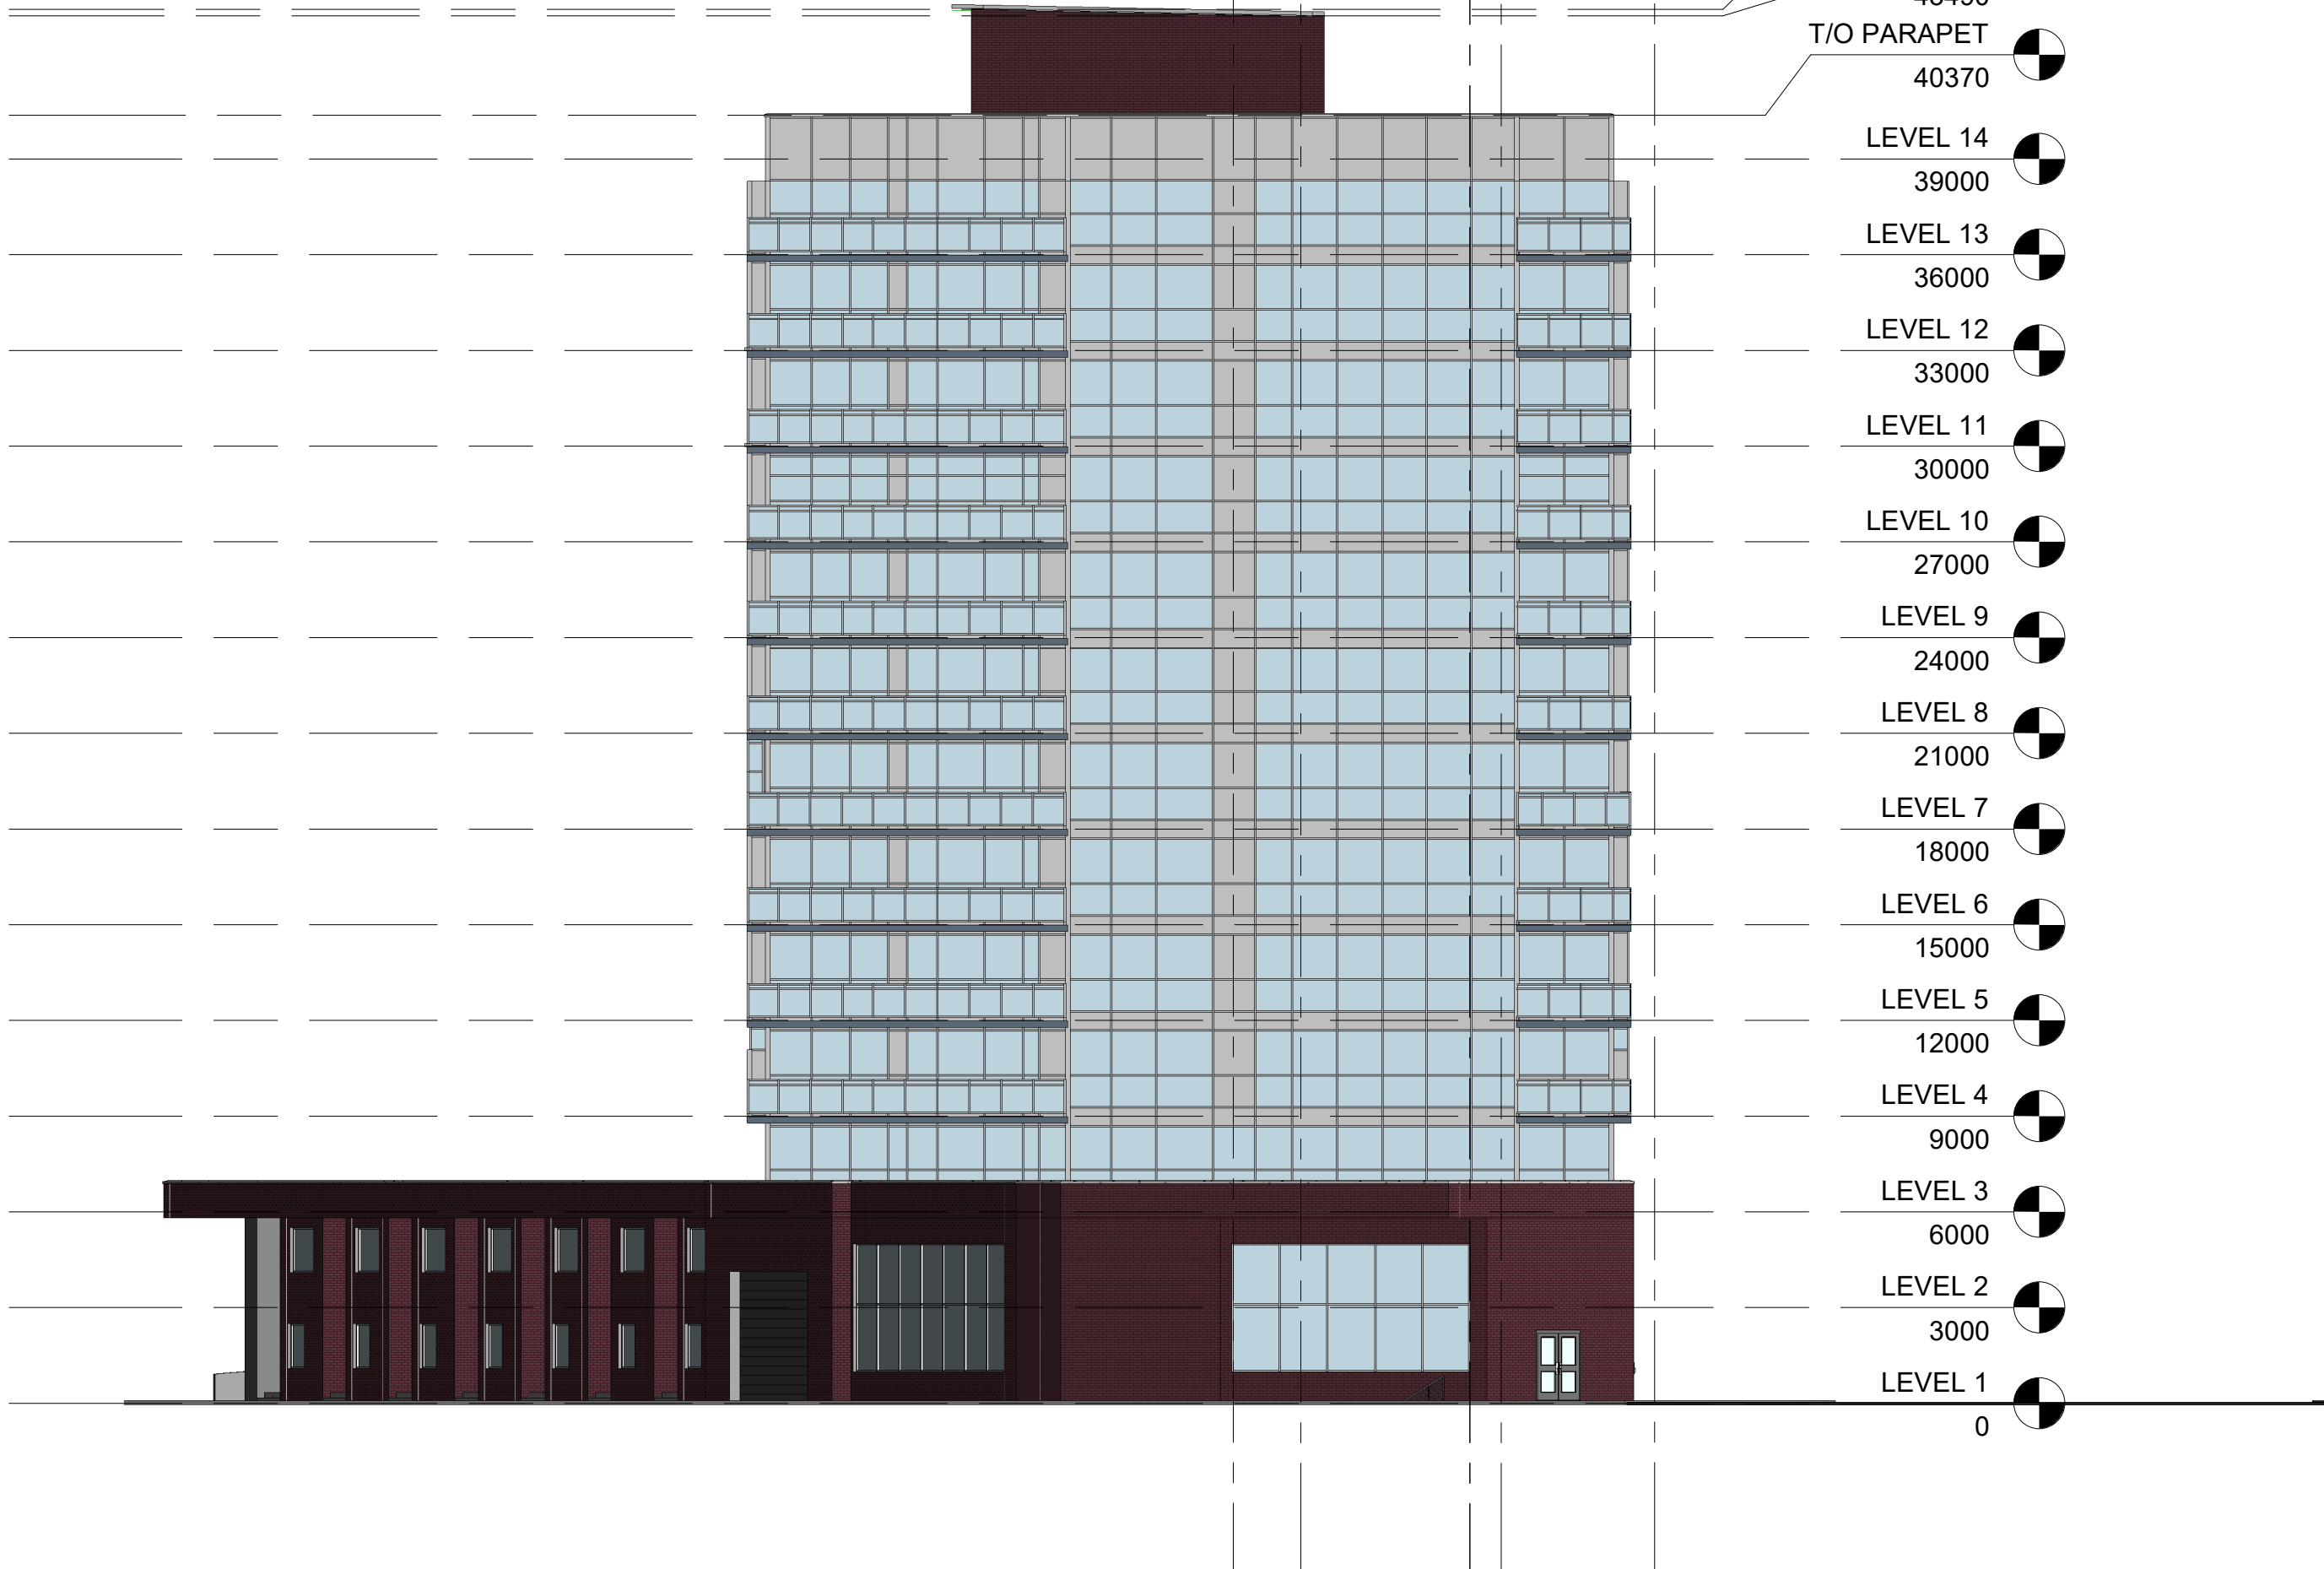[illegible]

MURB EAST
VILLAGE

ELEVATIONS

Project number	003
----------------	-----



Date	04-08-19
------	----------

Drawn by	GROUP 3
----------	---------


Checked by	TRUSS
------------	-------

A301

Scale 1 : 200

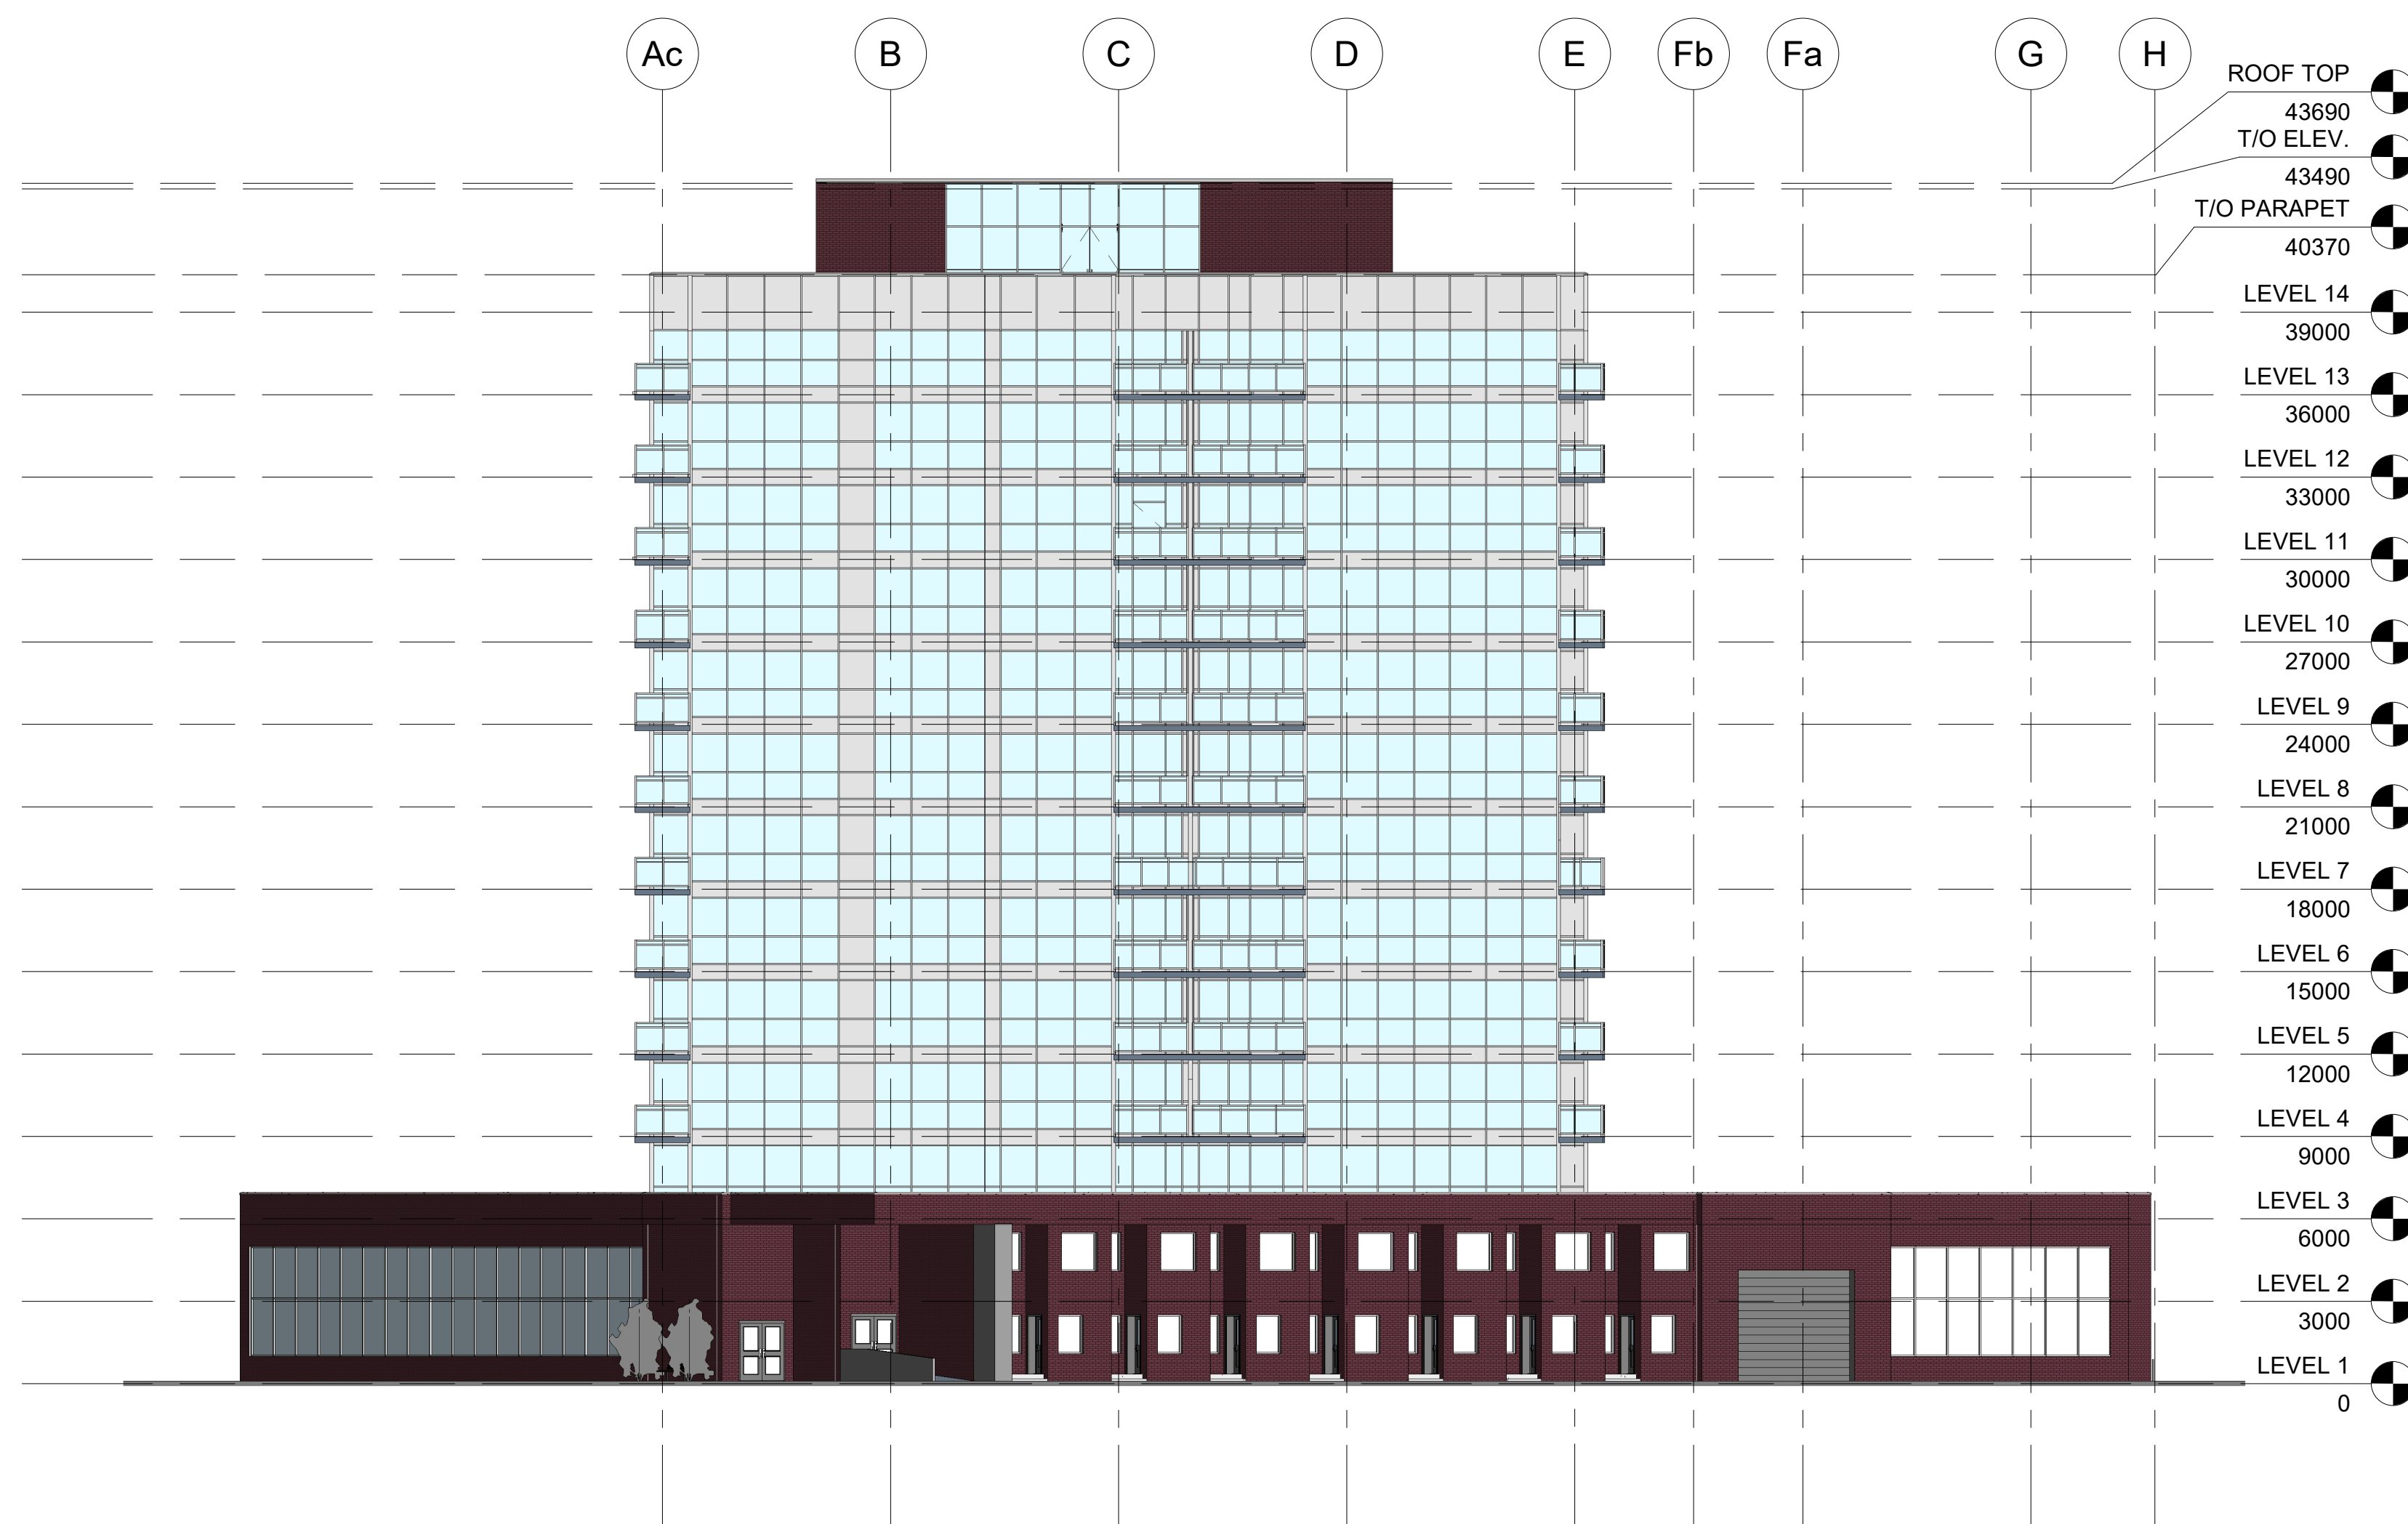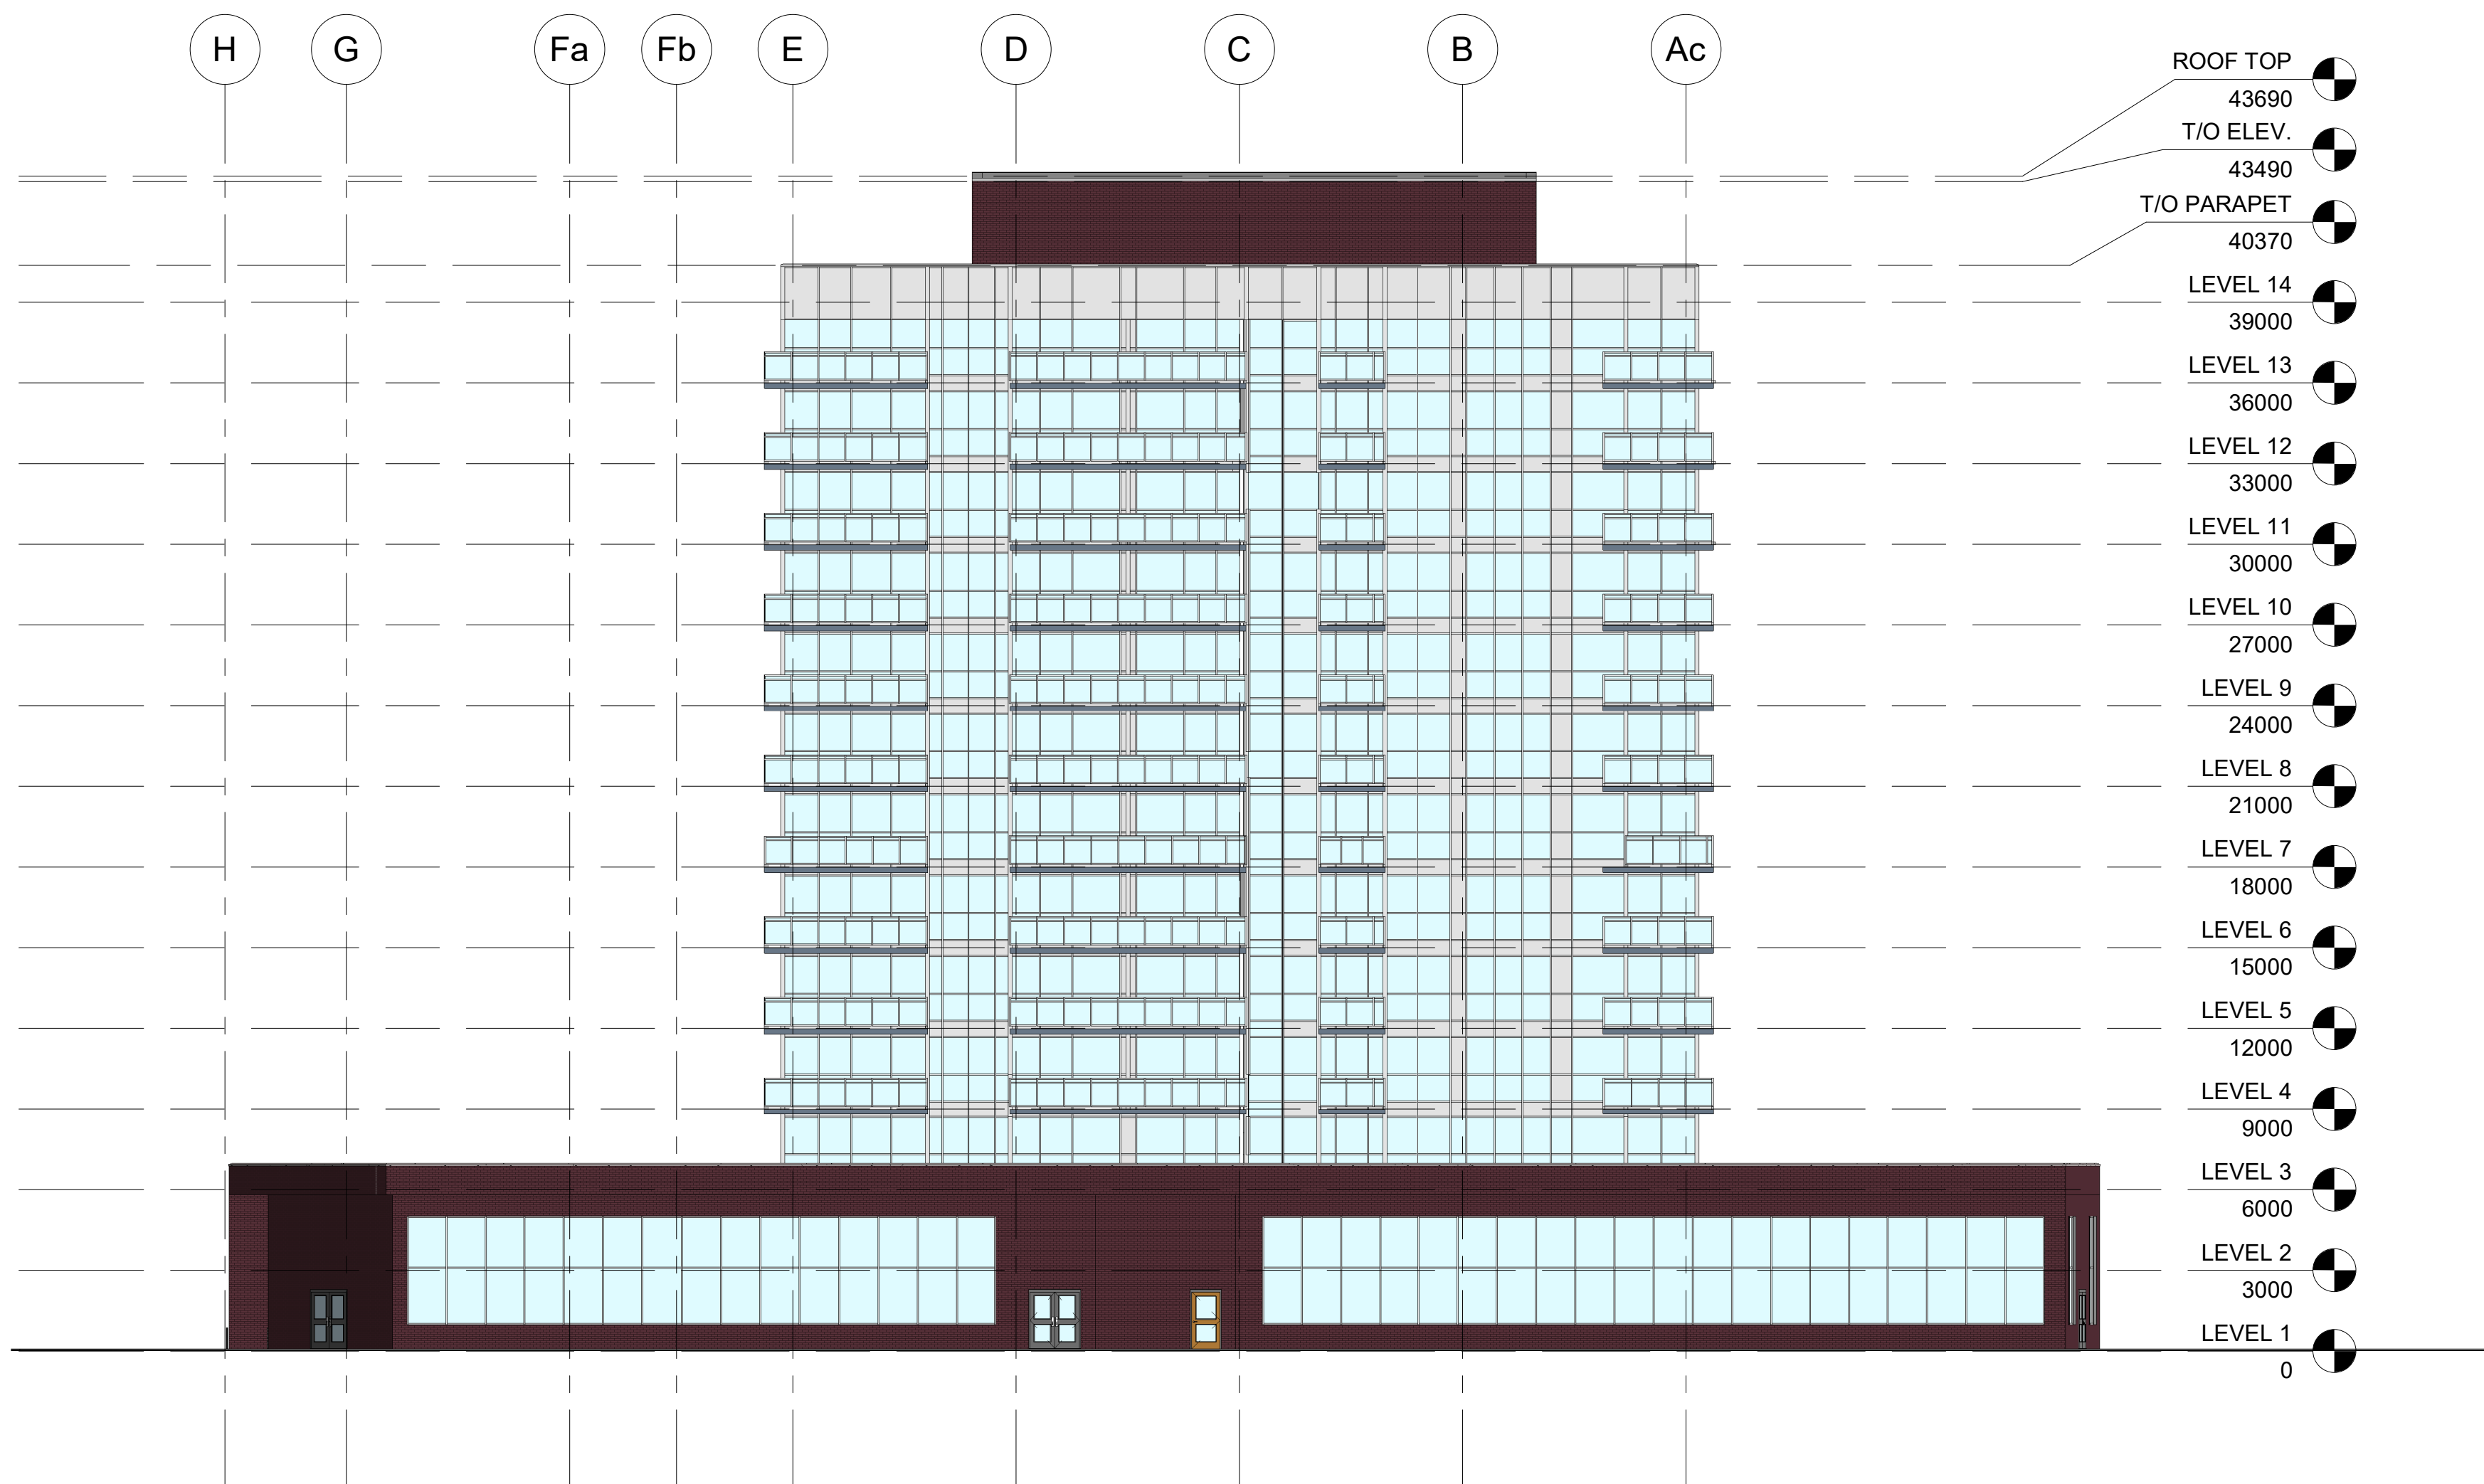


MURB EAST VILLAGE	
ELEVATIONS	
Project number	003
Date	04-08-19
Drawn by	GROUP 3
Checked by	TRUSS
A302	
Scale	1 : 200

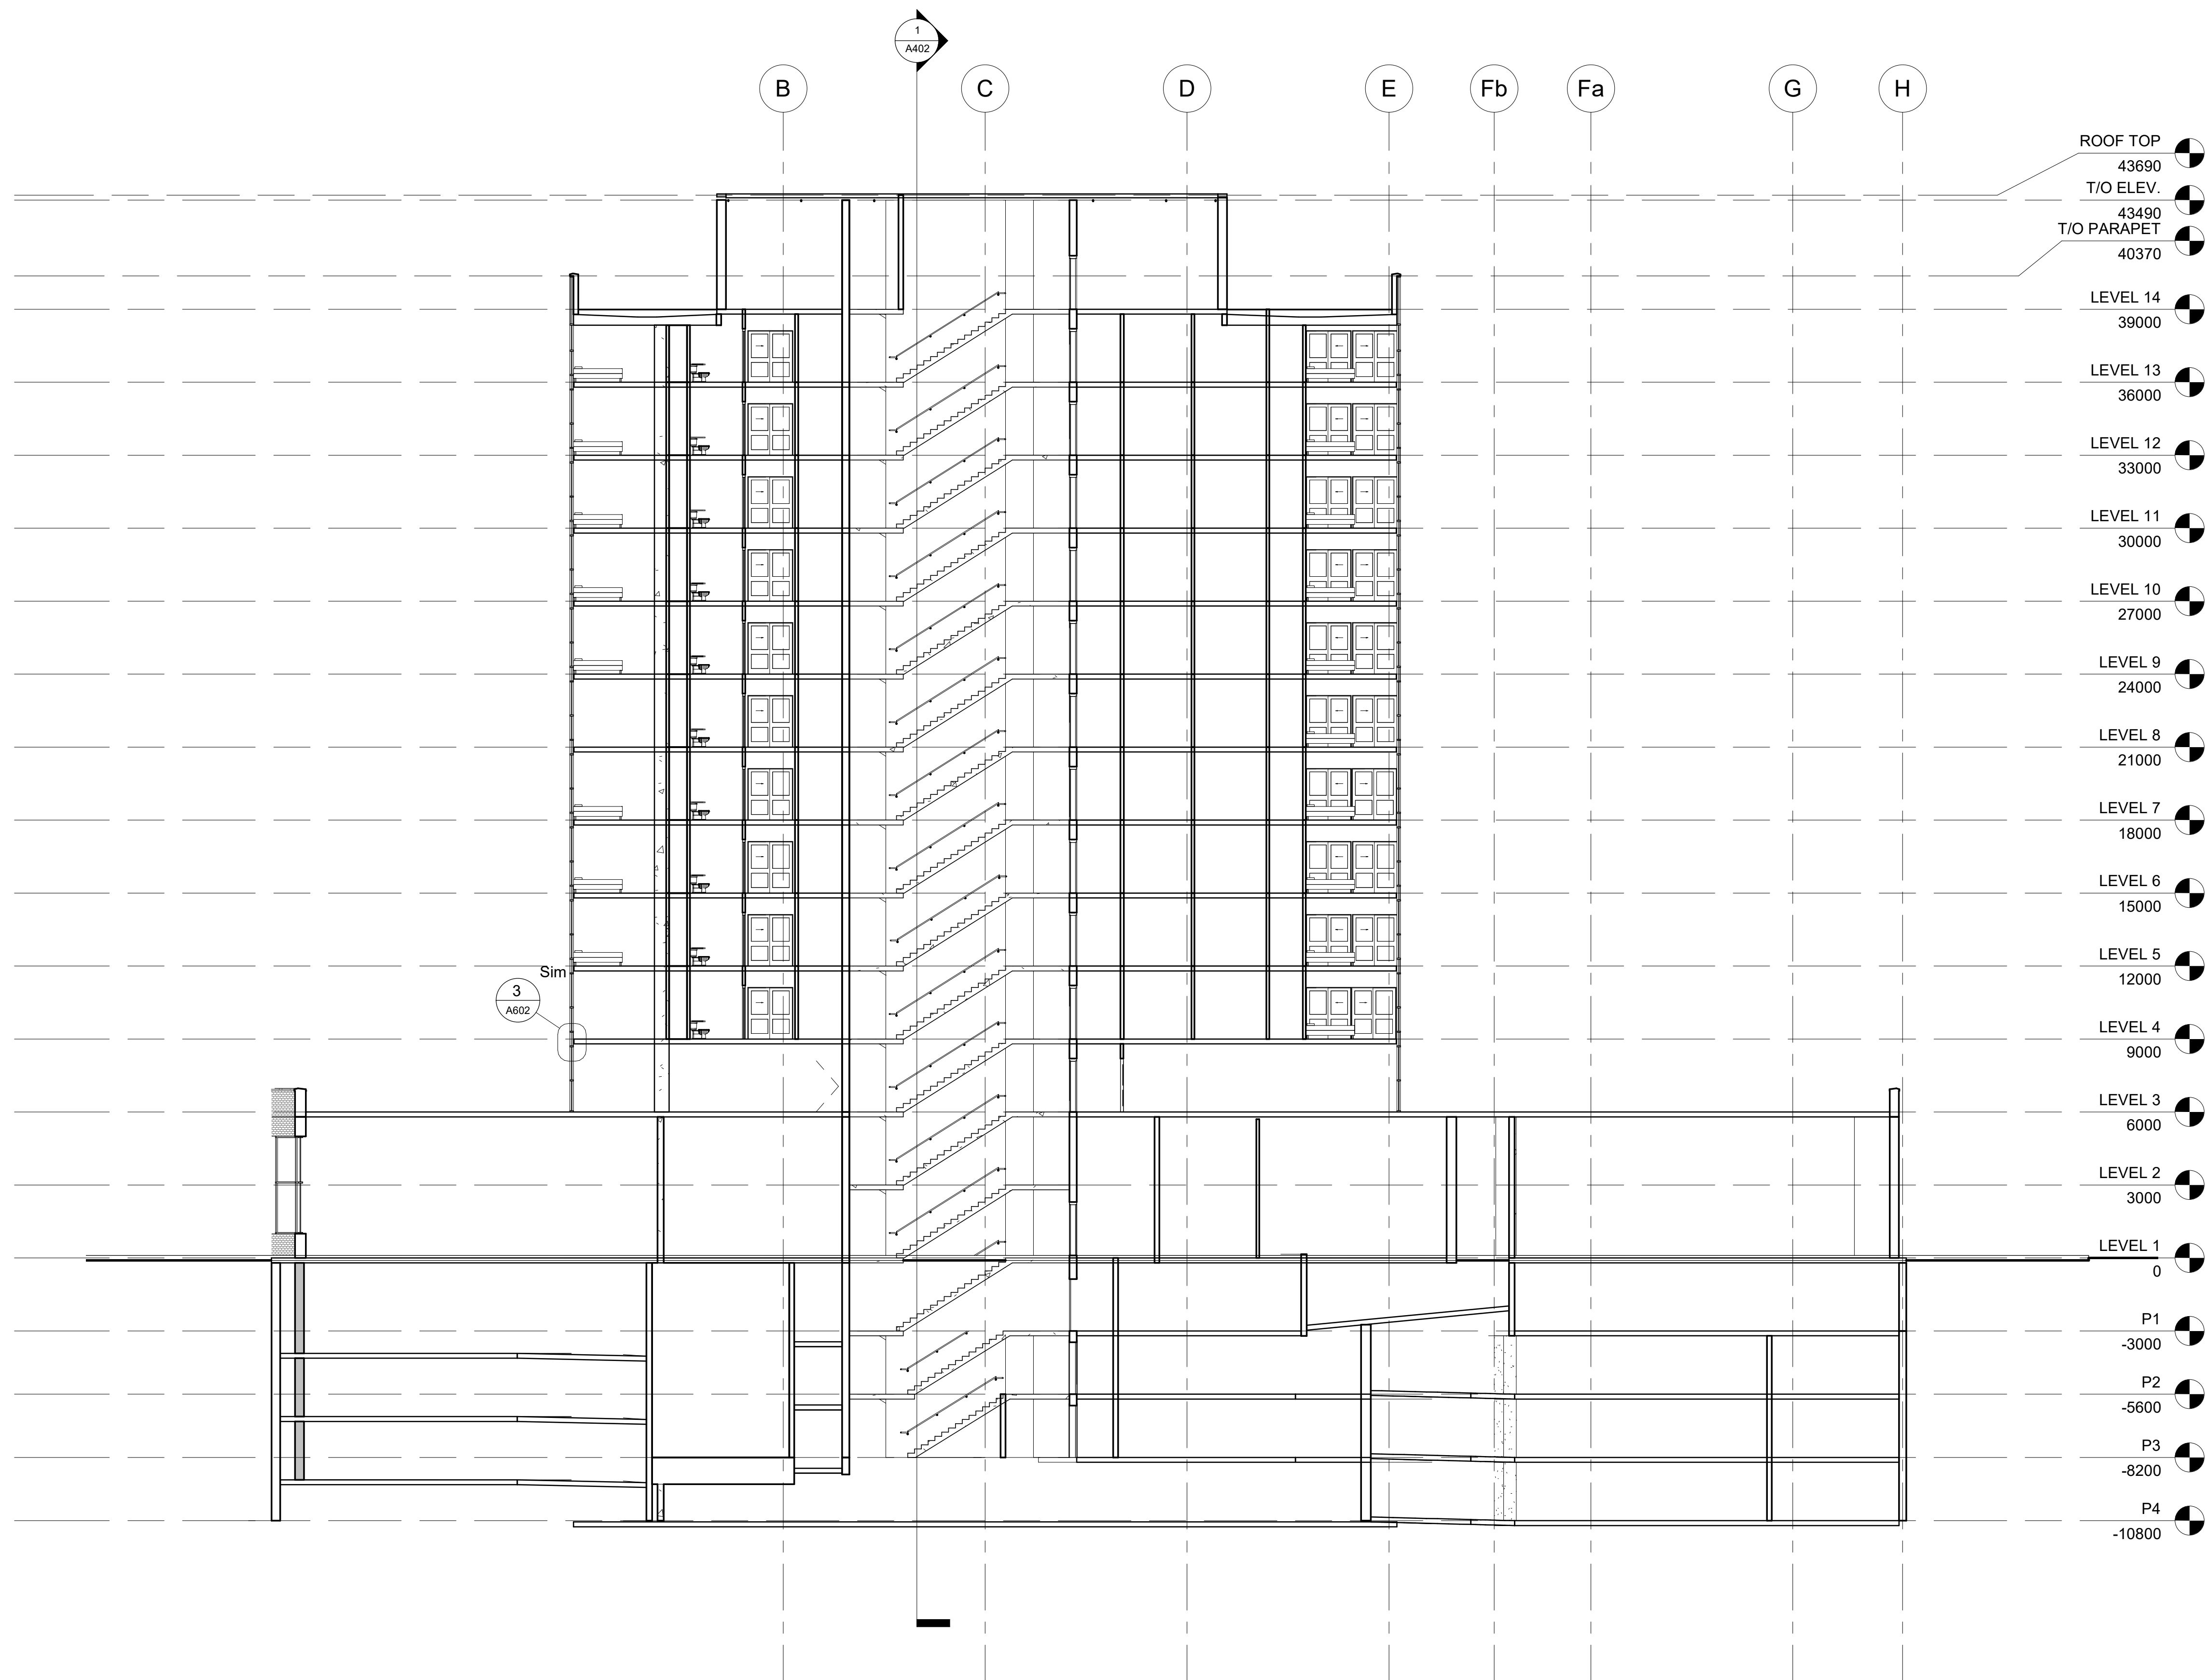[illegible]

BUILDING SECTION 1

Checked by	TRUSS
------------	-------

Scale	1 : 150
-------	---------

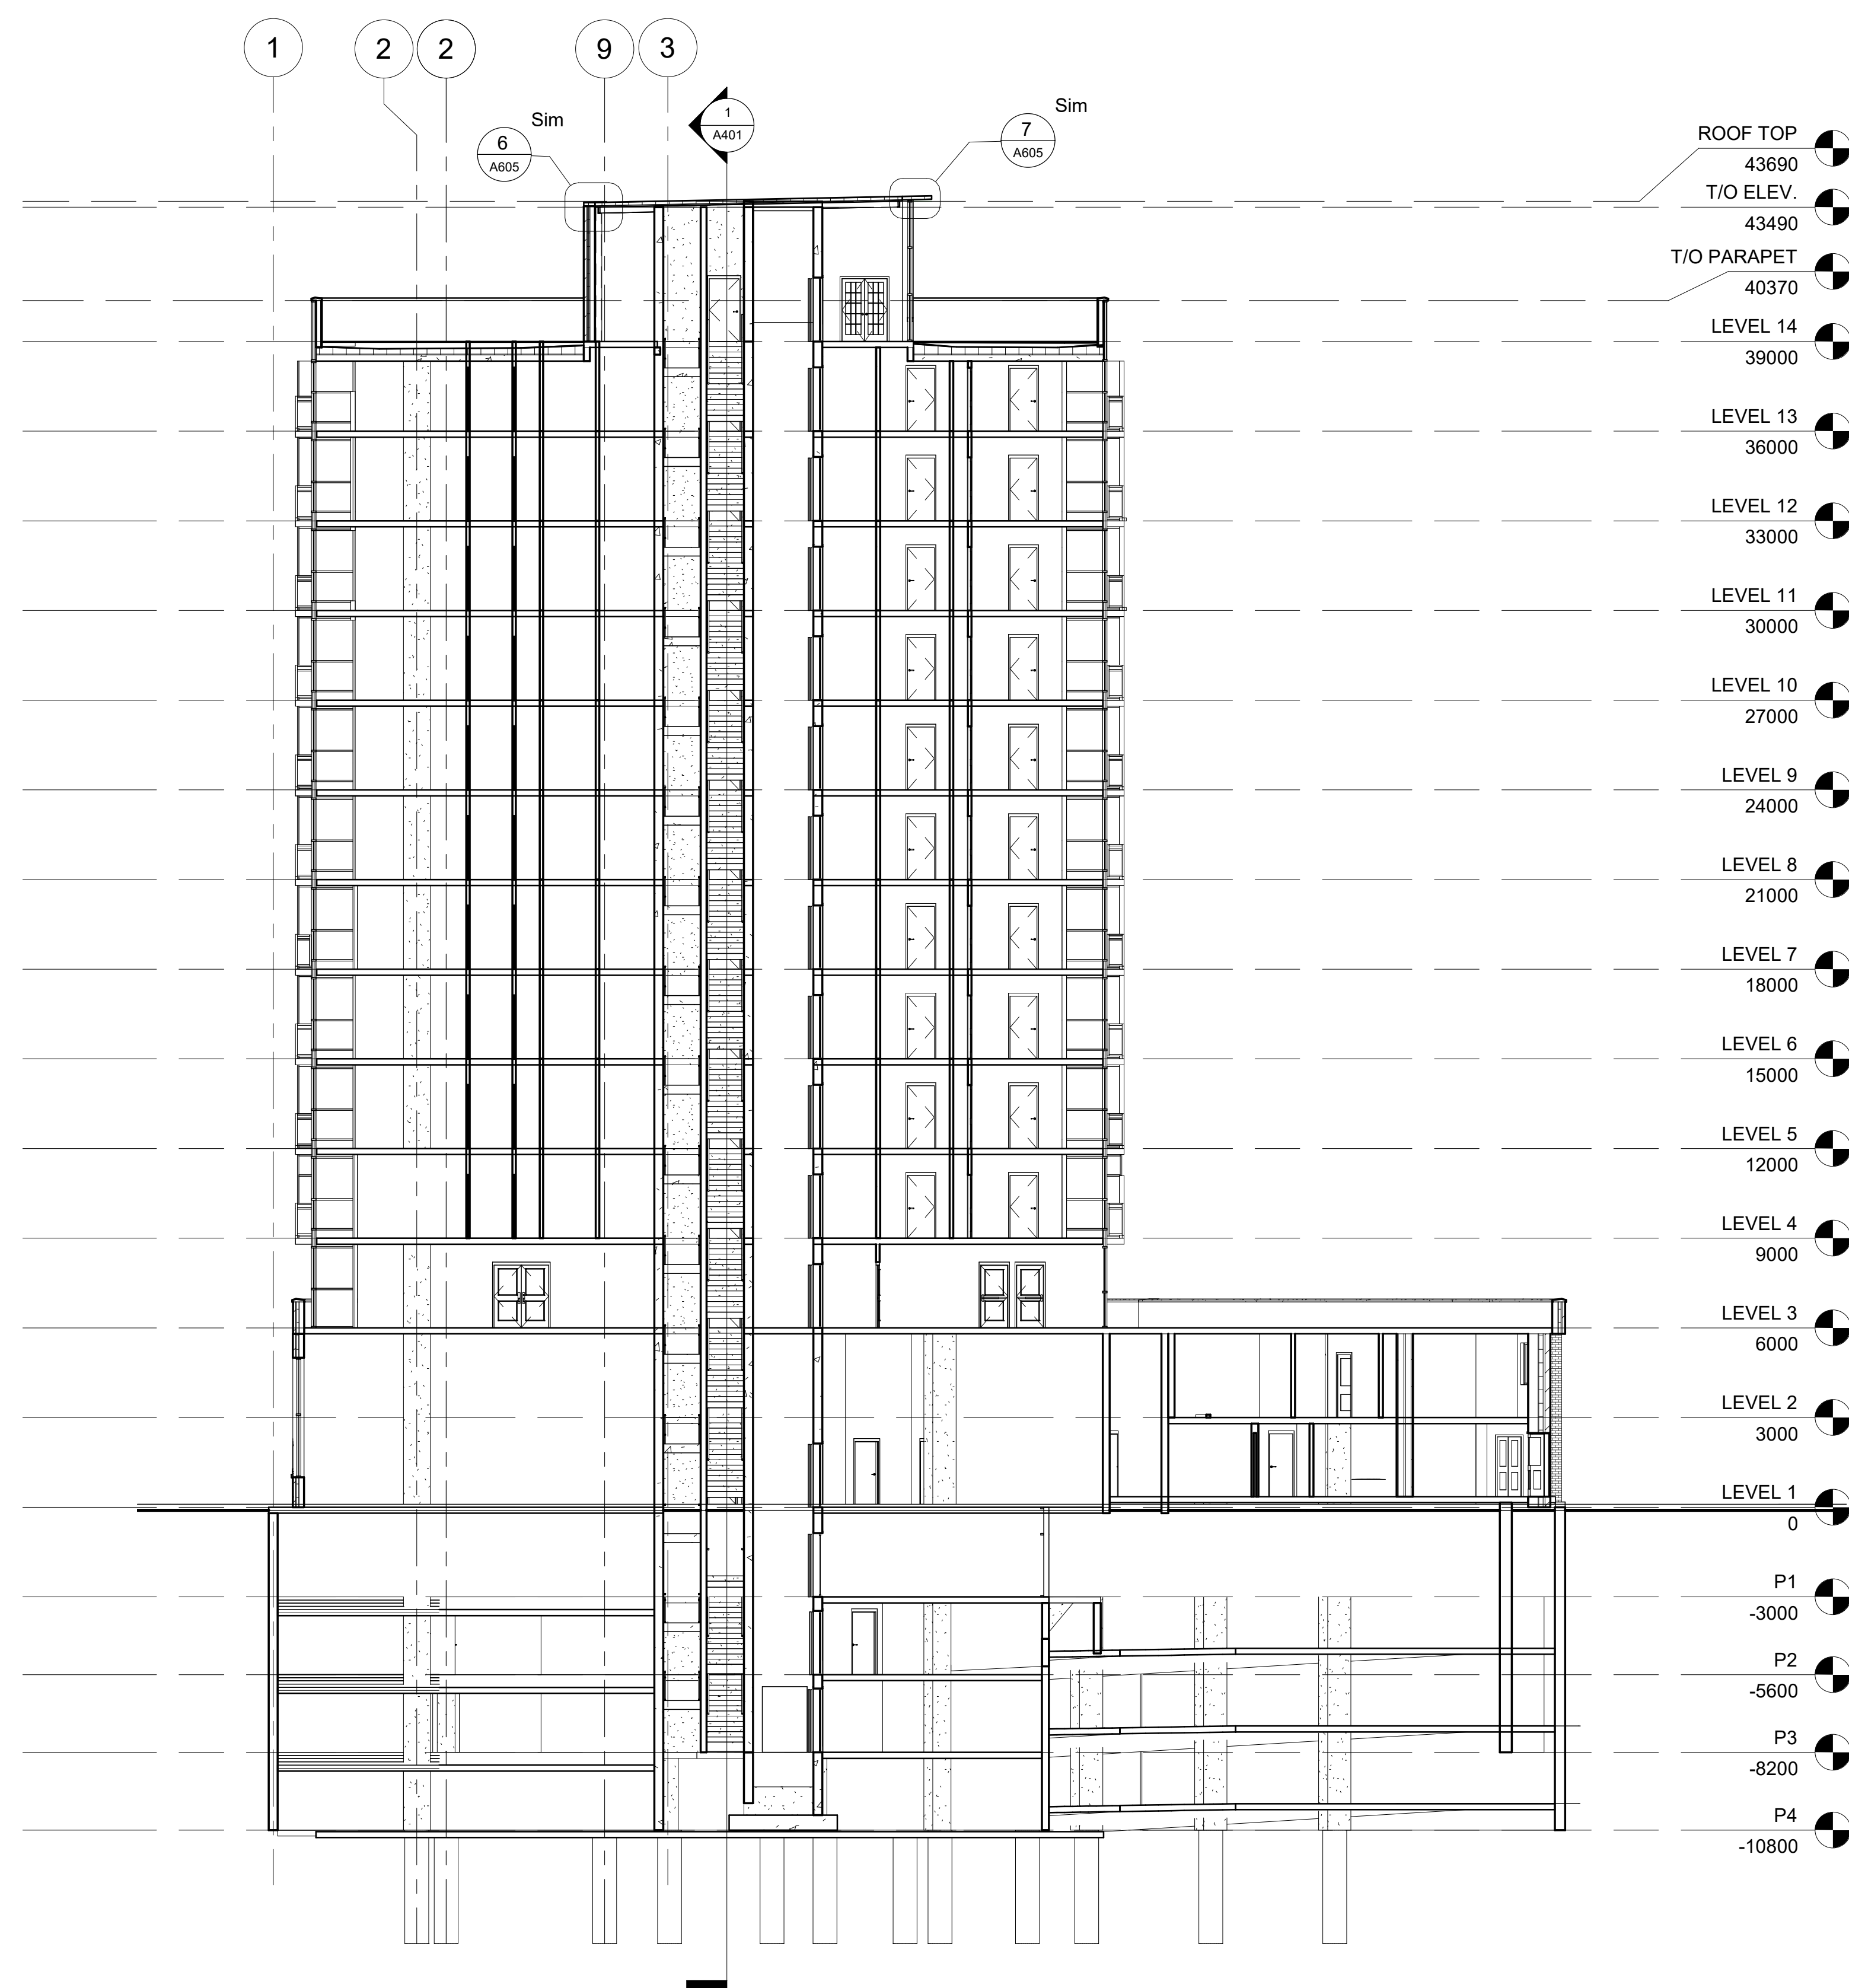

1 BUILDING SECTION 2
1 : 150

[illegible]

MURB EAST
VILLAGE

BUILDING SECTION 2

Project number	003
Date	04-08-19
Drawn by	GROUP 3
Checked by	TRUSS
A402	
Scale	1 : 150

[illegible]

MURB EAST
VILLAGE

WALL SECTIONS

Project number	003
----------------	-----


Date	04-08-19
------	----------

Drawn by GROUP 3

Checked by	TRUSS
------------	-------

A403

Scale	1 : 50
-------	--------

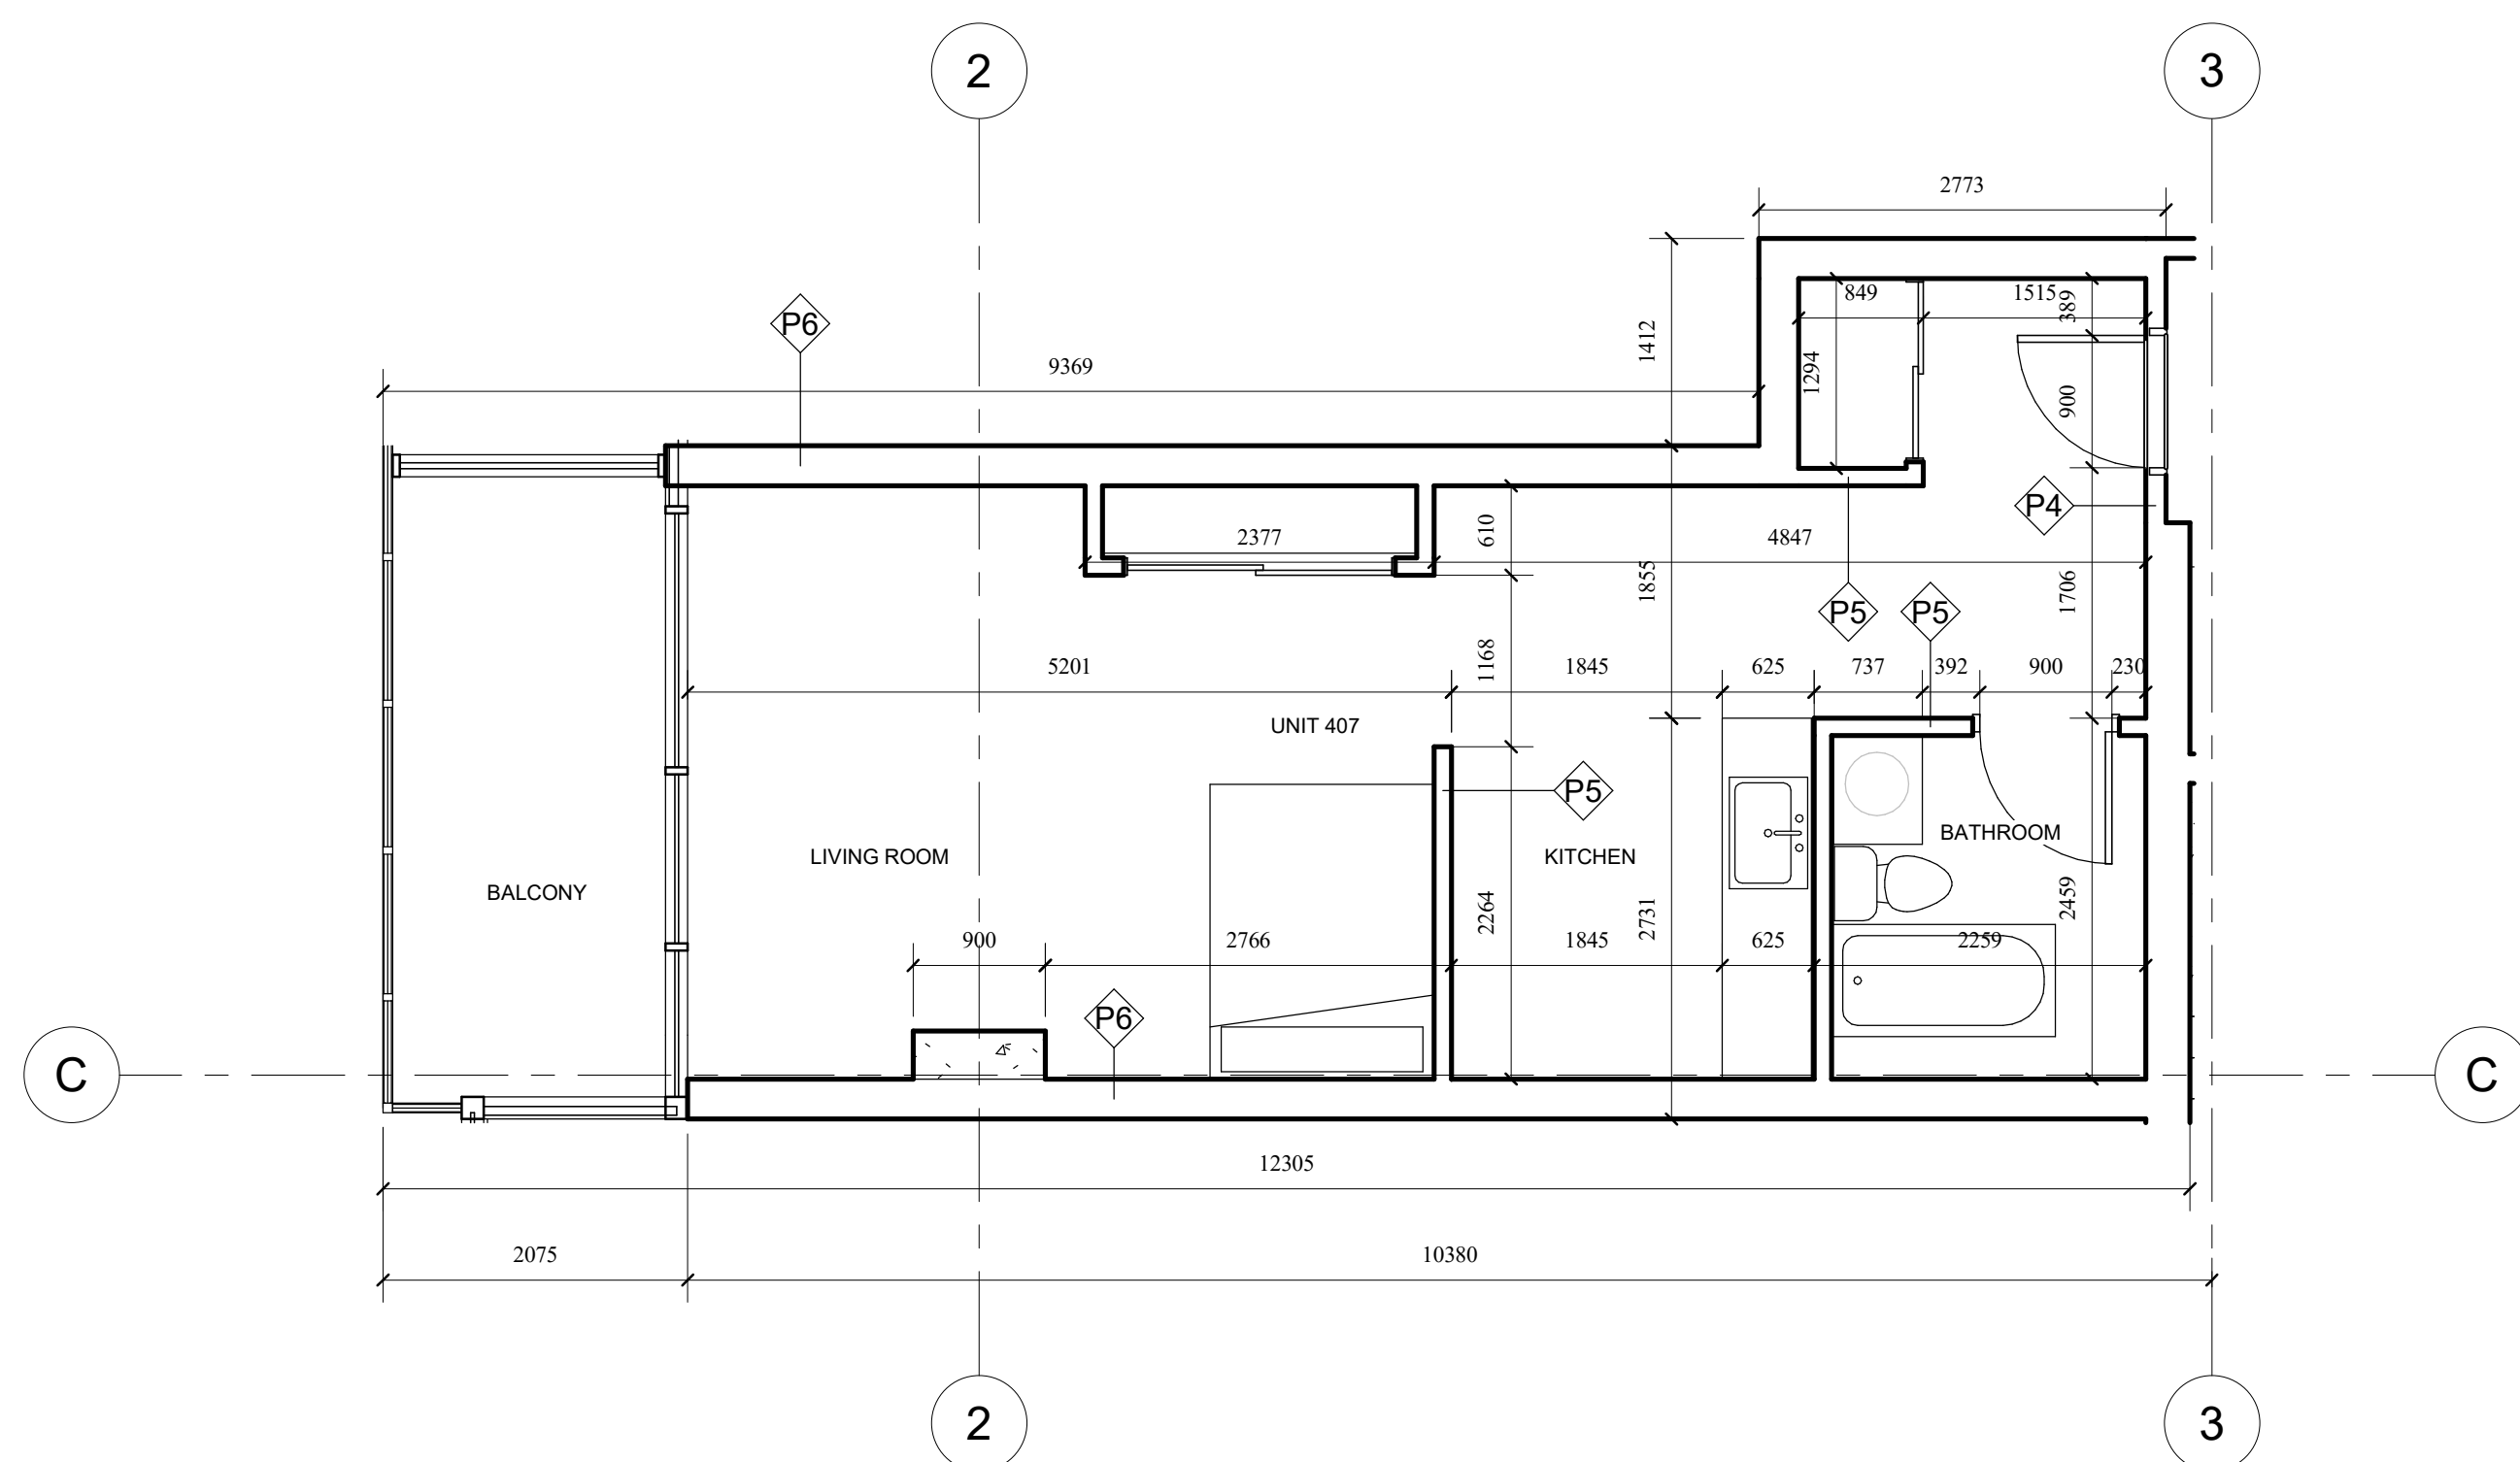

The floor plan for Unit 406 includes the following rooms and dimensions:

- Bedroom 1:** 2679 x 3525
- Bedroom 2:** 2833 x 3525
- Balcony:** 2330 x 2460
- Living Room:** 2460 x 3337
- Dining Area:** 3012 x 2766
- Kitchen:** 3130 x 1800
- Walk-In Closet 1:** 1641 x 1615
- Walk-In Closet 2:** 1641 x 1545
- Powder Room:** 514 x 2054
- Bathroom:** 1876 x 1892
- Laundry/Storage Room:** 3376 x 2259

Additional dimensions and area measurements include:

- Overall width: 535, 3525, 5506
- Overall height: 2892, 8300
- Room dimensions: 900, 96, 1851, 578, 1641, 1615, 32, 73, 1545, 578, 900, 3337, 2460, 2766, 3012, 662, 900, 345, 669, 2740, 1800, 897, 1630, 1530, 1892, 900, 1892, 3376, 2259, 2341, 117, 1892, 900, 2578, 2330, 2460, 8300, 2892, 535, 3525, 5506.

Architectural floor plan of the Main Floor Enlargement (Main Floor ENL) at a scale of 1:50. The plan shows a rectangular building layout with various rooms and dimensions. Key areas include a Clientele Workspace (3137 x 1951), Kitchen (1572 x 1817), Bathroom (1218 x 1989), and a staircase (UP 2 R). The plan also shows a front entrance with steps (1476) and a window (W4). Dimensions are provided for the overall footprint (4533 x 12063) and individual rooms. The plan is labeled 'ii' and '3'.

3878

9525

1100

1238

2455

2778

BATHROOM

DN 15 R

1100

3541

609

2542

WALK-IN CLOSET

3714

3309

4150

5282

BEDROOM

W1

P5

P6

W2

W4

1600

1927

1436

2693

2

4

1:50

1:50

ii

iii

A

B

[illegible]


Scale	1 : 50
-------	--------

[illegible]

MURB EAST
VILLAGE

4 FLOOR WALL SECTION DETAIL

Project number	003
Date	04-08-19
Drawn by	GROUP 3
Checked by	TRUSS
A601	
Scale	1 : 50

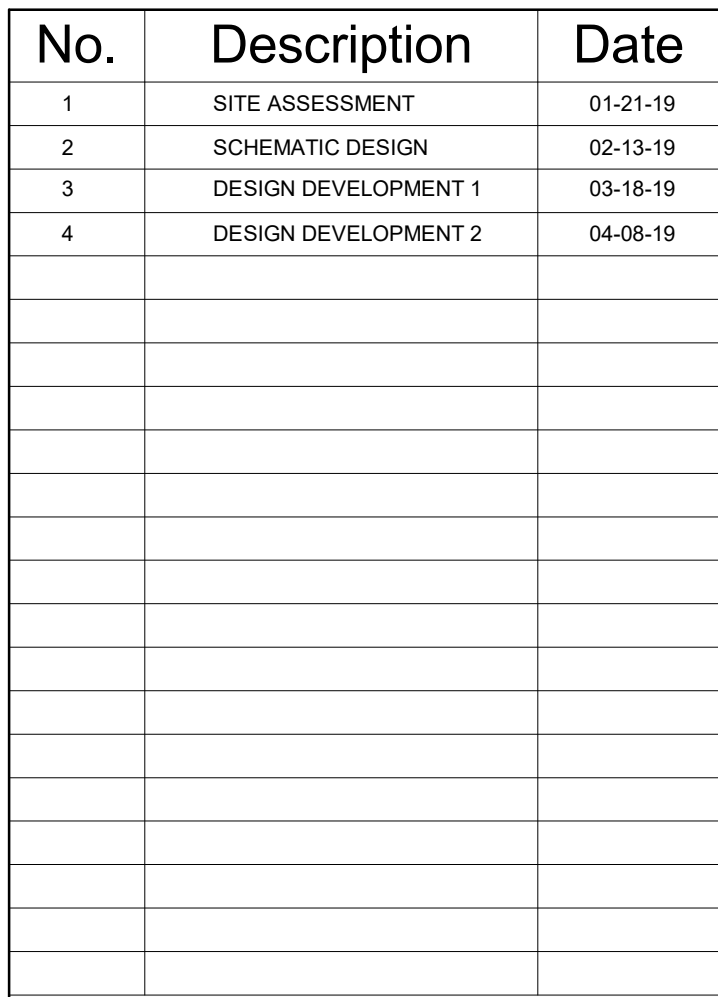




Project number	003
Date	04-08-19
Drawn by	JOCY McCORMACK
Checked by	TRUSS
A602	
Scale	As indicated





MURB EAST
VILLAGE




SECTION/PLAN DETAILS	
Project number	003
Date	04-08-19
Drawn by	LANCE RICAFORT
Checked by	TRUSS
A603	
Scale	1 : 10

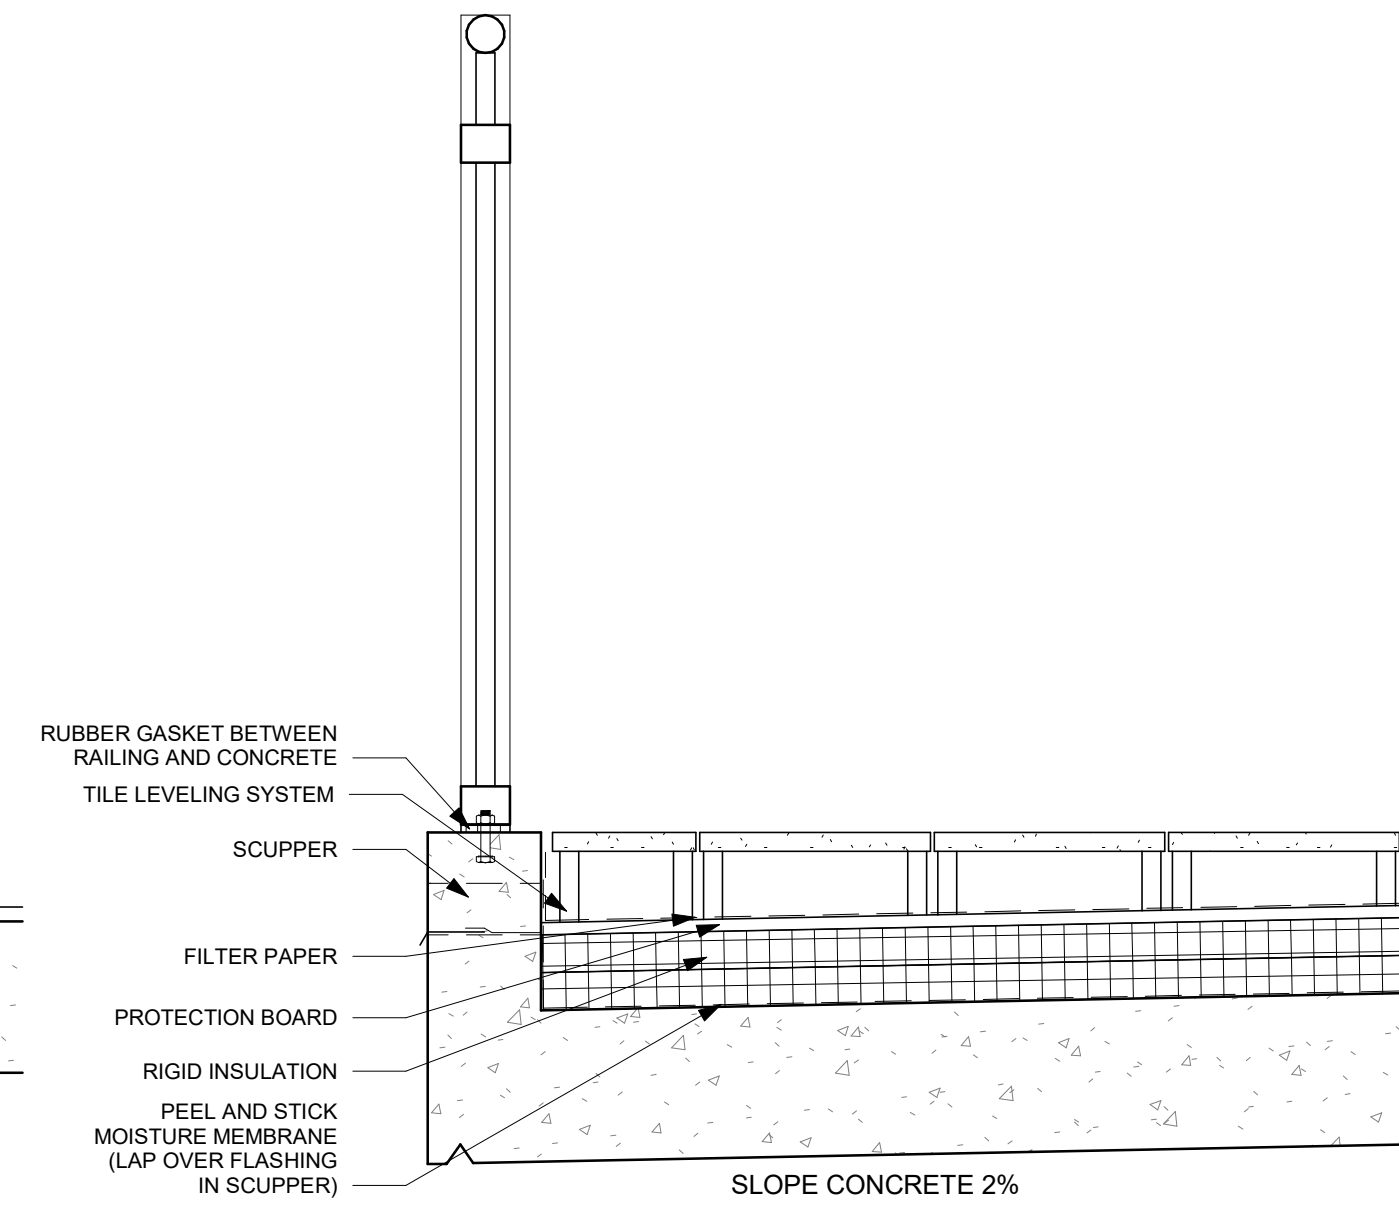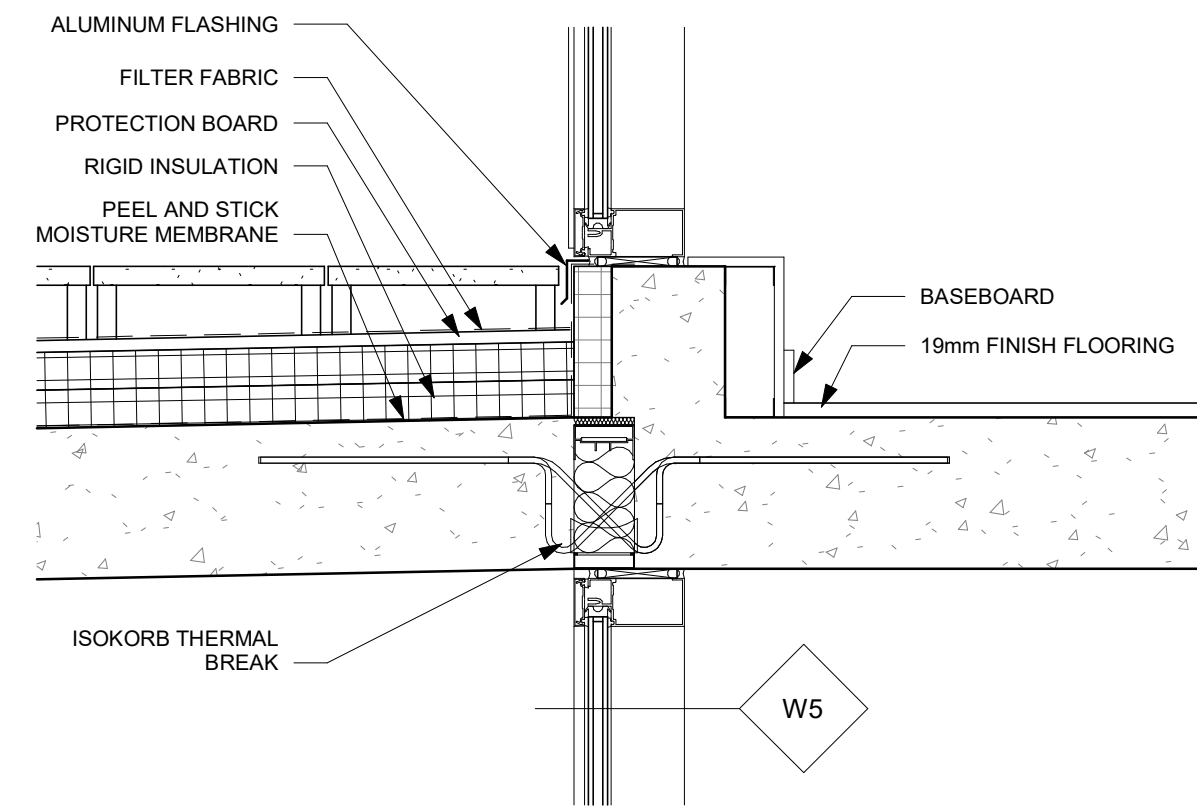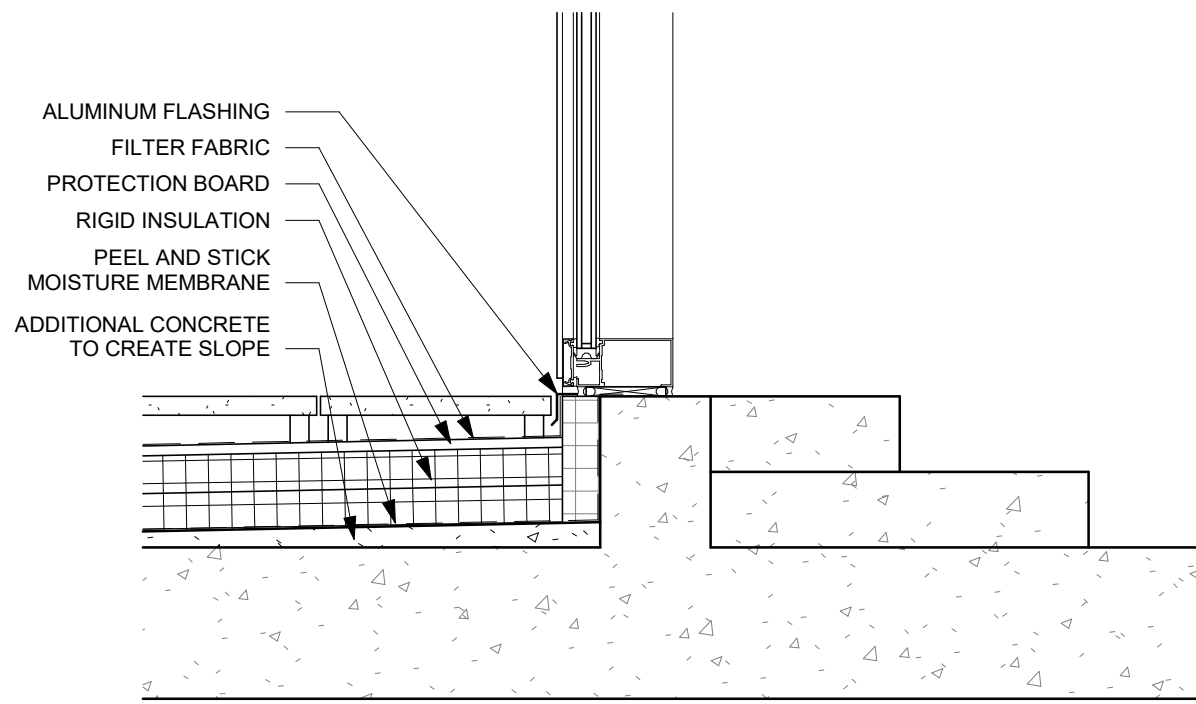

2 PODIUM SILL JD
1 : 10

3 THERMALLY BROKEN BALCONY JD
1 : 10

4 BALCONY JD
1 : 10

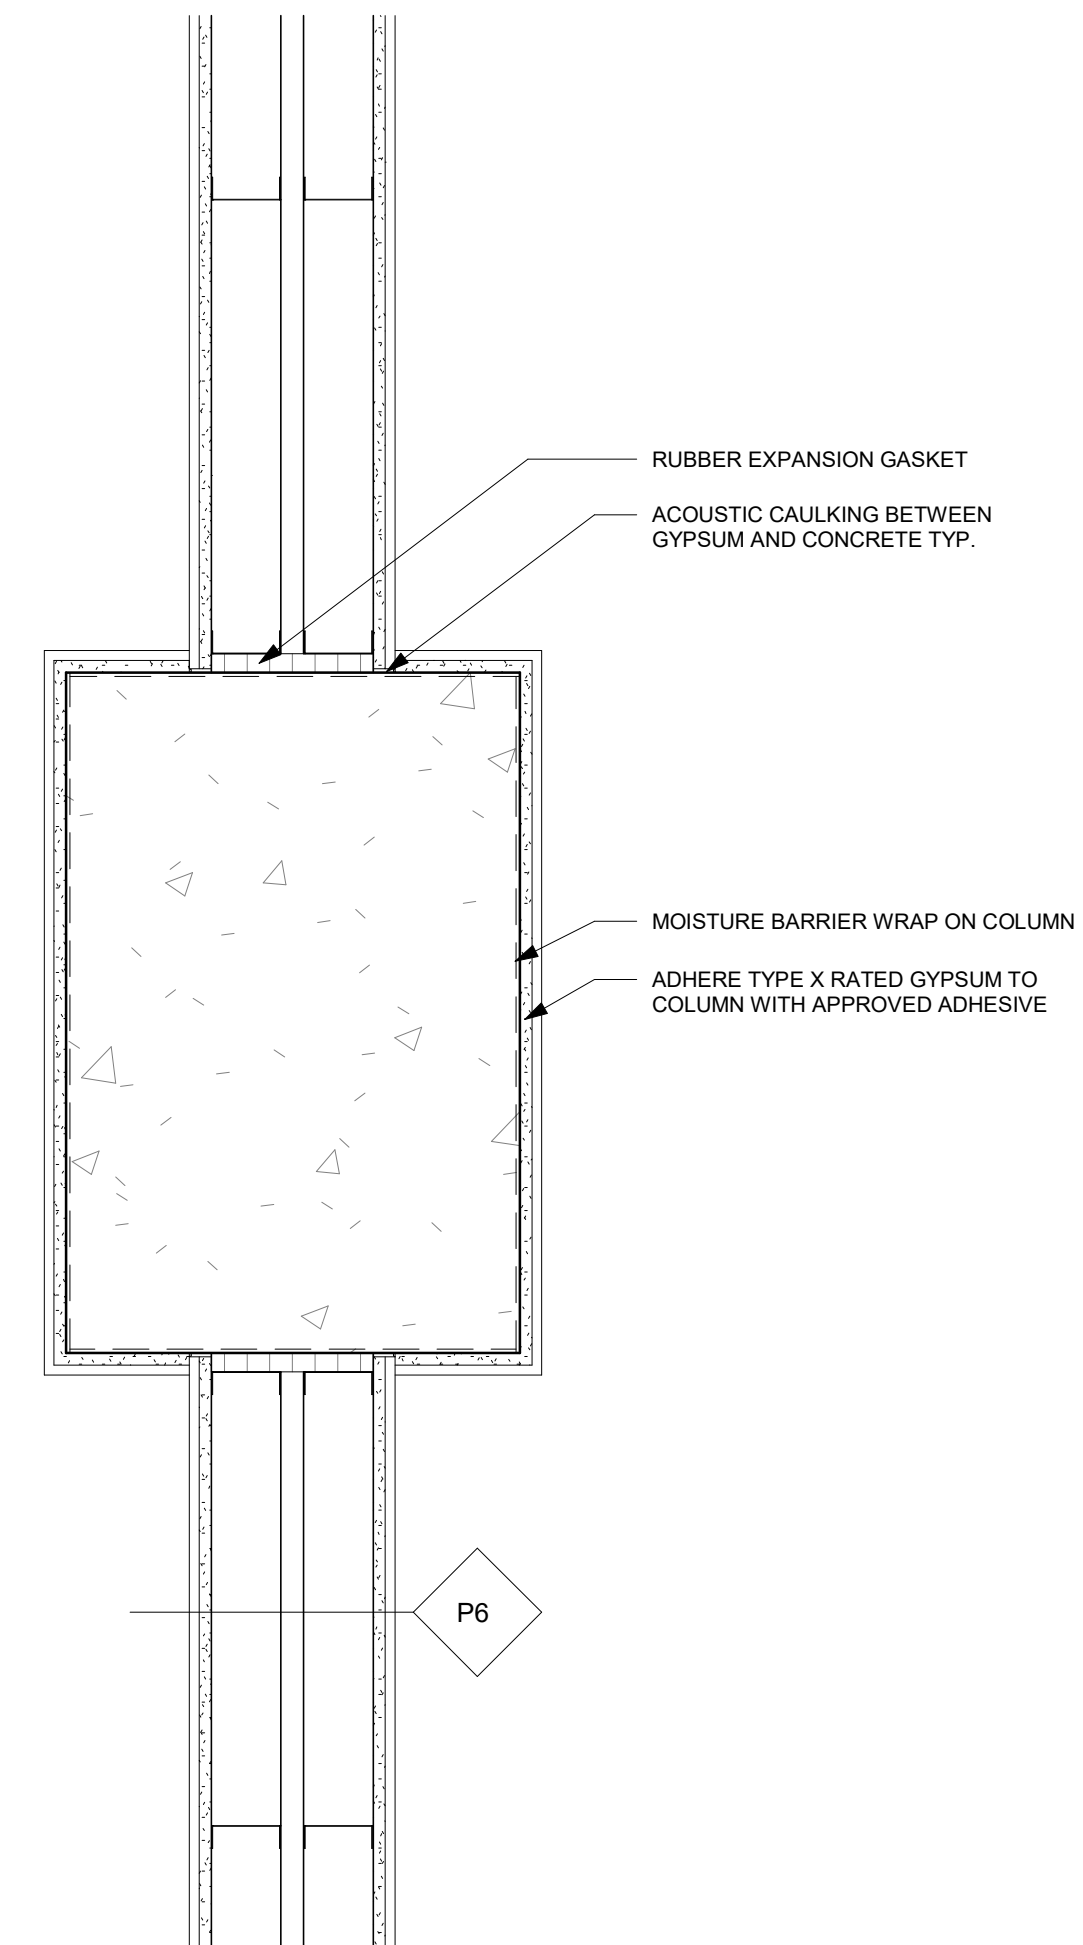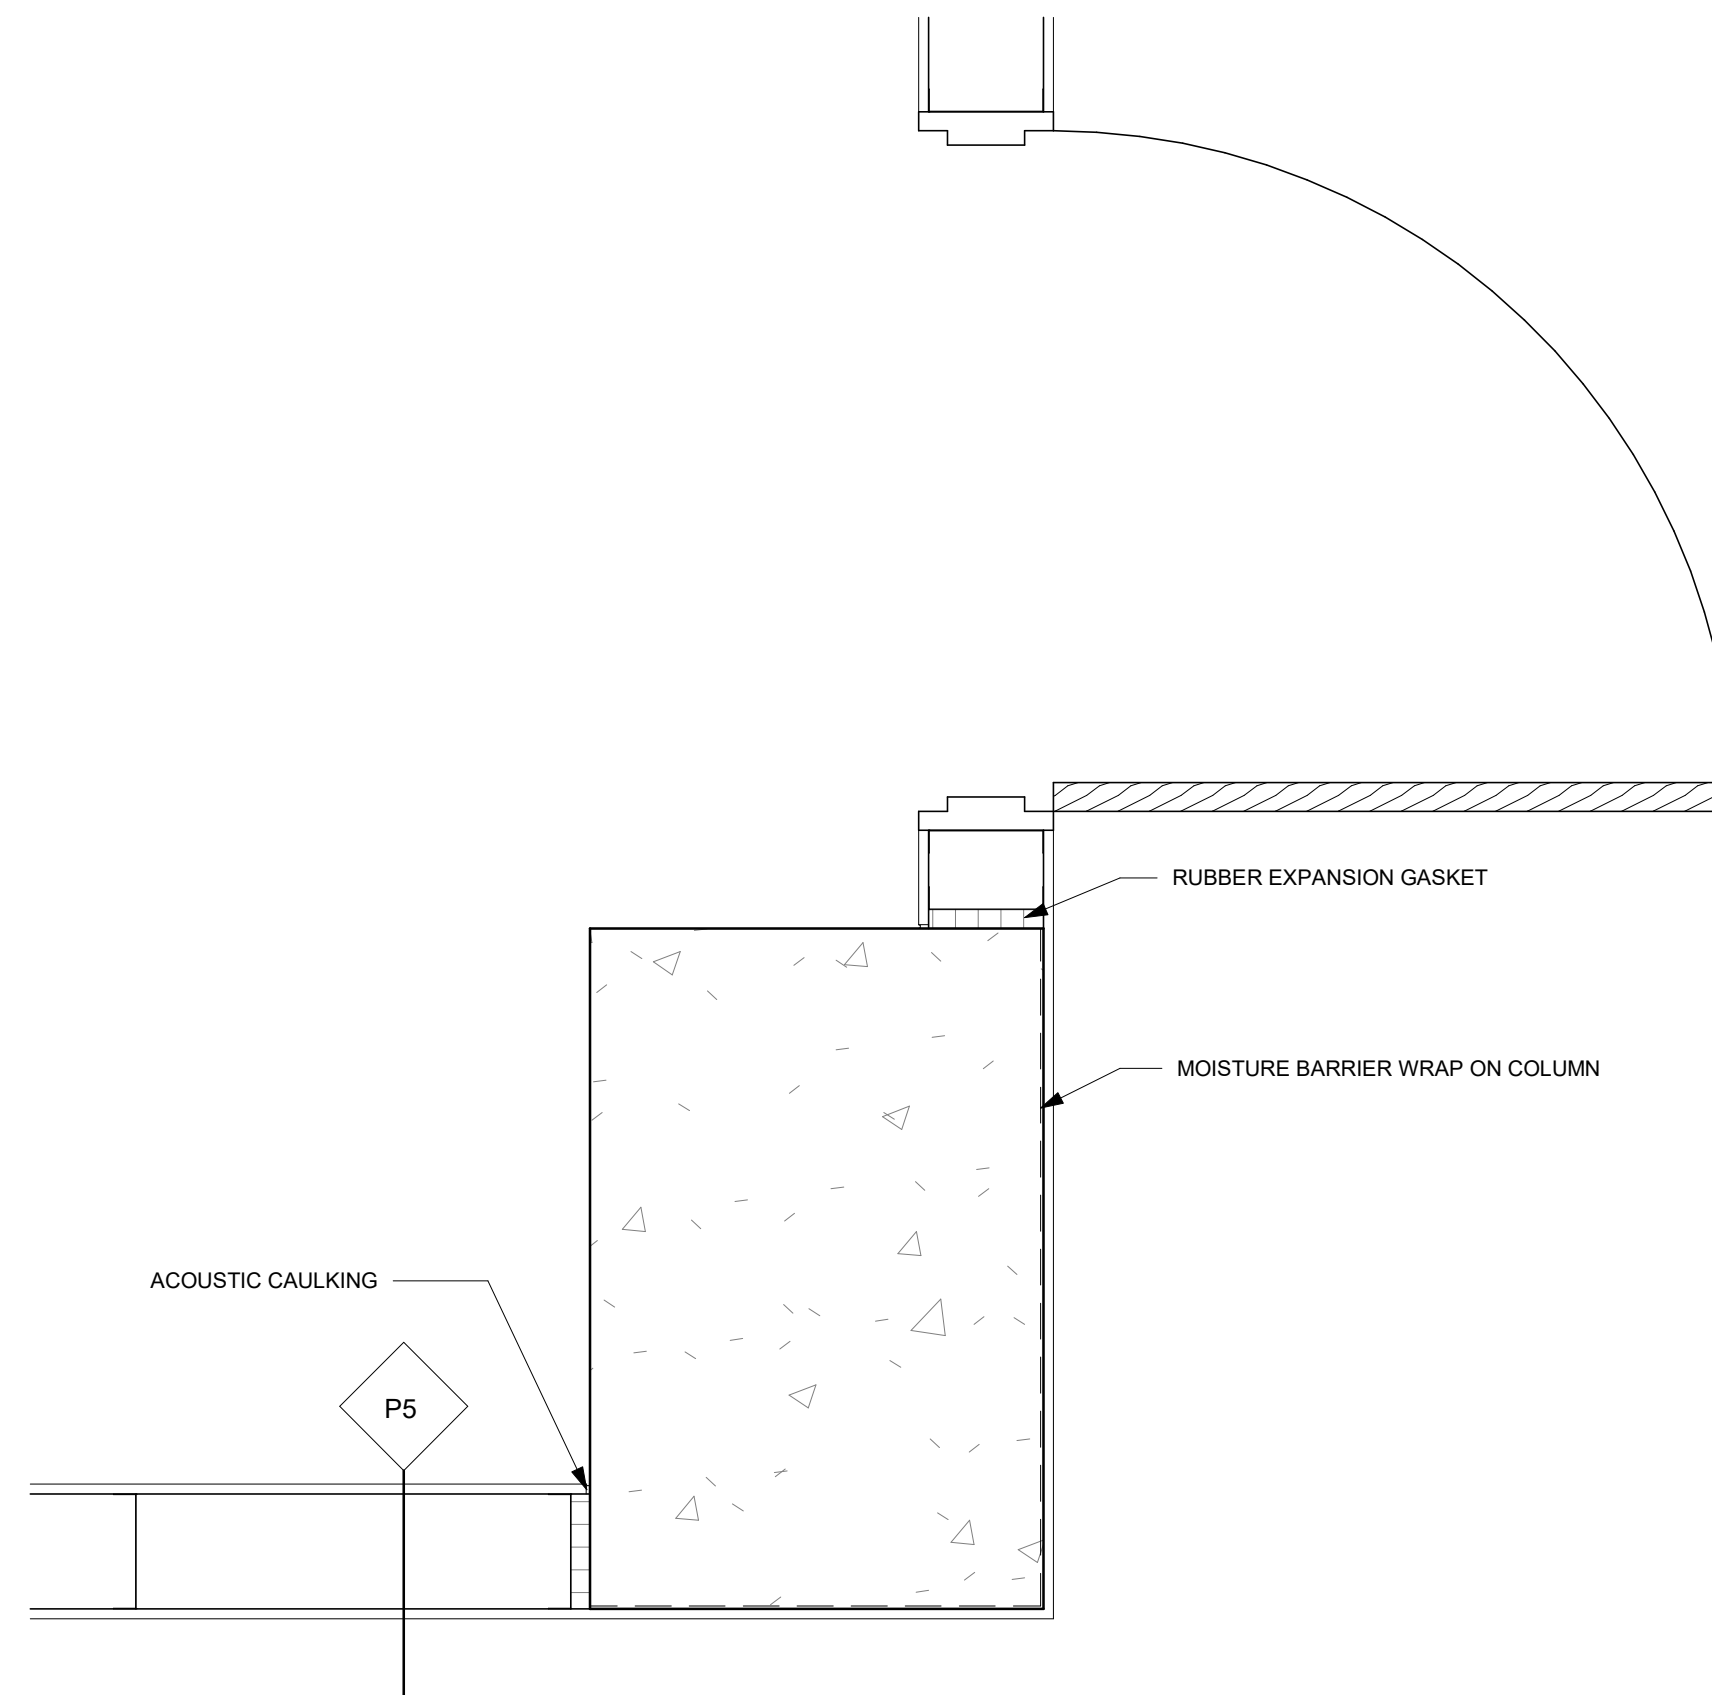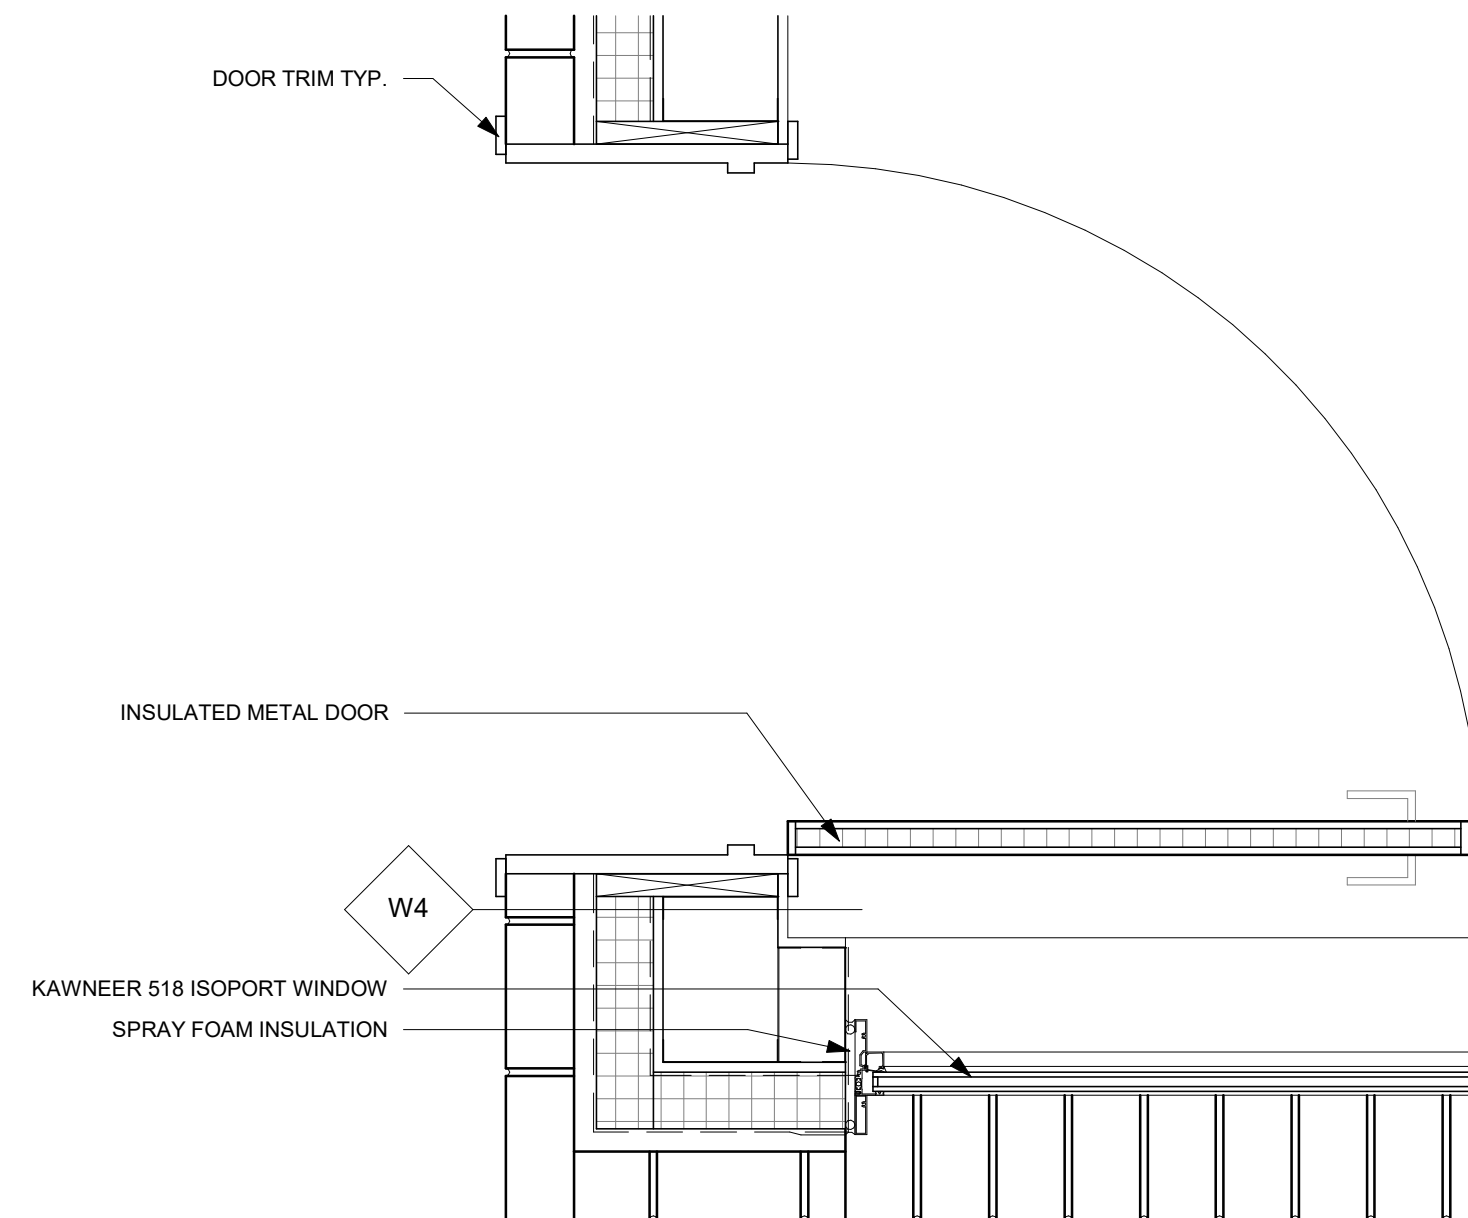

6 COLUMN TO PARTITION WALL JD
1 : 10

7 DEMISING WALL/COLUMN INTERSECTION JD
1 : 10

[illegible]

MURB EAST VILLAGE

SECTION/PLAN DETAILS

Date 04-08-19

Checked by **TRUSS**

A604

Scale 1 : 10