BASS PRO SHOP
OUTDOOR WORLD
BRIDGEPORT, CT.

SHOP DRAWINGS FOR:
ALUMINUM ENTRANCES, STOREFRONTS, CURTAIN WALLS, GLASS & GLAZING

ARCHITECT: TORGERSON DESIGN PARTNERS

GENERAL CONTRACTOR: DIMARCO CONTRACTORS LLC

GLAZING CONTRACTOR:

PRODUCED BY:
CLEARWATER DRAFTING, LLC
100 Meadowlark Drive
Safety Harbor, Fl. 34695
Phone: 267.275.5743
www.clearwaterdrafting.com

PROJECT: BASS PRO SHOP OUTDOOR WORD
200 ANN STREET (BASS PRO DRIVE)
BRIDGEPORT, CT. 06608

SYMBOLS

WIND LOAD

DEAD LOAD

SPLICE

ANCHOR LOCATION

WORK POINT

GLASS TYPE (A)

REVISION NUMBER (1)

GRID LINE (S)

SETTING BLOCK LOCATION

WIND LOAD #LB. — REACTION @ WIND LOAD

DEAD LOAD #LB. — REACTION @ DEAD LOAD

SEISMIC #LB. — REACTION @ SEISMIC LOAD

1ST FLOOR 1'-10 1/4" — ELEVATION MARK

1/3.1 2/3.1 — MATCHLINE

WELD

DETAIL REFERENCE (TYPICAL):

1 / 3.1 — DETAIL NUMBER / SHEET NUMBER

2 / 4.1 — DETAIL NUMBER / SHEET NUMBER

DOOR REFERENCE:

101 / HW-7 — DOOR NUMBER / HARDWARE TYPE


DETAIL LABEL:

1 DETAIL — SCALE: 6" = 1'-0"; 3 A3.24; 2 S4.10; RE: ARCH./STRUCT. SHEET NUMBER; RE: ARCH./STRUCT. DETAIL NUMBER

ELEVATION LABEL:

1 FRAME ELEVATION — SCALE: 1/2" = 1'-0"

INSULATED GLASS UNIT SURFACE ILLUSTRATION

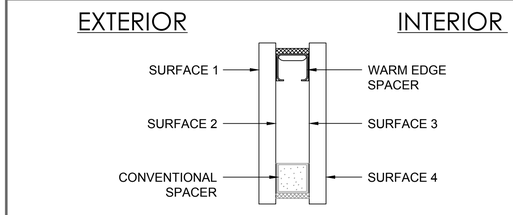

GLASS SCHEDULE

SYMBOL	GLASS DESCRIPTION
A	1" INSULATED UNITS CONSISTING OF OUTBOARD 1/4" CLEAR TEMPERED W/SOLARBAN 60 # 2 1/2" A.S. INBOARD 1/4" CLEAR TEMPERED
B	1" INSULATED UNITS CONSISTING OF OUTBOARD 1/4" CLEAR ANNEALED W/SOLARBAN 60 # 2 1/2" A.S. INBOARD 1/4" CLEAR ANNEALED
C	1/4" CLEAR TEMPERED
D	2 1/8" PYROSTOP GLASS 120 MINUTE FIRE RATING

ABBREVIATIONS

A.F.F.	ABOVE FINISH FLOOR	H.S.	HEAT STRENGTHENED
A.S.	AIR SPACE	I.L.	INSERT LENGTH
A.D.	ANCHOR DIMENSION	M.L.	MULLION LENGTH
A.R.	ARCHITECTURAL REFERENCE	N.B.G.C.	NOT BY GLAZING CONTRACTOR
B.O.M.	BOTTOM OF MULLION	N.T.S.	NOT TO SCALE
C.L.	CENTER LINE	O.D.	OPENING DIMENSION
C.O.C.	CENTER OF CLIP	R.L.	RAFTER LENGTH
C.T.C.	CENTER TO CENTER	REF.	REFERENCE DIMENSION
C.T.R.	CENTER TO ROUGH OPENING	R.O.	ROUGH OPENING
C.T.S.	CUT TO SIZE	R.T.B.	ROUGH OPENING TO BOTTOM OF MULLION
D.T.E.	D.L.O. TO EDGE OF GLASS		
D.L.O.	DAYLIGHT OPENING	R.T.C.	ROUGH OPENING TO CENTER
D.O.	DOOR OPENING	R.T.T.	ROUGH OPENING TO TOP OF MULLION
E.O.O.	EDGE OF GLASS		
E.T.D.	EDGE OF GLASS TO D.L.O.	S.L.	STOCK LENGTH
E.T.M.	END OF MULLION	T.O.M.	TOP OF MULLION
F.T.C.	FACE OF CAN	T.T.R.	TOP OF MULLION TO R.O.
F.D.	FRAME DIMENSION	T.T.T.	TOP OF MULLION TO TOP OF MULLION
F.F.	FINISHED FLOOR		
F.S.	FRAME SIZE	T.O.S.	TOP OF STEEL
G.S.	GLASS SIZE	W.P.	WORKING POINT

ERECTION MARKS

A	GLAZING ADAPTER	PB	PRESSURE BAR
AN	ANCHOR	R	RAFTER
BR	BRAKE SHAPE	S	INT. STOOL/ CEILING TRIM
CH	HEAD CHANNEL	SC	SILL CHANNEL
CL	CLIP	SC	STARTER CHANNEL
G	FRAME GASKET	SP	SPLICE SLEEVE
GB	GLAZING BEAD	V	VERTICAL
GT	GUTTER	VB	VERTICAL PRESS. BAR
H	HORIZONTAL	VC	EXT. VERTICAL COVER
HB	HORIZONTAL PRESS. BAR	VG	VERTICAL GLAZING ADAPTER
HC	EXT. HORIZONTAL COVER	VP	VERTICAL PRESS.
HT	INT. HORIZONTAL TRIM	VT	INT. VERTICAL TRIM
P	PURLIN		

GLASS SIZE CALCULATION

PRODUCT	D.L.O. +	COMMENTS
KAWNEER - 1600 SYSTEM 1	1"	
KAWNEER - TRIFAB 451T - CENTERSET	7/8"	
KAWNEER - TRIFAB 450	7/8"	
KAWNEER - SERIES 500 DOORS		PER MANUFACTURE

VALUE ABOVE IS MFR. RECOMMENDATION; INSTALLER TO ADJUST FOR GLASS TOLERANCES.

PRODUCT DESCRIPTION

PRODUCT	WIDTH	DEPTH
KAWNEER - 1600 SYSTEM 1	2 1/2"	6"
KAWNEER - TRIFAB 451T - CENTERSET	2"	4 1/2"
KAWNEER - TRIFAB 450	1 3/4"	4 1/2"
KAWNEER - SERIES 500 DOORS	VARIES	1 3/4"

SETTING BLOCKS

MEASURED CENTER LINE OF BLOCK TO EDGE OF HORIZONTAL

1/4 PTS.	1/8 PTS.	8"	NOTES FOR BLOCKS AT NONSTANDARD LOCATIONS

FINISH SPECS

- ☐ MILL FINISH
- ☐ CLEAR ANODIZED - CLASS I
- ☐ CLEAR ANODIZED - CLASS II
- ☐ CHAMPAGNE ANODIZED
- ☐ LIGHT BRONZE ANODIZED
- ☐ MEDIUM BRONZE ANODIZED
- ☐ DARK BRONZE ANODIZED
- ☐ BLACK ANODIZED
- ☒ PAINT - #22 HARTFORD GREEN
- ☒ PAINT - #22 BLACK PAINT

CORRECTIVE PROCEDURE

IF ANY CORRECTIVE WORK IS REQUIRED ON THIS JOB, THE FOLLOWING PROCEDURE MUST BE ADHERED TO.
BEFORE ANY CORRECTIVE WORK IS BEGUN, THE PROJECT MANAGER AT C.D.L. MUST BE CONTACTED. THE DETAILS OF THE PROBLEM ALONG WITH RECOMMENDATIONS ON THE CORRECTIVE REQUIREMENTS SHOULD BE ADDRESSED AT THAT TIME. ONCE THE PROJECT MANAGER HAS THIS INFORMATION, COURSES OF ACTION WILL BE EVALUATED WITH OTHER INTERNAL PERSONNEL. AUTHORIZATION WILL BE PROVIDED IF REWORK IS TO BE PERFORMED. THEN AND ONLY THEN CAN SUCH REWORK BE UNDERTAKEN.

REFERENCE MATERIAL AVAILABLE

☒ YES ARCHITECTURALS ☐ NO — LATEST DATE: 10-10-14

☒ YES SPECIFICATIONS ☐ NO

☒ ALUM. ENTRANCES & STOREFRONTS	08410
☒ FINISH HARDWARE	
☒ GLASS & GLAZING	08800

☒ YES STRUCTURALS ☐ NO — LATEST DATE: 11-24-14

☒ YES ADDENDUM'S ☐ NO — NUMBERS: 001, 002, 003, 004

GENERAL NOTES

1. THESE DRAWINGS REPRESENT CLEARWATER DRAFTING'S INTERPRETATION OF ARCHITECTURAL INFORMATION PROVIDED AND APPLICATION OF PRODUCTS SHOWN TO SATISFY DESIGN REQUIREMENTS. IT IS IMPORTANT THAT THIS INTERPRETATION BE REVIEWED DIMENSIONALLY AND FUNCTIONALLY WITH RESPECT TO ACTUAL ARCHITECTURAL INTENT BY GENERAL CONTRACTOR AND ARCHITECT. A. D. RELINQUISHES RESPONSIBILITY FOR INACCURATE DIMENSIONS AND RECOMMENDS ALL ELEVATIONS AND CONNECTIONS BE REVIEWED BY A LICENSED ENGINEER.

2. ALL DIMENSIONS SHALL BE FIELD VERIFIED AND/OR APPROVED BY ARCHITECT AND OR GENERAL CONTRACTOR PRIOR TO GLASS ORDERING AND FABRICATION.

3. CLEARWATER DRAFTING, LLC/ WILL ASSUME NO RESPONSIBILITY FOR ERRORS RESULTING FROM THE USE OF THESE DRAWINGS FOR SIZING AND ORDERING OF MATERIALS OR LABOR BY OTHER TRADES.

4. ALL ITEMS MARKED "NBGC" ARE NOT BY GLAZING CONTRACTOR AND ARE SHOWN FOR INFORMATION ONLY.

5. MATERIALS FOR THIS PROJECT WILL NOT BE RELEASED, NOR WILL FABRICATION PRINTS BE PREPARED UNTIL RECEIVES RETURNED "APPROVED" PRINTS, OR "APPROVED AS NOTED" PRINTS.

6. REQUEST FOR REVISIONS AFTER HAS BEEN RELEASED FOR FABRICATION WILL RESULT IN HANDLING CHARGES AND ENGINEERING CHARGES PLUS THE COST OF THE FABRICATED MATERIALS (IF FABRICATED). DELAYS TO DELIVERIES MAY RESULT DUE TO CHANGES OF THIS NATURE. THIS MUST BE APPROVED IN WRITING PRIOR TO REVISIONS BEING COMPLETED.

7. PROJECT MATERIALS MUST BE PROTECTED IMMEDIATELY FROM STAINING BY WET CARDBOARD PAPER AND FROM THE ACTION OF HARSH ALKALIS AND SAND IN CONCRETE, STUCCO, MORTAR OR PLASTER. THE SETTING OF THE PROJECT MATERIALS PRIOR TO THE SETTING OF THE OTHER MATERIALS REQUIRES GENERAL CONTRACTOR TO CLOSELY SUPERVISE OTHER TRADES SO AS TO PREVENT MARRING OR DISCOLORATION FROM ANY CAUSE. A. A BITUMINOUS PAINT/ZINC CHROMATE FINISH OR EQUAL, SHOULD BE USED TO PREVENT ALUMINUM SURFACES FROM COMING IN CONTACT WITH STEEL, CONCRETE OR ANY OTHER DISSIMILAR MATERIAL.

8. ALL GASKET JOINTS, BUTT JOINTS, LAP JOINTS, HEEL BEADS, TOE BEADS AND CAP BEADS SHOULD BE SEALED WATERTIGHT FOLLOWING SEALANT MANUFACTURER RECOMMENDATIONS AS TO SIZE, METHOD OF APPLICATION AND COMPATIBILITY WITH ADJOINING MATERIAL.

9. ALL GLASS AND FINISHED MATERIAL MUST BE PROTECTED DURING WELDING OPERATIONS, FIREPROOFING OR ANY OTHER PROCESS THAT MAY BE HARMFUL TO THE APPEARANCE OR PERFORMANCE OF THE PROJECT MATERIALS.

10. THE BUILDING STRUCTURE AND COMPONENTS THEREOF MUST BE CAPABLE OF SAFELY CARRYING THE LOADS IMPOSED UPON IT BY THE PROJECT MATERIALS, INCLUDING DEAD LOADS, WIND LOADS AND SHOWN HEREIN ON DRAWINGS AND OR CALCULATIONS, THERMAL LOADING, SEISMIC LOADING, LIVE LOADING, ETC. (GENERAL CONTRACTOR TO VERIFY THIS WITH ENGINEER OF RECORD)

11. THE ROUGH OPENINGS PROVIDED MUST BE SQUARE AND WITHIN SPECIFIED BUILDING TOLERANCES.

12. THESE DRAWINGS SHOULD BE USED IN CONJUNCTION WITH ALUMINUM MANUFACTURES PUBLISHED INSTALLATION INSTRUCTIONS.

ENGINEERING NOTES

1. ANY ITEMS NOTED AS " WOOD BLOCKING", " STRUCTURAL BLOCKING", OR SIMILAR MUST BE CONTINUOUS AND SUFFICIENT TO PREVENT BENDING OF ANY PENETRATING FASTENERS. DESIGN OF BLOCKING IN BY OTHERS.

2. ALL PERIMETER FASTENERS INTO CONCRETE ARE BASED ON 3000 P.S.I. NORMAL WEIGHT CONCRETE U.N.O.

3. ALL PERIMETER FASTENERS INTO STEEL STUD/ TRACK/LIGHT GAUGE FRAMING IS BASED ON 16ga. MINIMUM MATERIAL THICKNESS FOR PULL OUT/ SHEAR VALUES UNLESS NOTED OTHERWISE.

4. ALL PERIMETER FASTENERS INTO STRUCTURAL STEEL SHAPES/ MISCELLANEOUS PLATES ETC. ARE BASED ON 1/4" MINIMUM MATERIAL THICKNESS UNLESS NOTED OTHERWISE.

5. WIND LOAD POSITIVE/ NEGATIVE PRESSURE VALUES SHOWN IN PERFORMANCE SPECS MAY BE INTERPOLATED FOR TRIBUTARY AREAS BETWEEN VALUES SHOWN.

MATERIAL SYMBOLS

ALUMINUM, BRICK, CONCRETE, CMU, EARTH, GRAVEL, GYP BOARD, INSULATION, PLYWOOD, SEALANT, STEEL, STUCCO, WOOD

WIND LOAD PERFORMANCE SPECIFICATIONS

BASIC WIND SPEED: – MPH

CODE:
EXPOSURE:
IMPORTANCE FACTOR:
BUILDING CATEGORY:
MEAN ROOF HEIGHT:
BUILDING LEAST WIDTH:
ZONE 4: TYPICAL ZONE
ZONE 5: CORNER ZONE

ZONE \ AREA	10ф	100ф
4		
5		

ALLOWABLE DEFLECTION
FRAME HEIGHT < 13'-6" = L/175"
FRAME HEIGHT ≥ 13'-6" = L/240 + 1/4",
MAX/LITE = 3/4"

CUSTOMER APPROVAL

PRINT NAME: _____

SIGNATURE: _____

DATE: _____

STAMPS

SHEET INDEX

SHEET	DESCRIPTION	PAGE
1.0	COVER SHEET	1
1.1	NOTE SHEET 1	2
1.2	NOTE SHEET 2	3
2.1	FIRST FLOOR PLAN - AREA A	4
2.2	FIRST FLOOR PLAN - AREA B	5
2.3	FIRST FLOOR PLAN - AREA C	6
2.4	FIRST FLOOR PLAN - AREA D	7
2.5	SECOND FLOOR PLAN - AREA A	8
2.6	SECOND FLOOR PLAN - AREA B	9
2.7	SECOND FLOOR PLAN - AREA C	10
2.8	SECOND FLOOR PLAN - AREA D	11
3.1	FRAME ELEVATIONS	12
4.1	FRAME ELEVATIONS	13
5.1	FRAME ELEVATIONS	14
5.2	FRAME ELEVATIONS	15
5.2a	FRAME ELEVATIONS	16
6.1	DETAILS	17
6.2	DETAILS	18
7.1	DETAILS	19
8.1	DETAILS	20
8.1a	DETAILS	21

ARCHITECT:

TORGERSON DESIGN PARTNERS
115 NORTH 2ND STREET
OZARK, MI. 65721
(417) 581-8889

CONTRACTOR:

DIMARCO CONSTRUCTORS LLC
1950 BRIGHTON-HENRIETTA TL RD.
ROCHESTER, NY. 14623
(585) 645-2102

PROJECT NAME:

BASS PRO SHOPS
OUTDOOR WORLD
200 ANN STREET
BRIDGEPORT, CT. 06608

DATE:

These drawings represent Clearwater Drafting's interpretation of information and the application of products provided by the architect. The sole purpose of these drawings is to assist the glazing subcontractor/fabricator in the fabrication and installation of the glazing. Ultimately the sole responsibility of verifying all the dimensions, quantities, design requirements, structural integrity and the architectural intent of the glazing is that of the glazing subcontractor/ fabricator. However, it is equally important that the general contractor coordinate these drawings with all other affected subcontractors, the architect of record and the EOR. Clearwater Drafting, LLC will not be held in any way liable for any errors and or omissions implied or otherwise.

These shop drawings must be approved by the architect and engineer prior to preparing the order placement and fabrication .

© 2015 Clearwater Drafting, LLC
The use of these documents and drawings shall be restricted to the original project for which they were prepared and any publication of these documents and drawings are expressly limited to such project.
Re-use, reproduction or publication by any method, in whole or in part, of these documents and drawings is prohibited. Title of these documents and drawings remain with Clearwater Drafting, LLC. Clearwater Drafting, LLC retains all federal, state and common law copyright protections.
17 U.S.C. section 101 et seq.

PRODUCED BY:

CLEARWATER DRAFTING, LLC
100 Meadowlark Drive
Safety Harbor, Fl. 34695
Phone: 267.275.5743
www.clearwaterdrafting.com

NO.	REVISIONS	BY	DATE

DRAWN BY: JAC
CHECKED BY: JAC

REVISED: 12.31.2014

DOOR #: 124, 130

ELEVATION: J

DOOR TYPE:	SIZE:	FINISH:	QTY.:	ARCH. HDWR. SET:
D7	SEE ELEVATION	BLACK	2	4

HARDWARE DESCRIPTION

Quantity	Item	Part #/ Description	Finish	Manufacturer
1.5 PR	BB1279 - 4.5" X 4.5"	FULL MORTISE HINGE BALL B4545	613	HAGER
1	ND53JD SPARTA (10-025)	ENTRANCE LOCK	613	SCHLAGE
1	20-740	PRIMUS I/C CORE ONLY	613	SCHLAGE
1	409	WALL STOP	10B	ROCKWOOD

DOOR #: 128, 129

ELEVATION: J

DOOR TYPE:	SIZE:	FINISH:	QTY.:	ARCH. HDWR. SET:
D7	SEE ELEVATION	BLACK	2	4

HARDWARE DESCRIPTION

Quantity	Item	Part #/ Description	Finish	Manufacturer
1.5 PR	BB1279 - 4.5" X 4.5"	FULL MORTISE HINGE BALL B4545	613	HAGER
1	ND53JD SPARTA (10-025)	ENTRANCE LOCK	613	SCHLAGE
1	20-740	PRIMUS I/C CORE ONLY	613	SCHLAGE
1	409	WALL STOP	10B	ROCKWOOD



INSWING (SINGLE-LH)

DOOR #: 125

ELEVATION: J

DOOR TYPE:	SIZE:	FINISH:	QTY.:	ARCH. HDWR. SET:
D7	SEE ELEVATION	BLACK	1	5

HARDWARE DESCRIPTION

Quantity	Item	Part #/ Description	Finish	Manufacturer
1.5 PR	BB1279 - 4.5" X 4.5"	FULL MORTISE HINGE	613	HAGER
1	ND40S SPARTA (10-025)	PRIVACY LOCK	613	SCHLAGE
1	440	FLOOR STOP	10B	ROCKWOOD
1	4011	SURFACE CLOSER	DKB	LCN

DOOR #: RO5A, RO5B

ELEVATION: F1

DOOR TYPE:	SIZE:	FINISH:	QTY.:	ARCH. HDWR. SET:
D7	SEE ELEVATION	TBD	2	19

HARDWARE DESCRIPTION

Quantity	Item	Part #/ Description	Finish	Manufacturer
3	BB191 - 4.5" X 4.5" NRP	FULL MORTISE HINGE	613	HAGER
1	CX99ED-SZ3	EXIT DEVICE	613	VON DUPRIN
1	20-763	PRIMUS CYLINDER	613	SCHLAGE
1	411-CUSH (W/DROP PLATE)	SURFACE CLOSER	DKBRZ	LCN
1	1078 (BY OTHERS)	MAGNETIC SWITCH		SENTROL
1	PS914 F/A	POWER SUPPLY		VON DUPRIN
1	JB7	JUNCTION BOX		VON DUPRIN
1	DL-2	DOOR LOOP		ALARM LOCK



OUTSWING (SINGLE-RH)

DOOR #: 123D

ELEVATION: F1

DOOR TYPE:	SIZE:	FINISH:	QTY.:	ARCH. HDWR. SET:
D7	SEE ELEVATION	TBD	1	26

HARDWARE DESCRIPTION

Quantity	Item	Part #/ Description	Finish	Manufacturer
3	BB191 4.5" X 4.5" NRP	FULL MORTISE HINGE	10B	HAGER
1	99ED	RIM EXIT DEVICE	313	VON DUPRIN
1	1078 (BY OTHERS)	MAGNETIC SWITCH		SENTROL
1	411 (CUSH)	SURFACE CLOSER	DKBRZ	LCN
1	BF158	OFFSET PULL	10B	ROCKWOOD



OUTSWING (SINGLE-RH)


DOOR #: 123E

ELEVATION: 123E

DOOR TYPE:	SIZE:	FINISH:	QTY.:	ARCH. HDWR. SET:
D7	SEE ELEVATION	TBD	1	31

HARDWARE DESCRIPTION


Quantity	Item	Part #/ Description	Finish	Manufacturer
1.5 PR	BB1279 - 4.5" X 4.5"	FULL MORTISE HINGE	613	HAGER
2	20-740	PRIMUS I/C CORE ONLY	613	SCHLAGE
1	ND82JD SPARTA (10-0235)	INSTITUTION LOCK	613	SCHLAGE
1	4111-HCUSH	SURFACE CLOSER	DKBRZ	LCN
1	409	WALL STOP	10B	ROCKWOOD
1	6211	ELECTRIC STRIKE	10B	VON DUPRIN

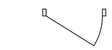

OUTSWING (SINGLE-RH)




OUTSWING (SINGLE-LH)

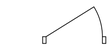


INSWING (SINGLE-LH)




INSWING (SINGLE-RH)

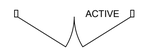

OUTSWING (PAIR)

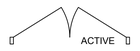

INSWING (PAIR)

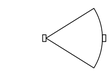

DOUBLE ACTING (SINGLE-RH)



DOUBLE ACTING (SINGLE-LH)



DOUBLE ACTING (PAIR)

SLIDING

US NUMBER	NUMBER	DESCRIPTION
US3	605	BRIGHT BRASS, CLEAR COATED
US4	606	SATIN BRASS, CLEAR COATED
US10	612	SATIN BRONZE, CLEAR COATED
US10AN	688	BRONZE, ANODIZED
US10B	613	OXIDIZED SATIN BRONZE, OIL RUBBED
US20A	-	BRONZE, DULL ANODIZED AND LACQUERED
US26	625	BRIGHT CHROMIUM PLATED
US26D	626	SATIN CHROMIUM PLATED
US28	628	ALUMINUM, ANODIZED AND LACQUERED
US32	629	BRIGHT STAINLESS STEEL
US32D	630	SATIN STAINLESS STEEL

HARDWARE NOTE:

ARCHITECT:

TORGERSON DESIGN PARTNERS
115 NORTH 2ND STREET
OZARK, MI. 65721
(417) 581-8889

CONTRACTOR:

DIMARCO CONSTRUCTORS LLC
1950 BRIGHTON-HENRIETTA TL RD.
ROCHESTER, NY. 14623
(585) 645-2102

PROJECT NAME:

BASS PRO SHOPS
OUTDOOR WORLD
200 ANN STREET
BRIDGEPORT, CT. 06608

DATE:

These drawings represent Clearwater Drafting's interpretation of information and the application of products provided by the architect. The sole purpose of these drawings is to assist the glazing subcontractor/fabricator in the fabrication and installation of the glazing. Ultimately the sole responsibility of verifying all the dimensions, quantities, design requirements, structural integrity and the architectural intent of the glazing is that of the glazing subcontractor/ fabricator. However, it is equally important that the general contractor coordinate these drawings with all other affected subcontractors, the architect of record and the EOR. Clearwater Drafting, LLC will not be held in any way liable for any errors and or omissions implied or otherwise.

These shop drawings must be approved by the architect and engineer prior to preparing the order placement and fabrication .

© 2015 Clearwater Drafting, LLC
The use of these documents and drawings shall be restricted to the original project for which they were prepared and any publication of these documents and drawings are expressly limited to such project.
In case, reproduction or publication by any method, in whole or in part, of these documents and drawings is prohibited. Title of these documents and drawings remain with Clearwater Drafting, LLC. Clearwater Drafting, LLC retains all federal, state and common law copyright protections.
17 U.S.C. section 101 et seq.


PRODUCED BY:

CLEARWATER DRAFTING, LLC
100 Meadowlark Drive
Safety Harbor, Fl. 34695
Phone: 267.275.5743
www.clearwaterdrafting.com

NO.	REVISIONS	BY	DATE


DRAWN BY: JAC
CHECKED BY: JAC

REVISED: 12.31.2014

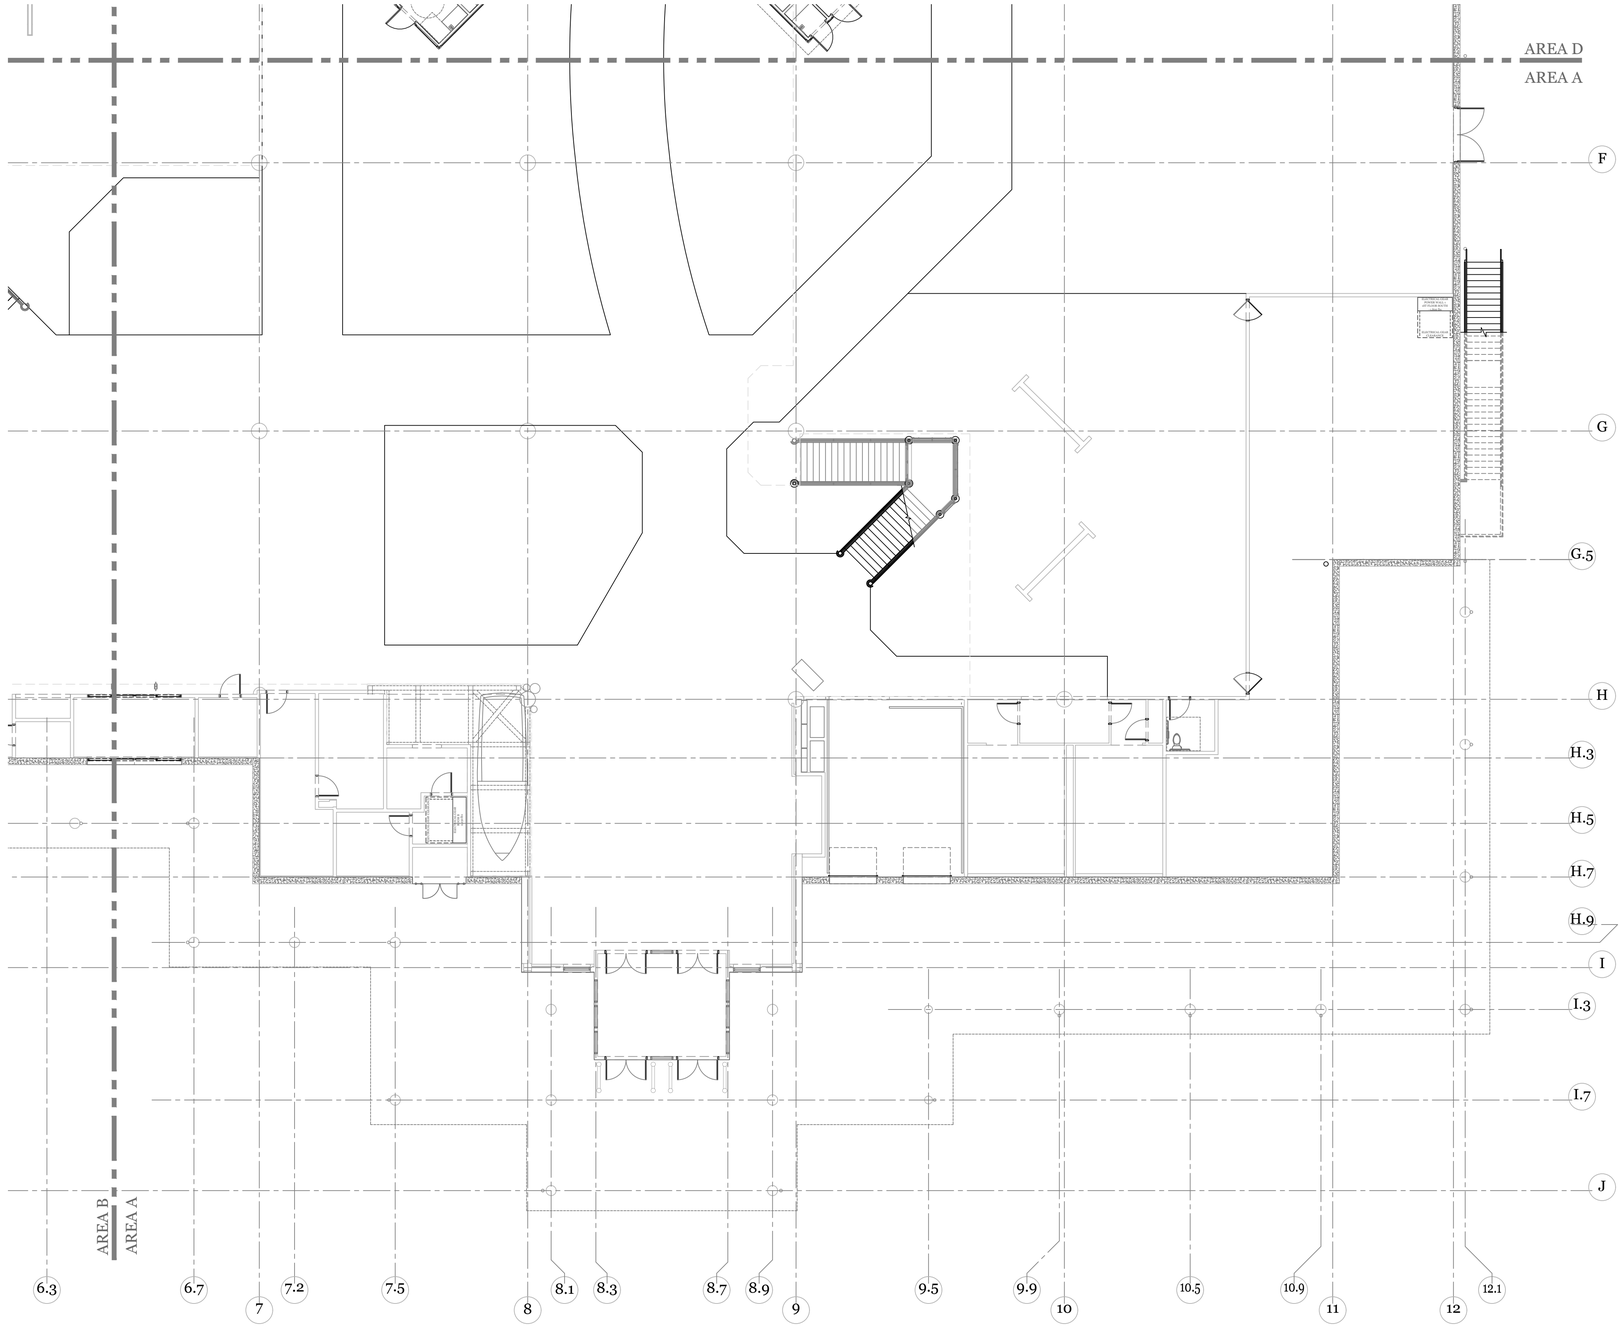

FIRST FLOOR PLAN - AREA A
ARCH. REF: A1.1A

KEY PLAN

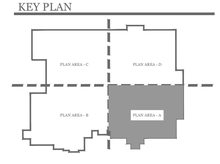

ARCHITECT:

TORGERSON DESIGN PARTNERS
115 NORTH 2ND STREET
OZARK, MI. 65721
(417) 581-8889

CONTRACTOR:

DIMARCO CONSTRUCTORS LLC
1950 BRIGHTON-HENRIETTA TL RD.
ROCHESTER, NY. 14623
(585) 645-2102

PROJECT NAME:

BASS PRO SHOPS
OUTDOOR WORLD
200 ANN STREET
BRIDGEPORT, CT. 06608

DATE:

These drawings represent Clearwater Drafting's interpretation of information and the application of products provided by the architect. The sole purpose of these drawings is to assist the glazing subcontractor/fabricator in the fabrication and installation of the glazing. Ultimately the sole responsibility of verifying all the dimensions, quantities, design requirements, structural integrity and the architectural intent of the glazing is that of the glazing subcontractor/ fabricator. However, it is equally important that the general contractor coordinate these drawings with all other affected subcontractors, the architect of record and the EOR. Clearwater Drafting, LLC will not be held in any way liable for any errors and or omissions implied or otherwise.

These shop drawings must be approved by the architect and engineer prior to preparing the order placement and fabrication .


© 2015 Clearwater Drafting, LLC
The use of these documents and drawings shall be restricted to the original project for which they were prepared and any publication of these documents and drawings are expressly limited to such project.
Re-use , reproduction or publication by any method, in whole or in part, of these documents and drawings is prohibited. Title of these documents and drawings remain with Clearwater Drafting, LLC. Clearwater Drafting, LLC retains all federal, state and common law copyright protection.
17 U.S.C. section 101 et seq.

PRODUCED BY:

CLEARWATER DRAFTING, LLC
100 Meadowlark Drive
Safety Harbor, Fl. 34695
Phone: 267.275.5743
www.clearwaterdrafting.com


NO.	REVISIONS	BY	DATE
DRAWN BY:	JAC		
CHECKED BY:	JAC		

REVISED: 12.31.2014

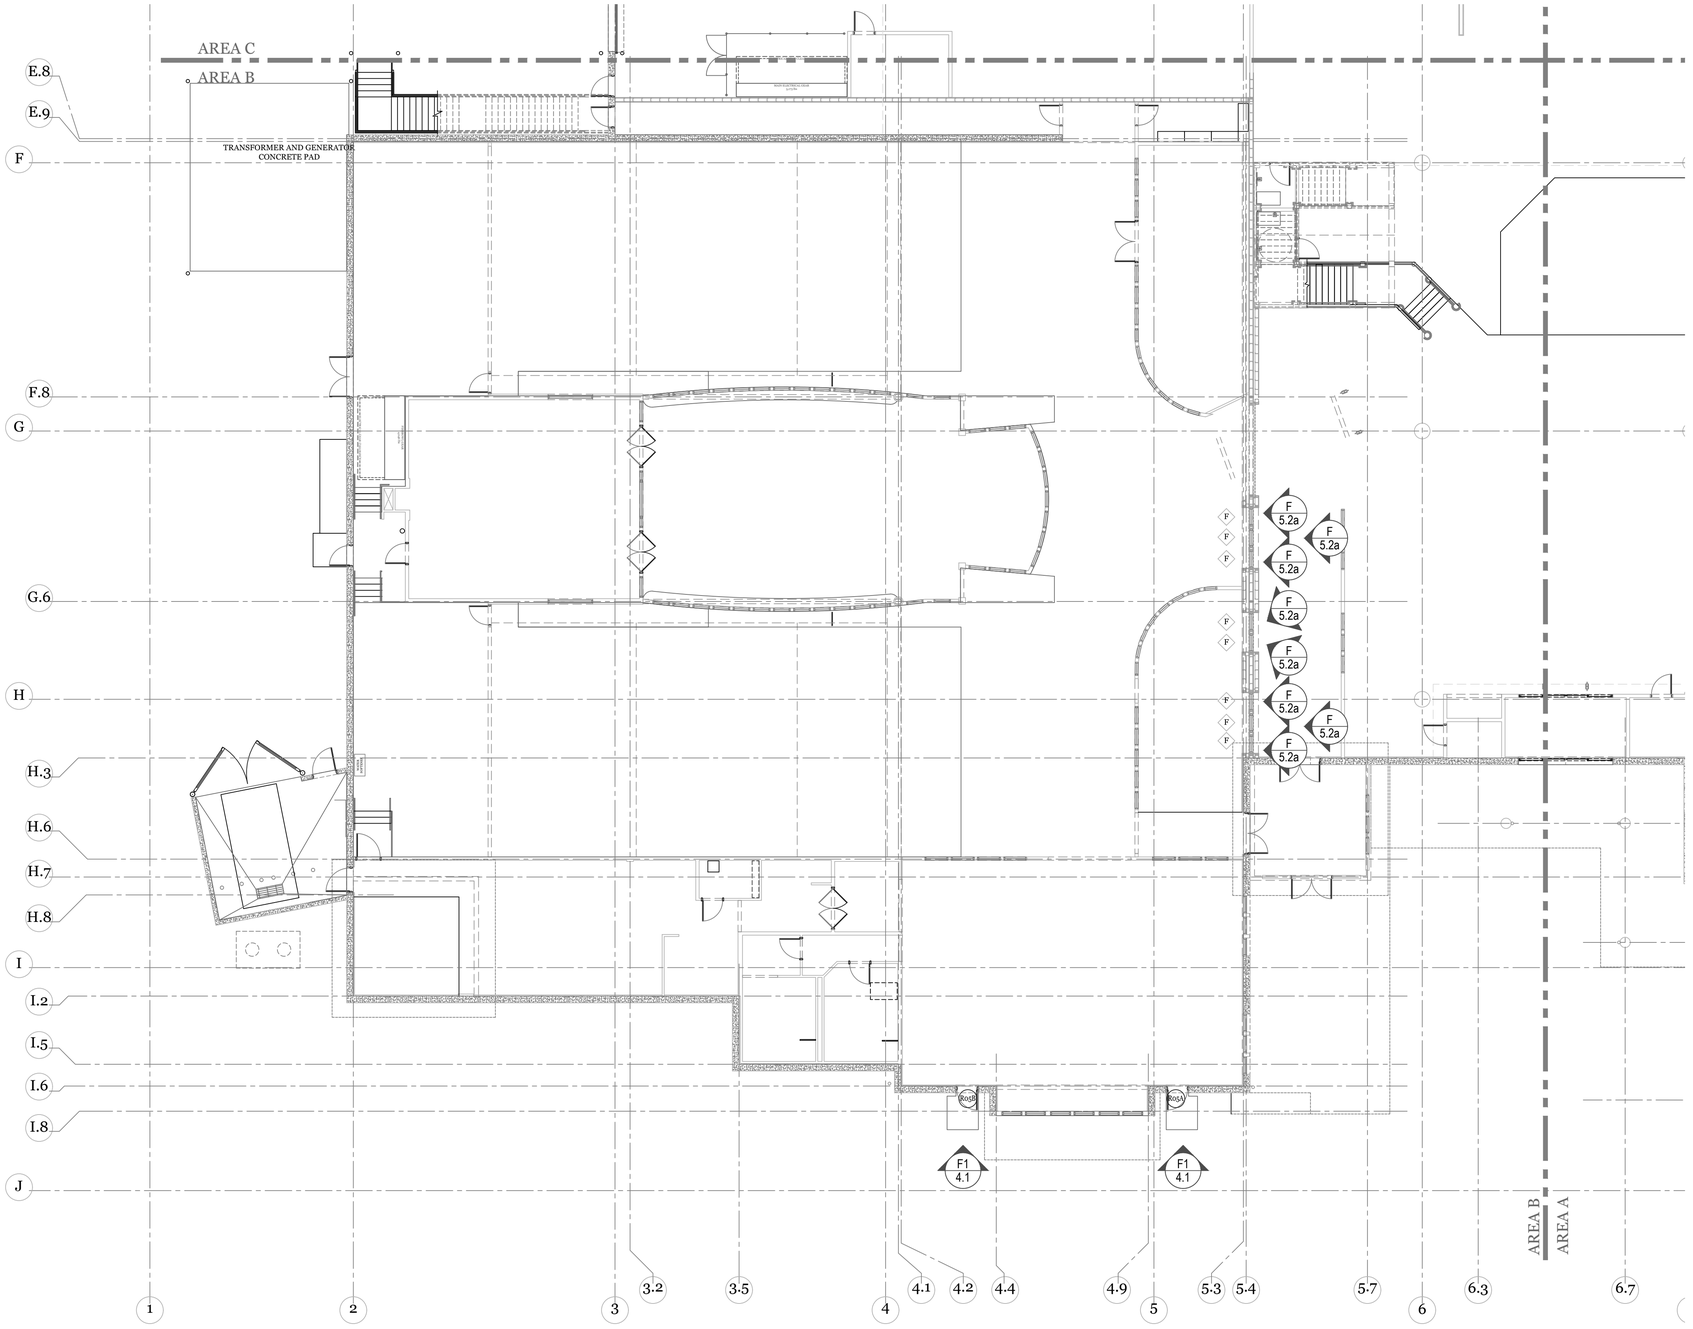

FIRST FLOOR PLAN - AREA B
ARCH. REF: A1.1B

KEY PLAN

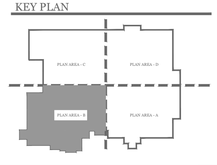

ARCHITECT:

TORGERSON DESIGN PARTNERS
115 NORTH 2ND STREET
OZARK, MI. 65721
(417) 581-8889

CONTRACTOR:

DIMARCO CONSTRUCTORS LLC
1950 BRIGHTON-HENRIETTA TL RD.
ROCHESTER, NY. 14623
(585) 645-2102

PROJECT NAME:

BASS PRO SHOPS
OUTDOOR WORLD
200 ANN STREET
BRIDGEPORT, CT. 06608

DATE:

These drawings represent Clearwater Drafting's interpretation of information and the application of products provided by the architect. The sole purpose of these drawings is to assist the glazing subcontractor/fabricator in the fabrication and installation of the glazing. Ultimately the sole responsibility of verifying all the dimensions, quantities, design requirements, structural integrity and the architectural intent of the glazing is that of the glazing subcontractor/ fabricator. However, it is equally important that the general contractor coordinate these drawings with all other affected subcontractors, the architect of record and the EOR. Clearwater Drafting, LLC will not be held in any way liable for any errors and or omissions implied or otherwise.

These shop drawings must be approved by the architect and engineer prior to preparing the order placement and fabrication .

© 2015 Clearwater Drafting, LLC
The use of these documents and drawings shall be restricted to the original project for which they were prepared and any publication of these documents and drawings are expressly limited to such project.
Re-use , reproduction or publication by any method, in whole or in part, of these documents and drawings is prohibited. Title of these documents and drawings remain with Clearwater Drafting, LLC. Clearwater Drafting, LLC retains all federal, state and common law copyright protections.
17 U.S.C. section 101 et seq.


PRODUCED BY:

CLEARWATER DRAFTING, LLC
100 Meadowlark Drive
Safety Harbor, Fl. 34695
Phone: 267.275.5743
www.clearwaterdrafting.com

NO.	REVISIONS	BY	DATE


DRAWN BY:	JAC
CHECKED BY:	JAC

REVISED: 12.31.2014

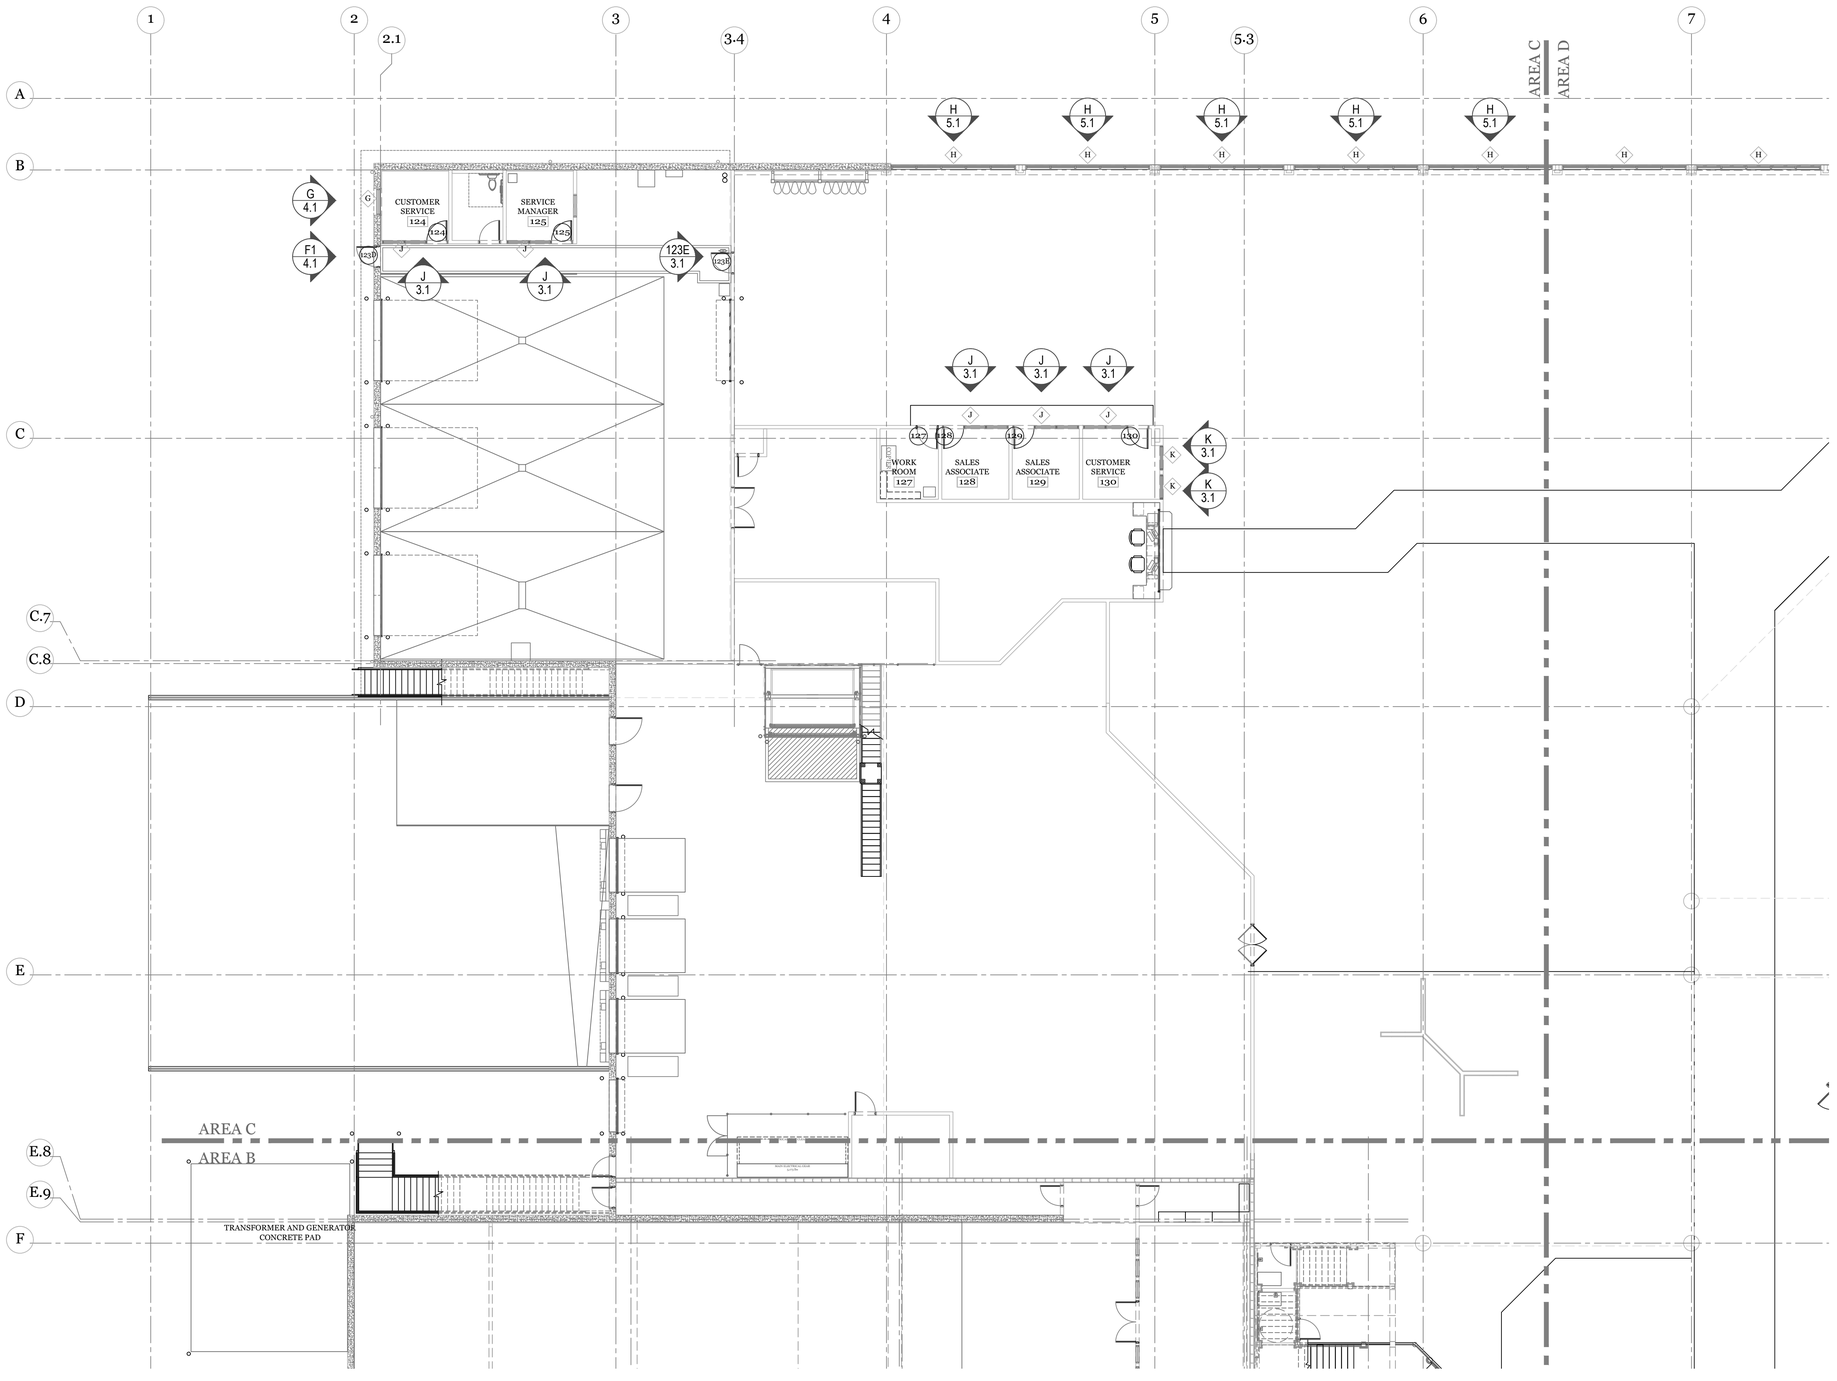

FIRST FLOOR PLAN - AREA C
ARCH. REF: A1.1C

KEY PLAN

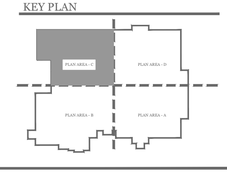

ARCHITECT:

TORGERSON DESIGN PARTNERS
115 NORTH 2ND STREET
OZARK, MI. 65721
(417) 581-8889

CONTRACTOR:

DIMARCO CONSTRUCTORS LLC
1950 BRIGHTON-HENRIETTA TL RD.
ROCHESTER, NY. 14623
(585) 645-2102

PROJECT NAME:

BASS PRO SHOPS
OUTDOOR WORLD
200 ANN STREET
BRIDGEPORT, CT. 06608

DATE:

These drawings represent Clearwater Drafting's interpretation of information and the application of products provided by the architect. The sole purpose of these drawings is to assist the glazing subcontractor/fabricator in the fabrication and installation of the glazing. Ultimately the sole responsibility of verifying all the dimensions, quantities, design requirements, structural integrity and the architectural intent of the glazing is that of the glazing subcontractor/ fabricator. However, it is equally important that the general contractor coordinate these drawings with all other affected subcontractors, the architect of record and the EOR. Clearwater Drafting, LLC will not be held in any way liable for any errors and or omissions implied or otherwise.

These shop drawings must be approved by the architect and engineer prior to preparing the order placement and fabrication .


© 2015 Clearwater Drafting, LLC
The use of these documents and drawings shall be restricted to the original project for which they were prepared and any publication of these documents and drawings are expressly limited to such project.
Re-use , reproduction or publication by any method, in whole or in part, of these documents and drawings is prohibited. Title of these documents and drawings remain with Clearwater Drafting, LLC. Clearwater Drafting, LLC retains all federal, state and common law copyright protections.
17 U.S.C. section 101 et seq.

PRODUCED BY:

CLEARWATER DRAFTING, LLC
100 Meadowlark Drive
Safety Harbor, Fl. 34695
Phone: 267.275.5743
www.clearwaterdrafting.com


NO.	REVISIONS	BY	DATE
DRAWN BY:	JAC		
CHECKED BY:	JAC		

REVISED: 12.31.2014

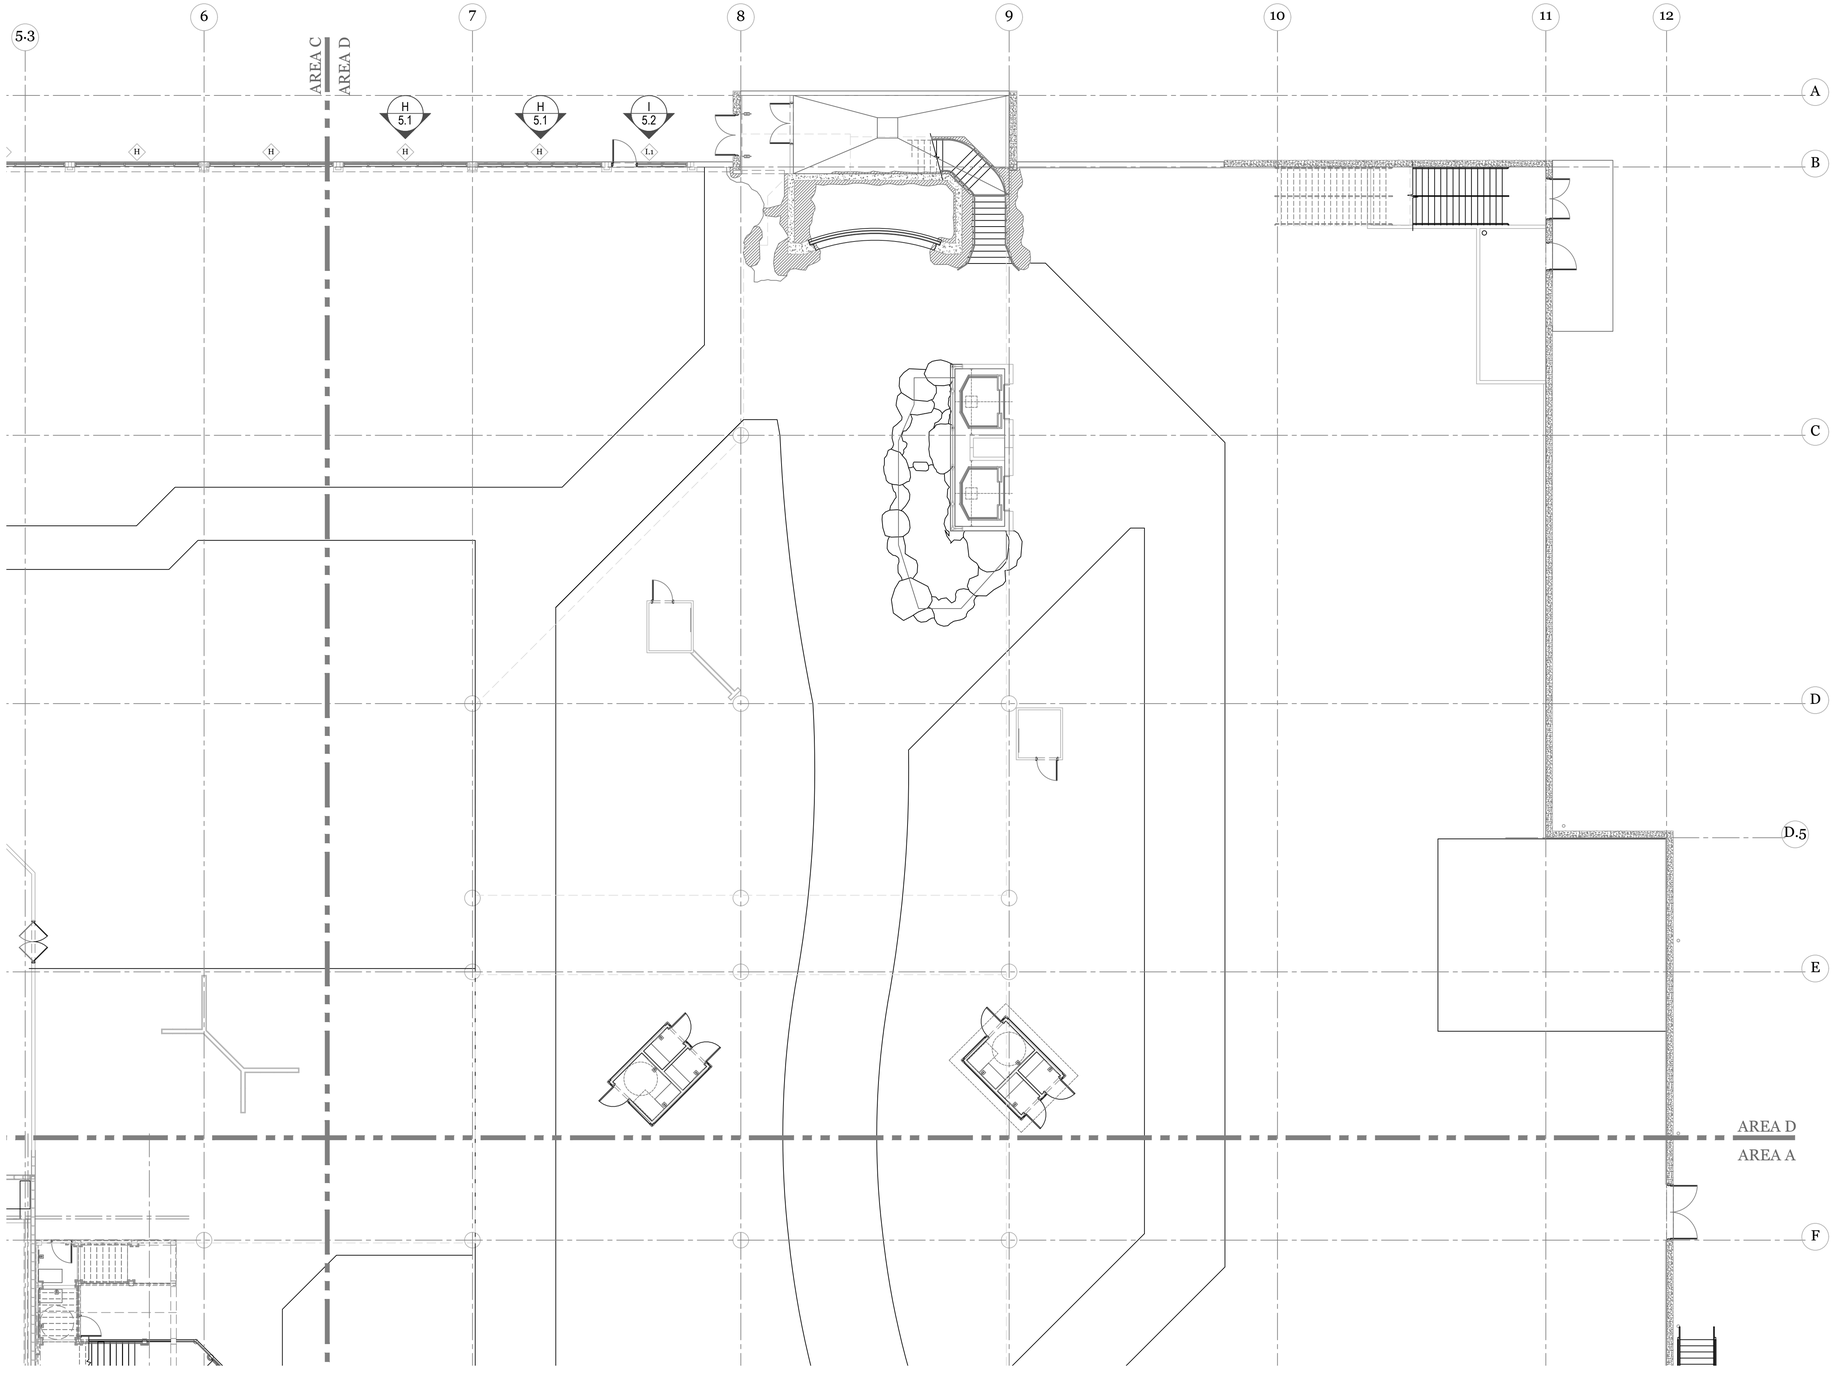

FIRST FLOOR PLAN - AREA D
ARCH. REF: A1.1D

KEY PLAN

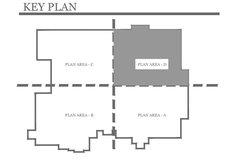

ARCHITECT:

TORGERSON DESIGN PARTNERS
115 NORTH 2ND STREET
OZARK, MI. 65721
(417) 581-8889

CONTRACTOR:

DIMARCO CONSTRUCTORS LLC
1950 BRIGHTON-HENRIETTA TL RD.
ROCHESTER, NY. 14623
(585) 645-2102

PROJECT NAME:

BASS PRO SHOPS
OUTDOOR WORLD
200 ANN STREET
BRIDGEPORT, CT. 06608

DATE:

These drawings represent Clearwater Drafting's interpretation of information and the application of products provided by the architect. The sole purpose of these drawings is to assist the glazing subcontractor/fabricator in the fabrication and installation of the glazing. Ultimately the sole responsibility of verifying all the dimensions, quantities, design requirements, structural integrity and the architectural intent of the glazing is that of the glazing subcontractor/ fabricator. However, it is equally important that the general contractor coordinate these drawings with all other affected subcontractors, the architect of record and the EOR. Clearwater Drafting, LLC will not be held in any way liable for any errors and or omissions implied or otherwise.

These shop drawings must be approved by the architect and engineer prior to preparing the order placement and fabrication .

© 2015 Clearwater Drafting, LLC
The use of these documents and drawings shall be restricted to the original project for which they were prepared and any publication of these documents and drawings are expressly limited to such project.
Re-use , reproduction or publication by any method, in whole or in part, of these documents and drawings is prohibited. Title of these documents and drawings remain with Clearwater Drafting, LLC. Clearwater Drafting, LLC retains all federal, state and common law copyright protections.
17 U.S.C. section 101 et seq.


PRODUCED BY:

CLEARWATER DRAFTING, LLC
100 Meadowlark Drive
Safety Harbor, Fl. 34695
Phone: 267.275.5743
www.clearwaterdrafting.com

NO.	REVISIONS	BY	DATE


DRAWN BY:	JAC
CHECKED BY:	JAC

REVISED: 12.31.2014

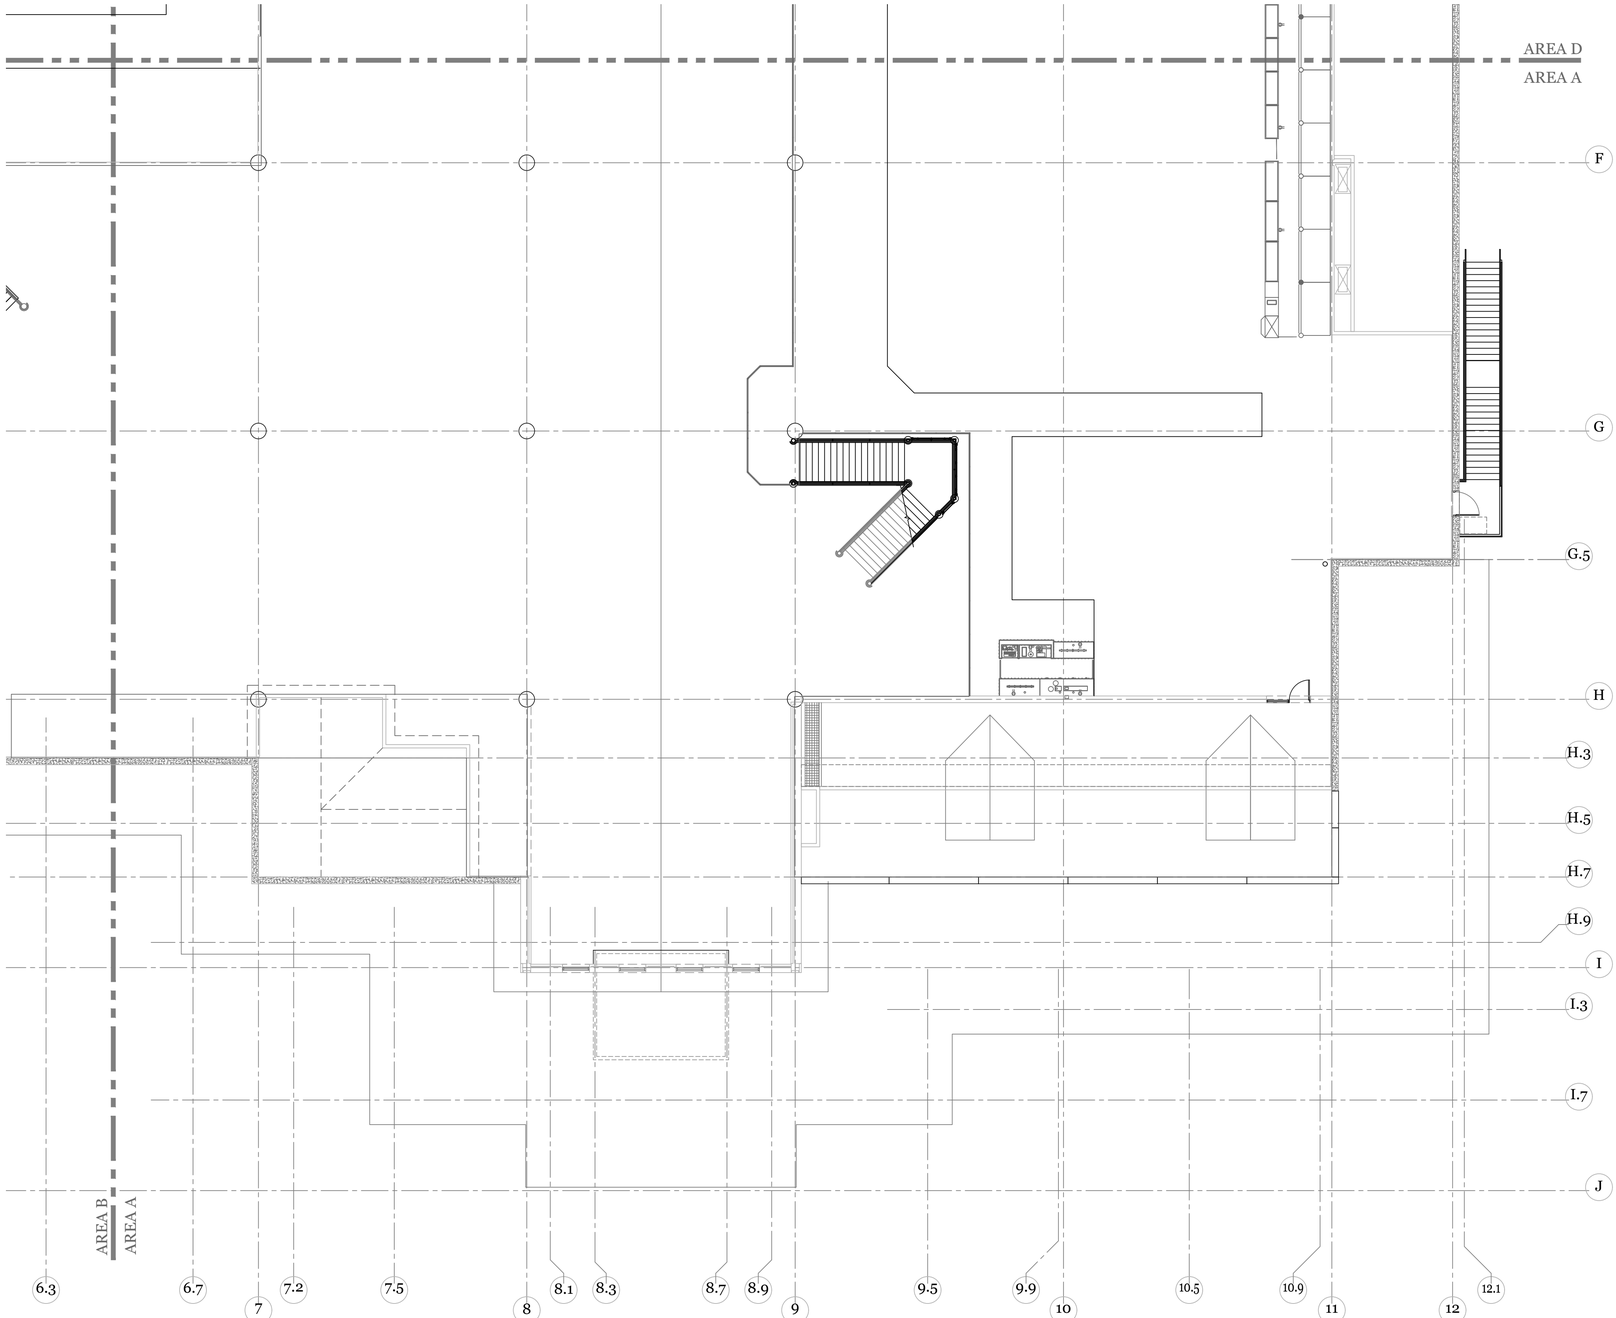

SECOND FLOOR PLAN - AREA A
ARCH. REF: A1.2A

KEY PLAN

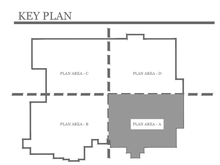

ARCHITECT:

TORGERSON DESIGN PARTNERS
115 NORTH 2ND STREET
OZARK, MI. 65721
(417) 581-8889

CONTRACTOR:

DIMARCO CONSTRUCTORS LLC
1950 BRIGHTON-HENRIETTA TL RD.
ROCHESTER, NY. 14623
(585) 645-2102

PROJECT NAME:

BASS PRO SHOPS
OUTDOOR WORLD
200 ANN STREET
BRIDGEPORT, CT. 06608

DATE:

These drawings represent Clearwater Drafting's interpretation of information and the application of products provided by the architect. The sole purpose of these drawings is to assist the glazing subcontractor/fabricator in the fabrication and installation of the glazing. Ultimately the sole responsibility of verifying all the dimensions, quantities, design requirements, structural integrity and the architectural intent of the glazing is that of the glazing subcontractor/ fabricator. However, it is equally important that the general contractor coordinate these drawings with all other affected subcontractors, the architect of record and the EOR. Clearwater Drafting, LLC will not be held in any way liable for any errors and or omissions implied or otherwise.

These shop drawings must be approved by the architect and engineer prior to preparing the order placement and fabrication .


© 2015 Clearwater Drafting, LLC
The use of these documents and drawings shall be restricted to the original project for which they were prepared and any publication of these documents and drawings are expressly limited to such project.
Re-use, reproduction or publication by any method, in whole or in part, of these documents and drawings is prohibited. Title of these documents and drawings remain with Clearwater Drafting, LLC. Clearwater Drafting, LLC retains all federal, state and common law copyright protections.
17 U.S.C. section 101 et seq.

PRODUCED BY:

CLEARWATER DRAFTING, LLC
100 Meadowlark Drive
Safety Harbor, Fl. 34695
Phone: 267.275.5743
www.clearwaterdrafting.com


NO.	REVISIONS	BY	DATE
DRAWN BY:	JAC		
CHECKED BY:	JAC		

REVISED: 12.31.2014

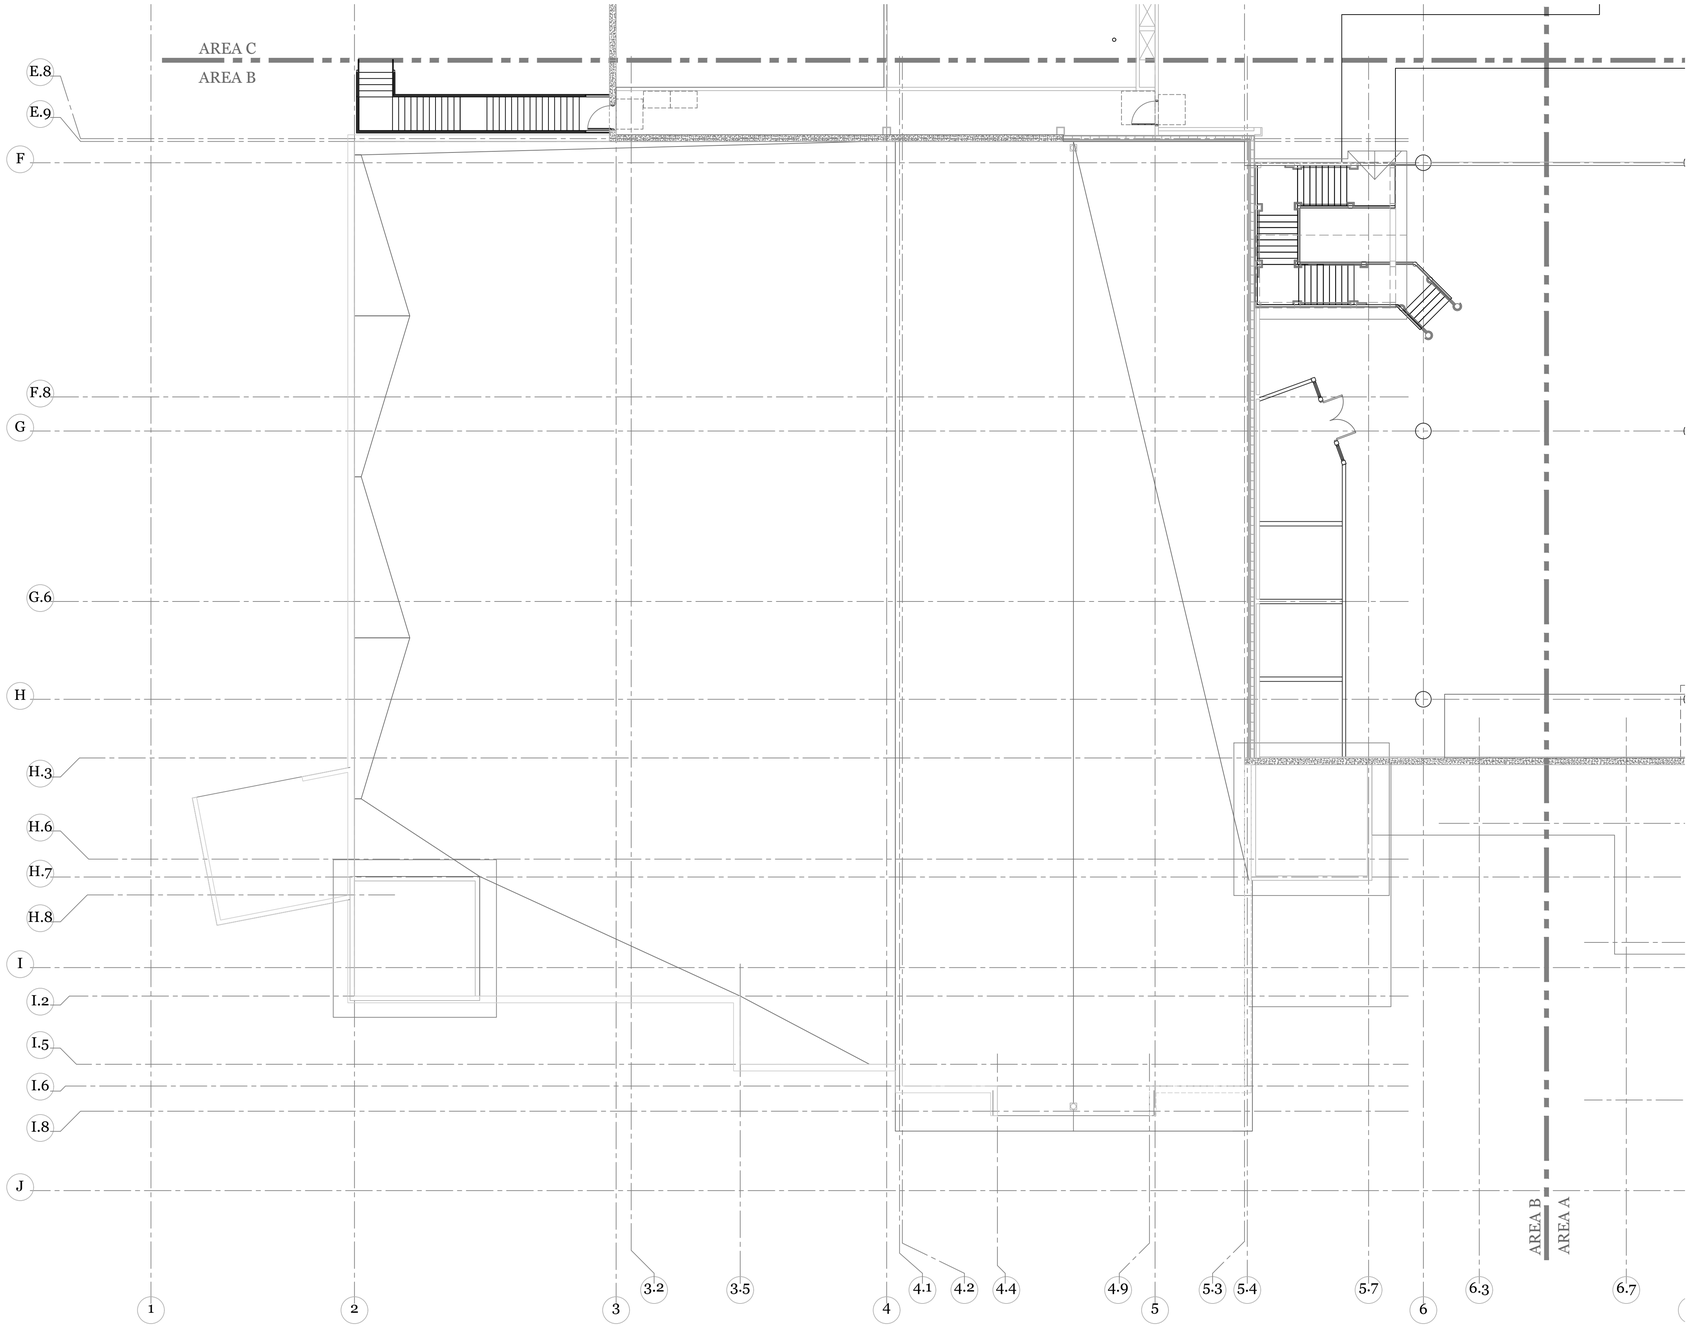

SECOND FLOOR PLAN - AREA B
ARCH. REF: A1.2B

KEY PLAN

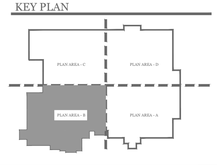

ARCHITECT:

TORGERSON DESIGN PARTNERS
115 NORTH 2ND STREET
OZARK, MI. 65721
(417) 581-8889

CONTRACTOR:

DIMARCO CONSTRUCTORS LLC
1950 BRIGHTON-HENRIETTA TL RD.
ROCHESTER, NY. 14623
(585) 645-2102

PROJECT NAME:

BASS PRO SHOPS
OUTDOOR WORLD
200 ANN STREET
BRIDGEPORT, CT. 06608

DATE:

These drawings represent Clearwater Drafting's interpretation of information and the application of products provided by the architect. The sole purpose of these drawings is to assist the glazing subcontractor/fabricator in the fabrication and installation of the glazing. Ultimately the sole responsibility of verifying all the dimensions, quantities, design requirements, structural integrity and the architectural intent of the glazing is that of the glazing subcontractor/ fabricator. However, it is equally important that the general contractor coordinate these drawings with all other affected subcontractors, the architect of record and the EOR. Clearwater Drafting, LLC will not be held in any way liable for any errors and or omissions implied or otherwise.

These shop drawings must be approved by the architect and engineer prior to preparing the order placement and fabrication .


© 2015 Clearwater Drafting, LLC
The use of these documents and drawings shall be restricted to the original project for which they were prepared and any publication of these documents and drawings are expressly limited to such project.
No use , reproduction or publication by any method, in whole or in part, of these documents and drawings is prohibited. Title of these documents and drawings remain with Clearwater Drafting, LLC. Clearwater Drafting, LLC retains all federal, state and common law copyright protection.
17 U.S.C. section 101 et seq.

PRODUCED BY:

CLEARWATER DRAFTING, LLC
100 Meadowlark Drive
Safety Harbor, Fl. 34695
Phone: 267.275.5743
www.clearwaterdrafting.com


NO.	REVISIONS	BY	DATE
DRAWN BY:	JAC		
CHECKED BY:	JAC		

REVISED: 12.31.2014

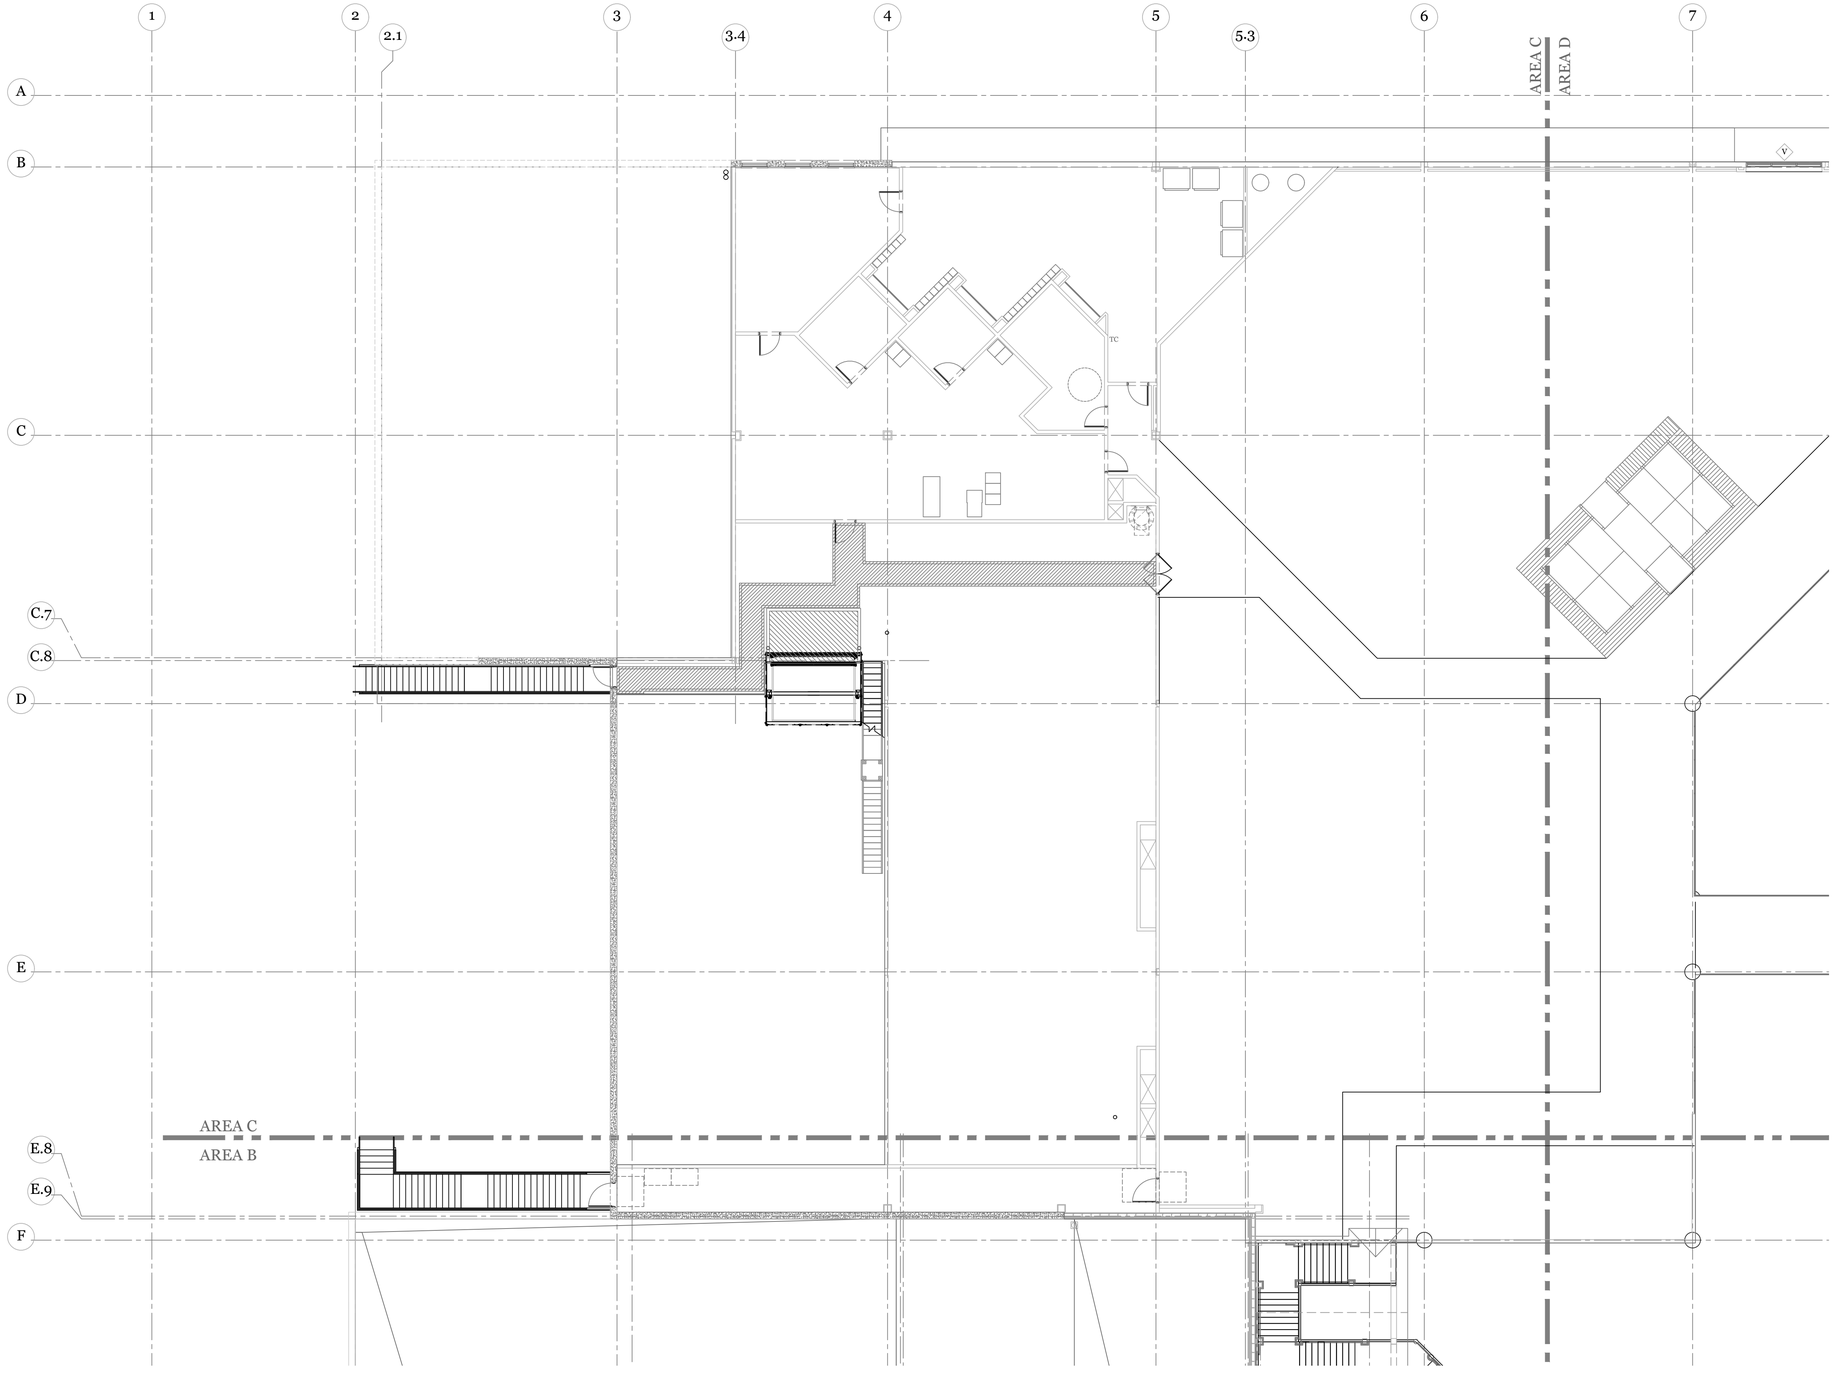

SECOND FLOOR PLAN - AREA C
ARCH. REF: A1.2C

KEY PLAN

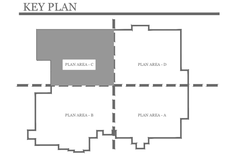

ARCHITECT:

TORGERSON DESIGN PARTNERS
115 NORTH 2ND STREET
OZARK, MI. 65721
(417) 581-8889

CONTRACTOR:

DIMARCO CONSTRUCTORS LLC
1950 BRIGHTON-HENRIETTA TL RD.
ROCHESTER, NY. 14623
(585) 645-2102

PROJECT NAME:

BASS PRO SHOPS
OUTDOOR WORLD
200 ANN STREET
BRIDGEPORT, CT. 06608

DATE:

These drawings represent Clearwater Drafting's interpretation of information and the application of products provided by the architect. The sole purpose of these drawings is to assist the glazing subcontractor/fabricator in the fabrication and installation of the glazing. Ultimately the sole responsibility of verifying all the dimensions, quantities, design requirements, structural integrity and the architectural intent of the glazing is that of the glazing subcontractor/ fabricator. However, it is equally important that the general contractor coordinate these drawings with all other affected subcontractors, the architect of record and the EOR. Clearwater Drafting, LLC will not be held in any way liable for any errors and or omissions implied or otherwise.

These shop drawings must be approved by the architect and engineer prior to preparing the order placement and fabrication .

© 2015 Clearwater Drafting, LLC
The use of these documents and drawings shall be restricted to the original project for which they were prepared and any publication of these documents and drawings are expressly limited to such project.
Re-use , reproduction or publication by any method, in whole or in part of these documents and drawings is prohibited. Title of these documents and drawings remain with Clearwater Drafting, LLC. Clearwater Drafting, LLC retains all federal, state and common law copyright protections.
17 U.S.C. section 101 et seq.


PRODUCED BY:

CLEARWATER DRAFTING, LLC
100 Meadowlark Drive
Safety Harbor, Fl. 34695
Phone: 267.275.5743
www.clearwaterdrafting.com

NO.	REVISIONS	BY	DATE


DRAWN BY:	JAC
CHECKED BY:	JAC

REVISED: 12.31.2014

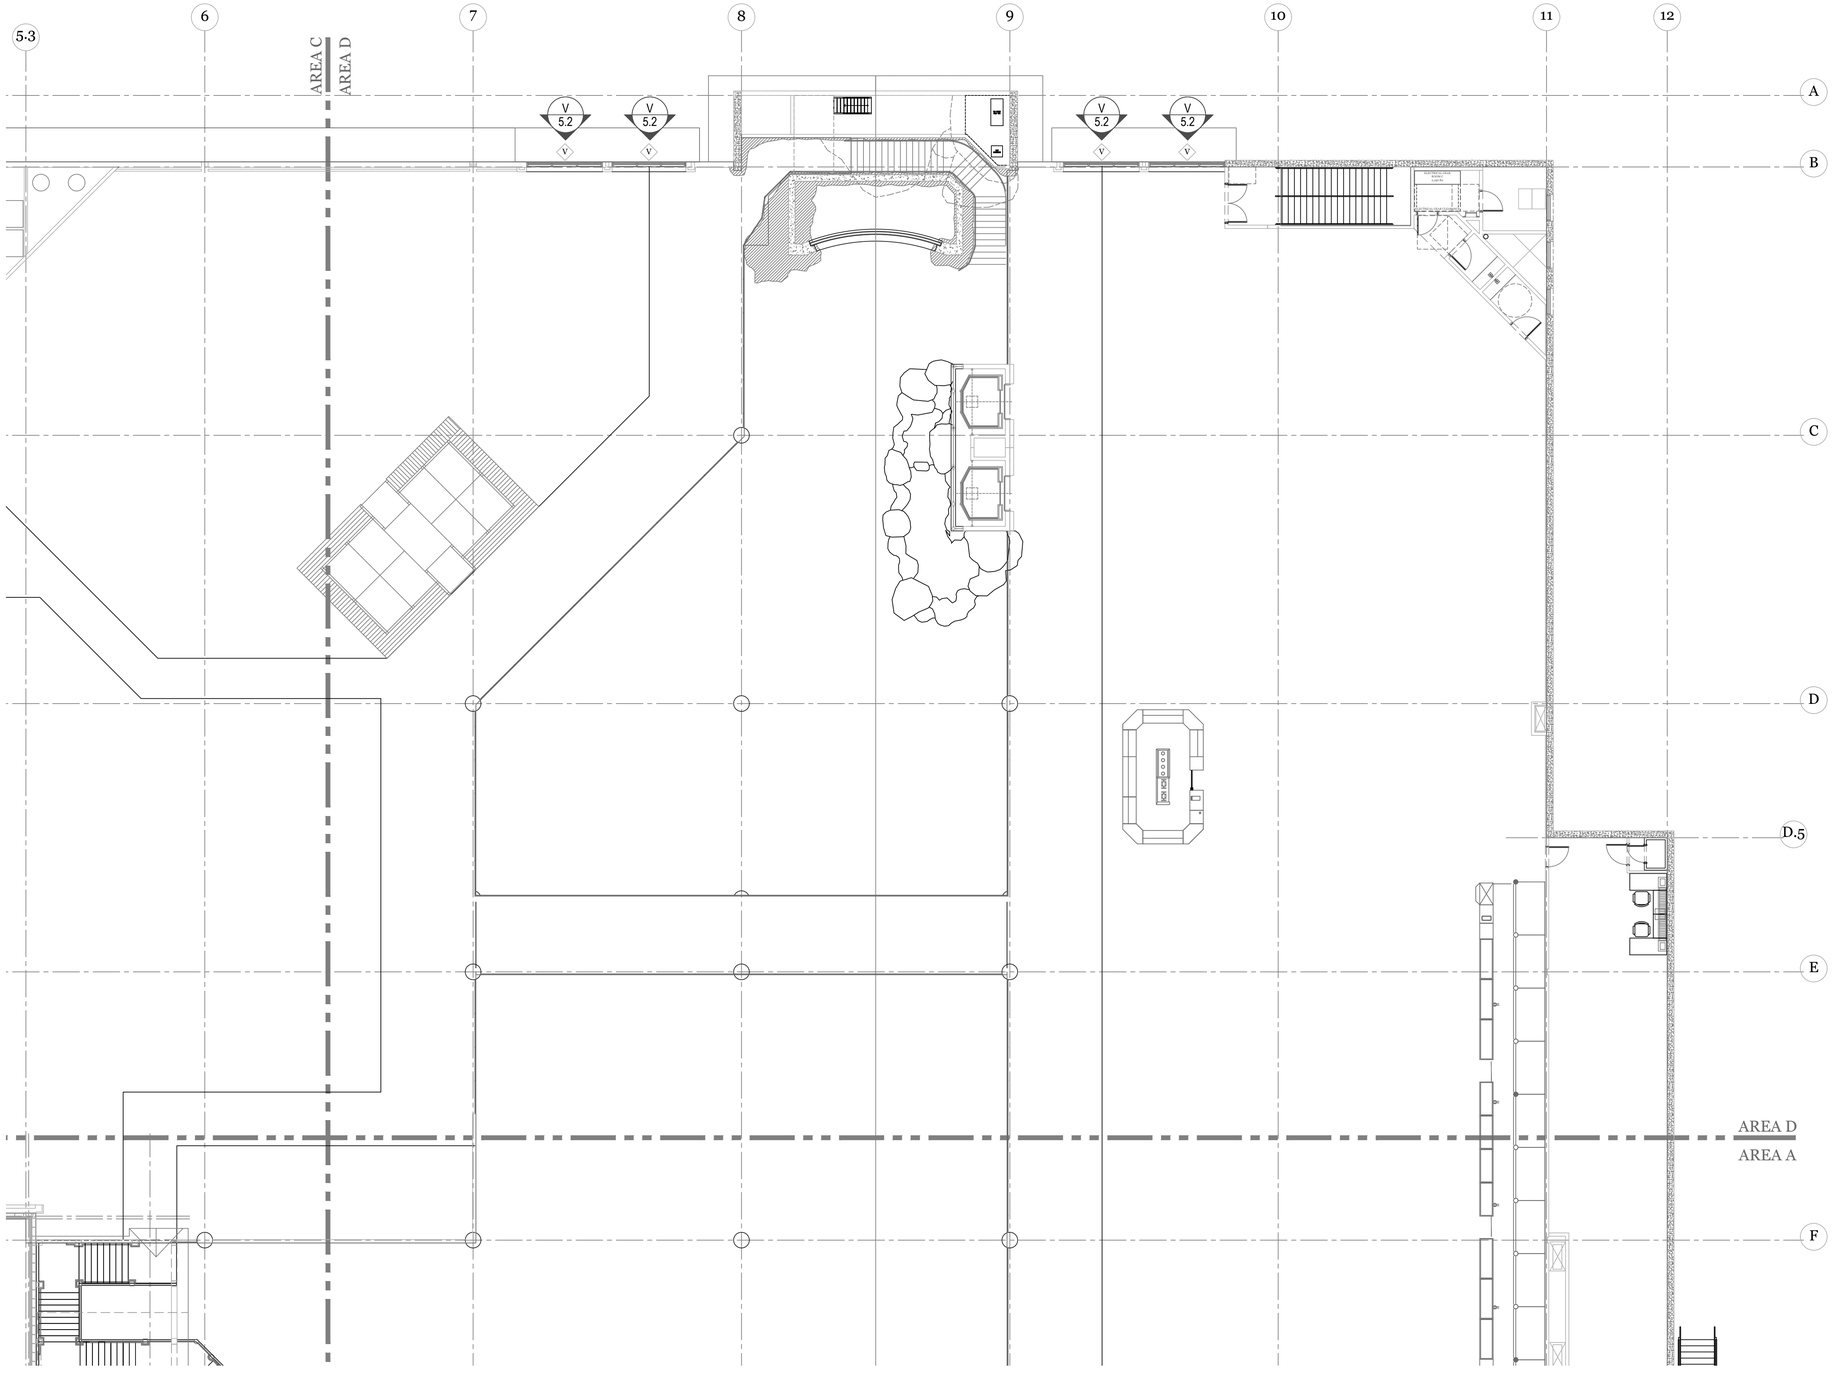

SECOND FLOOR PLAN - AREA D
ARCH. REF: A1.2D

KEY PLAN

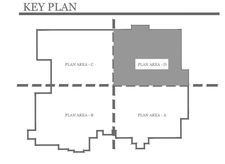

ARCHITECT:

TORGERSON DESIGN PARTNERS
115 NORTH 2ND STREET
OZARK, MI. 65721
(417) 581-8889

CONTRACTOR:

DIMARCO CONSTRUCTORS LLC
1950 BRIGHTON-HENRIETTA TL RD.
ROCHESTER, NY. 14623
(585) 645-2102

PROJECT NAME:

BASS PRO SHOPS
OUTDOOR WORLD
200 ANN STREET
BRIDGEPORT, CT. 06608

DATE:

These drawings represent Clearwater Drafting's interpretation of information and the application of products provided by the architect. The sole purpose of these drawings is to assist the glazing subcontractor/fabricator in the fabrication and installation of the glazing. Ultimately the sole responsibility of verifying all the dimensions, quantities, design requirements, structural integrity and the architectural intent of the glazing is that of the glazing subcontractor/ fabricator. However, it is equally important that the general contractor coordinate these drawings with all other affected subcontractors, the architect of record and the EOR. Clearwater Drafting, LLC will not be held in any way liable for any errors and or omissions implied or otherwise.

These shop drawings must be approved by the architect and engineer prior to preparing the order placement and fabrication .

© 2015 Clearwater Drafting, LLC
The use of these documents and drawings shall be restricted to the original project for which they were prepared and any publication of these documents and drawings are expressly limited to such project.
Re-use , reproduction or publication by any method, in whole or in part of these documents and drawings is prohibited. Title of these documents and drawings remain with Clearwater Drafting, LLC. Clearwater Drafting, LLC retains all federal, state and common law copyright protections.
17 U.S.C. section 101 et seq.


PRODUCED BY:

CLEARWATER DRAFTING, LLC
100 Meadowlark Drive
Safety Harbor, Fl. 34695
Phone: 267.275.5743
www.clearwaterdrafting.com

NO.	REVISIONS	BY	DATE
DRAWN BY:	JAC		
CHECKED BY:	JAC		

REVISED: 12.31.2014


CONTRACTOR NOTE:
TO ACCOMMODATE A 3'-0" x 7'0" DOOR OPENING THE ROUGH OPENING FOR THE FRAME MUST BE 3'-4" x 7'-2" TO ALLOW FOR SEALING THE FRAME TO PREVENT WATER PENETRATION.

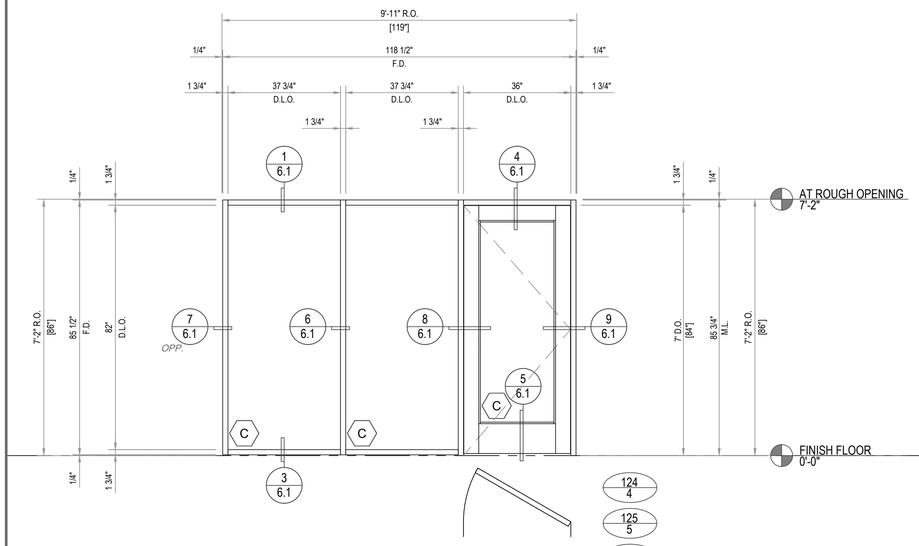

J FRAME ELEVATION

SCALE: 1/2" = 1'-0" FINISH: #22 BLACK PAINT


FRAME (J/A7.6) ON ARCHITECTURAL DRAWINGS
KAWNEER - TRIFAB 450 (1 3/4" X 4 1/2") W/500 SERIES DOORS
5 THUS TOTAL
4 THUS AS SHOWN - FIRST FLOOR - ROOM 124, 125, 128, 129
1 THUS OPPOSITE - FIRST FLOOR - ROOM 130

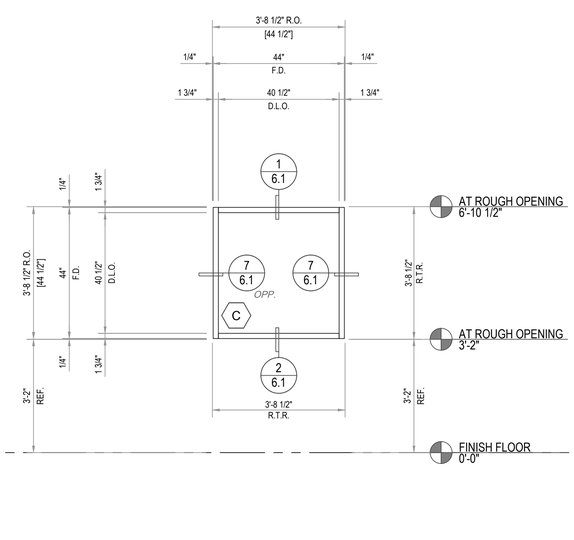

K FRAME ELEVATION

SCALE: 1/2" = 1'-0" FINISH: #22 BLACK PAINT

FRAME (K/A7.6) ON ARCHITECTURAL DRAWINGS
KAWNEER - TRIFAB 450 (1 3/4" X 4 1/2")
2 THUS TOTAL
2 THUS REQ'D - FIRST FLOOR - ROOM 130

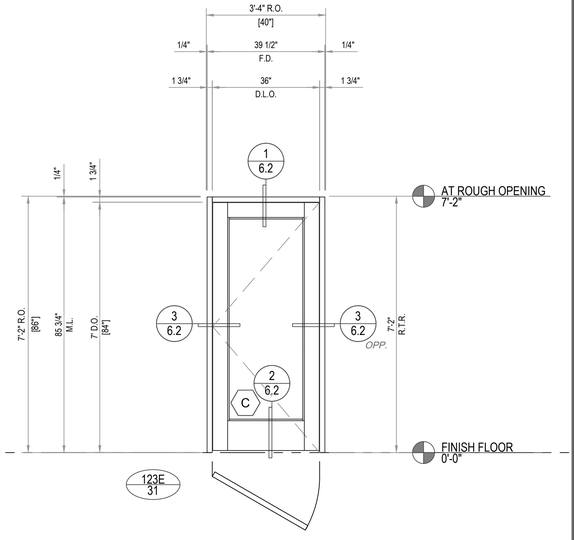

123E FRAME ELEVATION

SCALE: 1/2" = 1'-0" FINISH: #22 BLACK PAINT 1

FRAME (F1/A7.6) ON ARCHITECTURAL DRAWINGS
KAWNEER - TRIFAB 450 (1 3/4" X 4 1/2") W/500 SERIES DOORS
1 THUS TOTAL
1 THUS AS SHOWN - FIRST FLOOR - NEAR ROOM 125

INFILL KEY

- VISION
- SPANDREL
- BRAKE METAL
- METAL PANEL

FIELD VERIFY ALL DIMENSIONS

ARCHITECT:

TORGERSON DESIGN PARTNERS
115 NORTH 2ND STREET
OZARK, MI. 65721
(417) 581-8889

CONTRACTOR:

DIMARCO CONSTRUCTORS LLC
1950 BRIGHTON-HENRIETTA TL RD.
ROCHESTER, NY. 14623
(585) 645-2102

PROJECT NAME:

BASS PRO SHOPS
OUTDOOR WORLD
200 ANN STREET
BRIDGEPORT, CT. 06608

DATE:

These drawings represent Clearwater Drafting's interpretation of information and the application of products provided by the architect. The sole purpose of these drawings is to assist the glazing subcontractor/fabricator in the fabrication and installation of the glazing. Ultimately the sole responsibility of verifying all the dimensions, quantities, design requirements, structural integrity and the architectural intent of the glazing is that of the glazing subcontractor/ fabricator. However, it is equally important that the general contractor coordinate these drawings with all other affected subcontractors, the architect of record and the EOR. Clearwater Drafting, LLC will not be held in any way liable for any errors and or omissions implied or otherwise.

These shop drawings must be approved by the architect and engineer prior to preparing the order placement and fabrication .


© 2015 Clearwater Drafting, LLC
The use of these documents and drawings shall be restricted to the original project for which they were prepared and any publication of these documents and drawings are expressly limited to such project.
Re-use , reproduction or publication by any method, in whole or in part of these documents and drawings is prohibited. Title of these documents and drawings remain with Clearwater Drafting, LLC. Clearwater Drafting, LLC retains all federal, state and common law copyright protections.
17 U.S.C. section 101 et seq.

PRODUCED BY:

CLEARWATER DRAFTING, LLC
100 Meadowlark Drive
Safety Harbor, Fl. 34695
Phone: 267.275.5743
www.clearwaterdrafting.com

NO.	REVISIONS	BY	DATE
DRAWN BY:	JAC		
CHECKED BY:	JAC		


REVISED: 12.31.2014

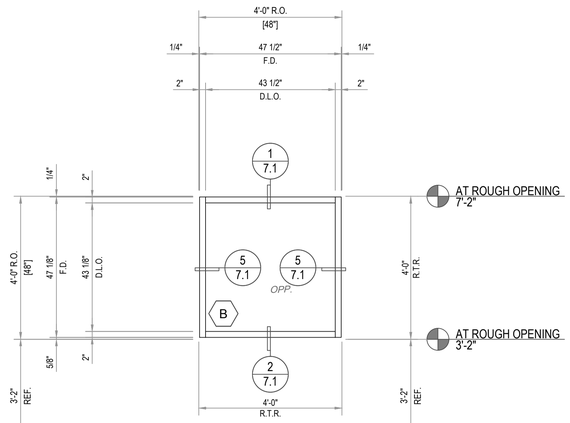

G FRAME ELEVATION

SCALE: 1/2" = 1'-0" FINISH: #22 BLACK PAINT

FRAME (G/A7.6) ON ARCHITECTURAL DRAWINGS
KAWNEER - TRIFAB 451T (2" X 4 1/2")
1 THUS TOTAL
1 THUS REQ'D - FIRST FLOOR - NORTH ELEVATION

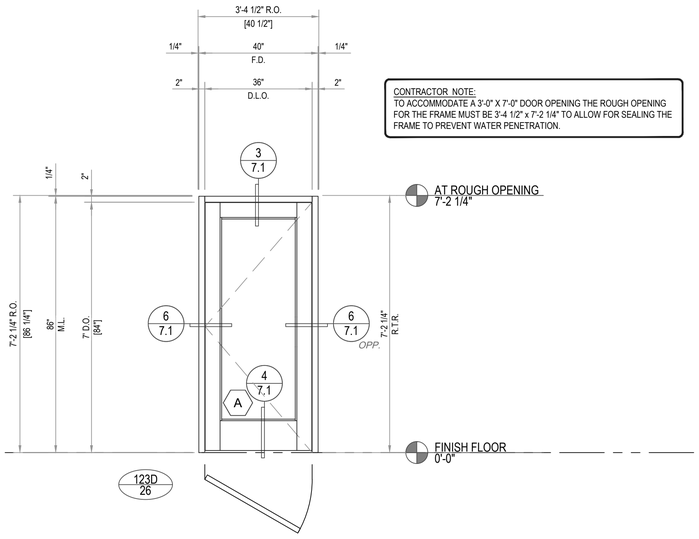

CONTRACTOR NOTE:
TO ACCOMMODATE A 3'-0" X 7'-0" DOOR OPENING THE ROUGH OPENING FOR THE FRAME MUST BE 3'-4 1/2" x 7'-2 1/4" TO ALLOW FOR SEALING THE FRAME TO PREVENT WATER PENETRATION.

F1 FRAME ELEVATION

SCALE: 1/2" = 1'-0" FINISH: #22 BLACK PAINT

FRAME (F1/A7.6) ON ARCHITECTURAL DRAWINGS
KAWNEER - TRIFAB 451T (2" X 4 1/2") W/500 SERIES DOORS
1 THUS TOTAL
1 THUS AS SHOWN - FIRST FLOOR - NORTH ELEVATION - 123D

INFILL KEY

- VISION
- SPANDREL
- BRAKE METAL
- METAL PANEL

FIELD VERIFY ALL DIMENSIONS

ARCHITECT:

TORGERSON DESIGN PARTNERS
115 NORTH 2ND STREET
OZARK, MI. 65721
(417) 581-8889

CONTRACTOR:

DIMARCO CONSTRUCTORS LLC
1950 BRIGHTON-HENRIETTA TL RD.
ROCHESTER, NY. 14623
(585) 645-2102

PROJECT NAME:

BASS PRO SHOPS
OUTDOOR WORLD
200 ANN STREET
BRIDGEPORT, CT. 06608

DATE:

These drawings represent Clearwater Drafting's interpretation of information and the application of products provided by the architect. The sole purpose of these drawings is to assist the glazing subcontractor/fabricator in the fabrication and installation of the glazing. Ultimately the sole responsibility of verifying all the dimensions, quantities, design requirements, structural integrity and the architectural intent of the glazing is that of the glazing subcontractor/ fabricator. However, it is equally important that the general contractor coordinate these drawings with all other affected subcontractors, the architect of record and the EOR. Clearwater Drafting, LLC will not be held in any way liable for any errors and or omissions implied or otherwise.

These shop drawings must be approved by the architect and engineer prior to preparing the order placement and fabrication .


© 2015 Clearwater Drafting, LLC
The use of these documents and drawings shall be restricted to the original project for which they were prepared and any publication of these documents and drawings are expressly limited to such project.
Re-use, reproduction or publication by any method, in whole or in part, of these documents and drawings is prohibited. Title of these documents and drawings remain with Clearwater Drafting, LLC. Clearwater Drafting, LLC retains all federal, state and common law copyright protections.
17 U.S.C. section 101 et seq.

PRODUCED BY:

CLEARWATER DRAFTING, LLC
100 Meadowlark Drive
Safety Harbor, Fl. 34695
Phone: 267.275.5743
www.clearwaterdrafting.com

NO.	REVISIONS	BY	DATE
DRAWN BY:	JAC		
CHECKED BY:	JAC		

REVISED: 12.31.2014

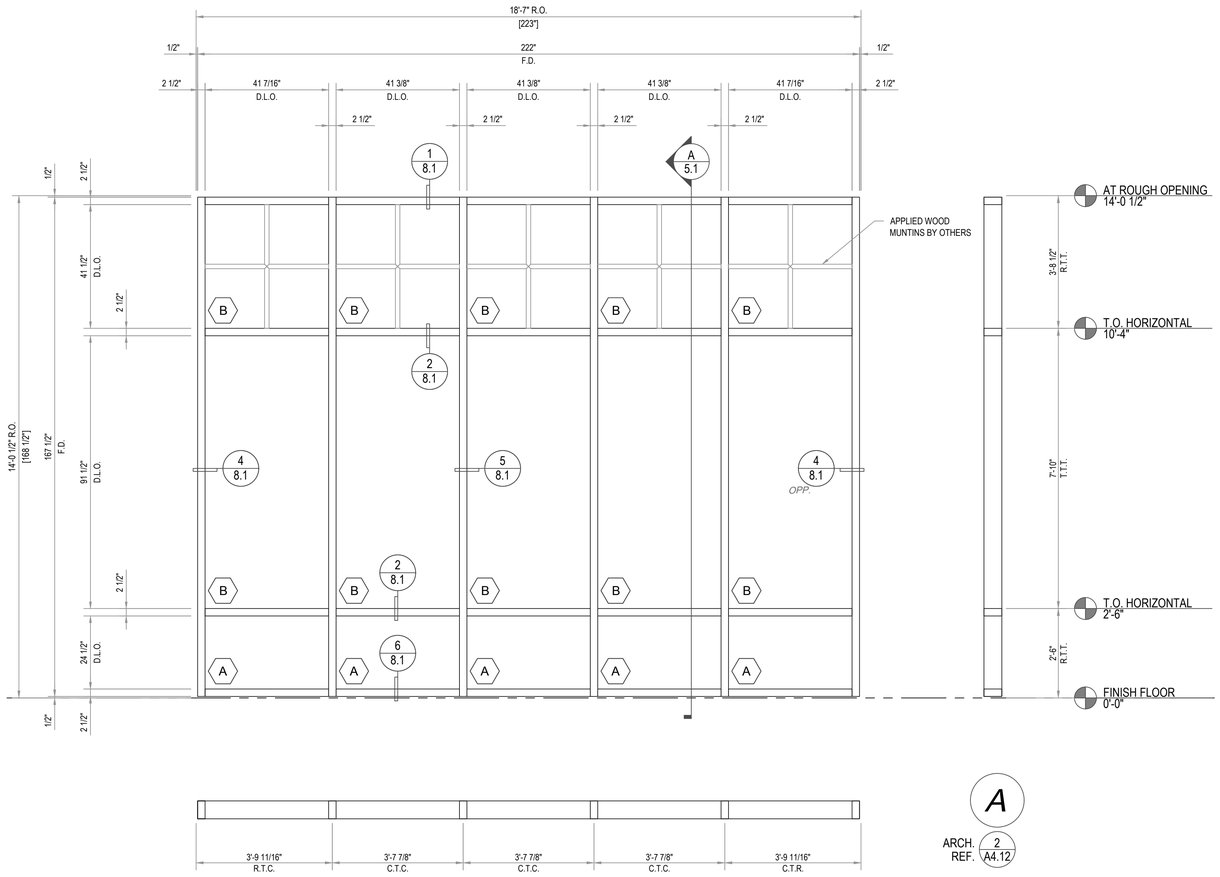

H FRAME ELEVATION

SCALE: 1/2" = 1'-0" FINISH: #22 HARTFORD GREEN PAINT

FRAME (H/A7.6) ON ARCHITECTURAL DRAWINGS
KAWNEER - 1600 SYSTEM 1 (2 1/2" X 6")
7 THUS TOTAL
7 THUS REQ'D - FIRST FLOOR - EAST ELEVATION

INFILL KEY

- VISION
- SPANDREL
- BRAKE METAL
- METAL PANEL

FIELD VERIFY ALL DIMENSIONS

ARCHITECT:

TORGERSON DESIGN PARTNERS
115 NORTH 2ND STREET
OZARK, MI. 65721
(417) 581-8889

CONTRACTOR:

DIMARCO CONSTRUCTORS LLC
1950 BRIGHTON-HENRIETTA TL RD.
ROCHESTER, NY. 14623
(585) 645-2102

PROJECT NAME:

BASS PRO SHOPS
OUTDOOR WORLD
200 ANN STREET
BRIDGEPORT, CT. 06608

DATE:

These drawings represent Clearwater Drafting's interpretation of information and the application of products provided by the architect. The sole purpose of these drawings is to assist the glazing subcontractor/fabricator in the fabrication and installation of the glazing. Ultimately the sole responsibility of verifying all the dimensions, quantities, design requirements, structural integrity and the architectural intent of the glazing is that of the glazing subcontractor/ fabricator. However, it is equally important that the general contractor coordinate these drawings with all other affected subcontractors, the architect of record and the EOR. Clearwater Drafting, LLC will not be held in any way liable for any errors and or omissions implied or otherwise.

These shop drawings must be approved by the architect and engineer prior to preparing the order placement and fabrication .


© 2015 Clearwater Drafting, LLC
The use of these documents and drawings shall be restricted to the original project for which they were prepared and any publication of these documents and drawings are expressly limited to such project.
Re-use , reproduction or publication by any method, in whole or in part of these documents and drawings is prohibited. Title of these documents and drawings remain with Clearwater Drafting, LLC. Clearwater Drafting, LLC retains all federal, state and common law copyright protections.
17 U.S.C. section 101 et seq.

PRODUCED BY:

CLEARWATER DRAFTING, LLC
100 Meadowlark Drive
Safety Harbor, Fl. 34695
Phone: 267.275.5743
www.clearwaterdrafting.com

NO.	REVISIONS	BY	DATE
DRAWN BY:	JAC		
CHECKED BY:	JAC		


REVISED: 12.31.2014

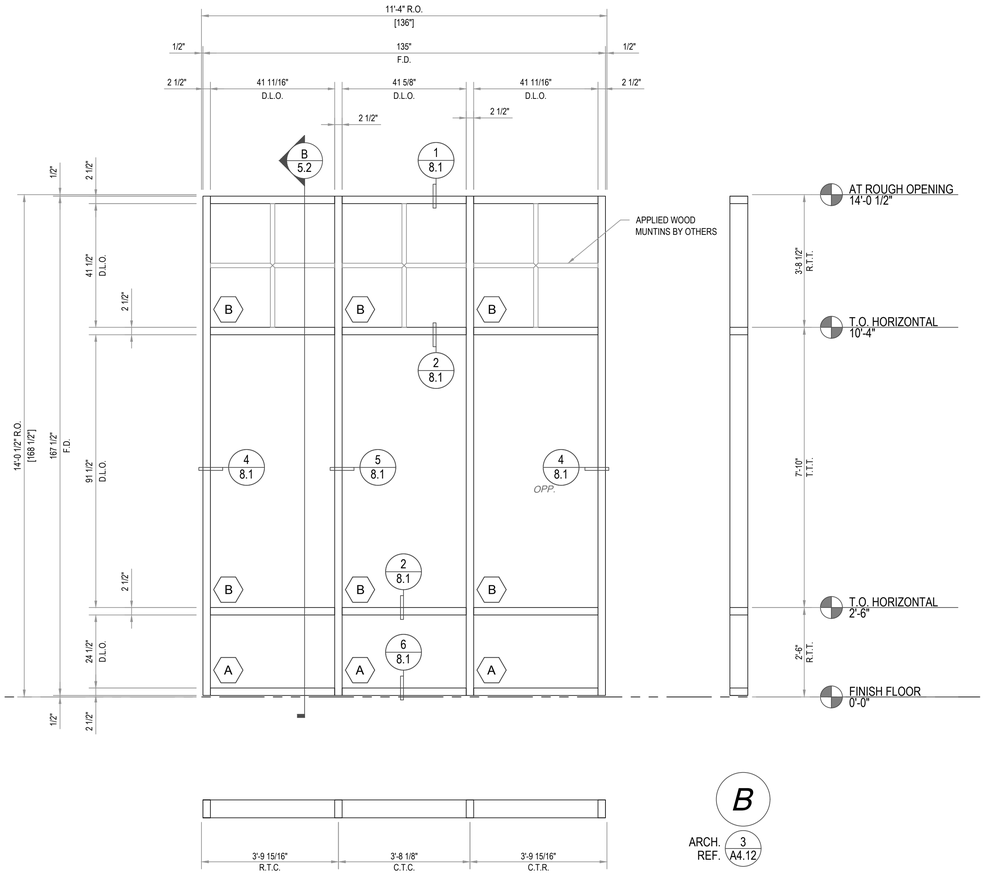

I FRAME ELEVATION

SCALE: 1/2" = 1'-0" FINISH: #22 HARTFORD GREEN PAINT

FRAME (I/A7.6) ON ARCHITECTURAL DRAWINGS
KAWNEER - 1600 SYSTEM 1 (2 1/2" X 6")
1 THUS TOTAL
1 THUS REQ'D - FIRST FLOOR - EAST ELEVATION

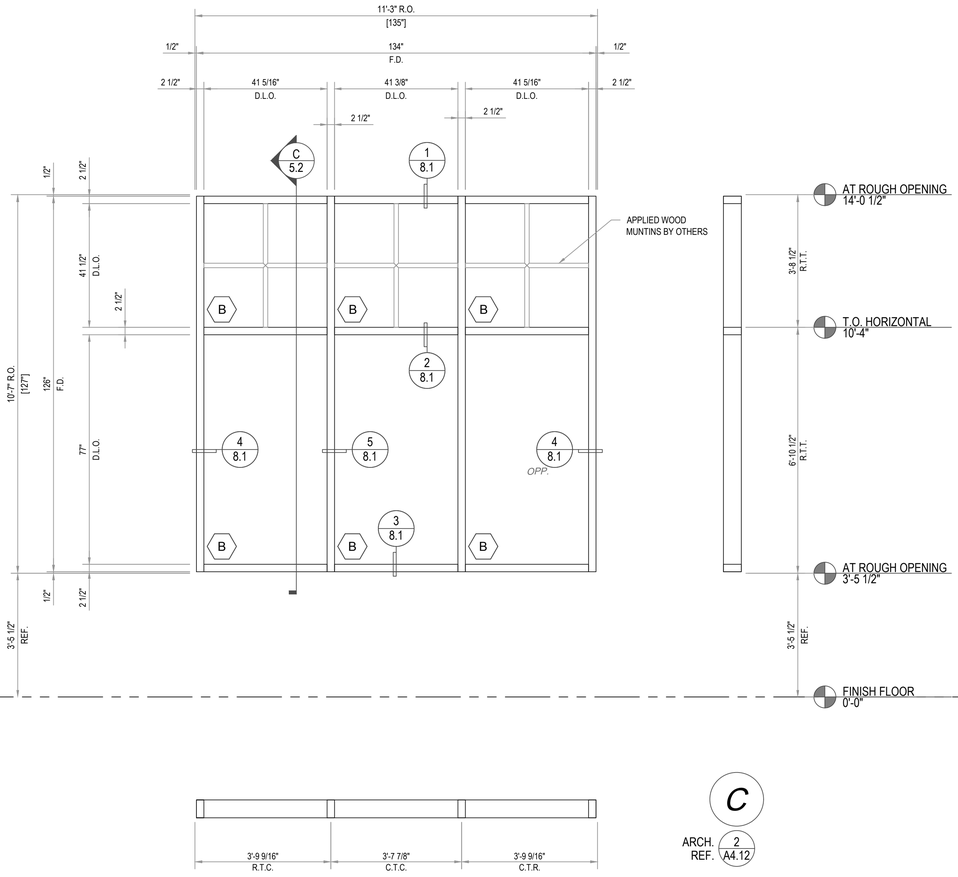

V FRAME ELEVATION

SCALE: 1/2" = 1'-0" FINISH: #22 HARTFORD GREEN PAINT

FRAME (V/A7.6) ON ARCHITECTURAL DRAWINGS
KAWNEER - 1600 SYSTEM 1 (2 1/2" X 6")
4 THUS TOTAL
4 THUS REQ'D - SECOND FLOOR - EAST ELEVATION

INFILL KEY

- VISION
- SPANDREL
- BRAKE METAL
- METAL PANEL

FIELD VERIFY ALL DIMENSIONS

ARCHITECT:

TORGERSON DESIGN PARTNERS
115 NORTH 2ND STREET
OZARK, MI. 65721
(417) 581-8889

CONTRACTOR:

DIMARCO CONSTRUCTORS LLC
1950 BRIGHTON-HENRIETTA TL RD.
ROCHESTER, NY. 14623
(585) 645-2102

PROJECT NAME:

BASS PRO SHOPS
OUTDOOR WORLD
200 ANN STREET
BRIDGEPORT, CT. 06608

DATE:

These drawings represent Clearwater Drafting's interpretation of information and the application of products provided by the architect. The sole purpose of these drawings is to assist the glazing subcontractor/fabricator in the fabrication and installation of the glazing. Ultimately the sole responsibility of verifying all the dimensions, quantities, design requirements, structural integrity and the architectural intent of the glazing is that of the glazing subcontractor/ fabricator. However, it is equally important that the general contractor coordinate these drawings with all other affected subcontractors, the architect of record and the EOR. Clearwater Drafting, LLC will not be held in any way liable for any errors and or omissions implied or otherwise.

These shop drawings must be approved by the architect and engineer prior to preparing the order placement and fabrication .


© 2015 Clearwater Drafting, LLC
The use of these documents and drawings shall be restricted to the original project for which they were prepared and any publication of these documents and drawings are expressly limited to such project.
Re-use , reproduction or publication by any method, in whole or in part of these documents and drawings is prohibited. Title of these documents and drawings remain with Clearwater Drafting, LLC. Clearwater Drafting, LLC retains all federal, state and common law copyright protections.
17 U.S.C. section 101 et seq.

PRODUCED BY:

CLEARWATER DRAFTING, LLC
100 Meadowlark Drive
Safety Harbor, Fl. 34695
Phone: 267.275.5743
www.clearwaterdrafting.com

NO.	REVISIONS	BY	DATE
DRAWN BY:	JAC		
CHECKED BY:	JAC		

REVISED: 12.31.2014

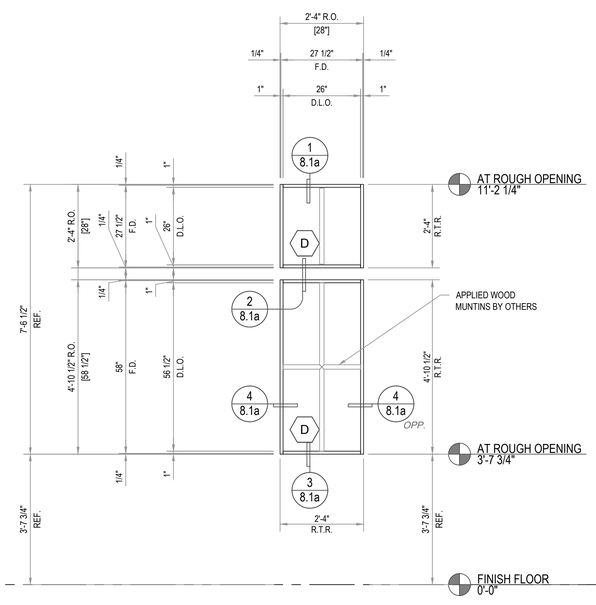

F FRAME ELEVATION

SCALE: 1/2" = 1'-0"

FRAME (F/A7.6) ON ARCHITECTURAL DRAWINGS
TGP - 120 MINUTE FIRE RATED FRAME
8 THUS TOTAL
8 THUS REQ'D - FIRST FLOOR - FISH BOWL ENTRY R02

INFILL KEY

- VISION
- SPANDREL
- BRAKE METAL
- METAL PANEL

FIELD VERIFY ALL DIMENSIONS

ARCHITECT:

TORGERSON DESIGN PARTNERS
115 NORTH 2ND STREET
OZARK, MI. 65721
(417) 581-8889

CONTRACTOR:

DIMARCO CONSTRUCTORS LLC
1950 BRIGHTON-HENRIETTA TL RD.
ROCHESTER, NY. 14623
(585) 645-2102

PROJECT NAME:

BASS PRO SHOPS
OUTDOOR WORLD
200 ANN STREET
BRIDGEPORT, CT. 06608

DATE:

These drawings represent Clearwater Drafting's interpretation of information and the application of products provided by the architect. The sole purpose of these drawings is to assist the glazing subcontractor/fabricator in the fabrication and installation of the glazing. Ultimately the sole responsibility of verifying all the dimensions, quantities, design requirements, structural integrity and the architectural intent of the glazing is that of the glazing subcontractor/ fabricator. However, it is equally important that the general contractor coordinate these drawings with all other affected subcontractors, the architect of record and the EOR. Clearwater Drafting, LLC will not be held in any way liable for any errors and or omissions implied or otherwise.

These shop drawings must be approved by the architect and engineer prior to preparing the order placement and fabrication .


© 2015 Clearwater Drafting, LLC
The use of these documents and drawings shall be restricted to the original project for which they were prepared and any publication of these documents and drawings are expressly limited to such project.
Re-use , reproduction or publication by any method, in whole or in part, of these documents and drawings is prohibited. Title of these documents and drawings remain with Clearwater Drafting, LLC. Clearwater Drafting, LLC retains all federal, state and common law copyright protections.
17 U.S.C. section 101 et seq.

PRODUCED BY:


CLEARWATER DRAFTING, LLC
100 Meadowlark Drive
Safety Harbor, Fl. 34695
Phone: 267.275.5743
www.clearwaterdrafting.com

NO.	REVISIONS	BY	DATE
DRAWN BY:	JAC		
CHECKED BY:	JAC		


REVISED: 12.31.2014

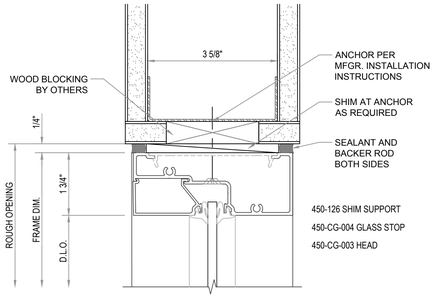


1 *HEAD DETAIL*
SCALE: 6" = 1'-0"

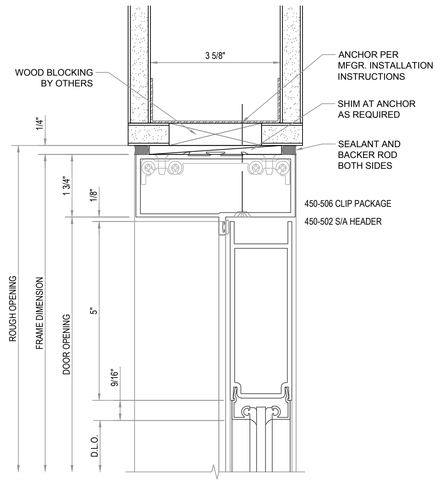


4 *DOOR HEADER*
SCALE: 6" = 1'-0"

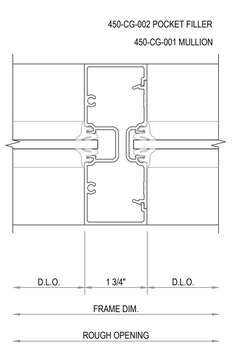


6 *VERTICAL DETAIL*
SCALE: 6" = 1'-0"

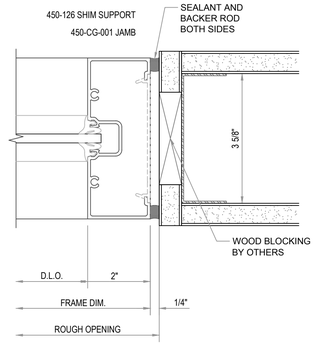


7 *JAMB DETAIL*
SCALE: 6" = 1'-0"

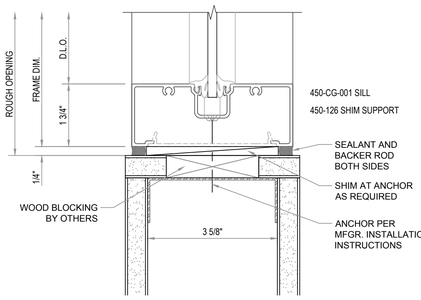


2 *SILL DETAIL*
SCALE: 6" = 1'-0"

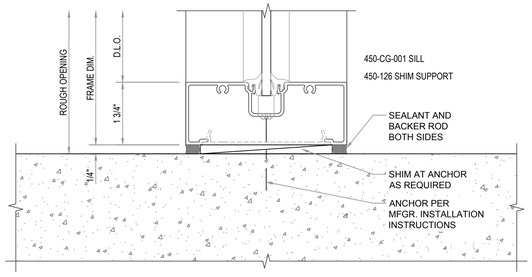


3 *SILL DETAIL*
SCALE: 6" = 1'-0"

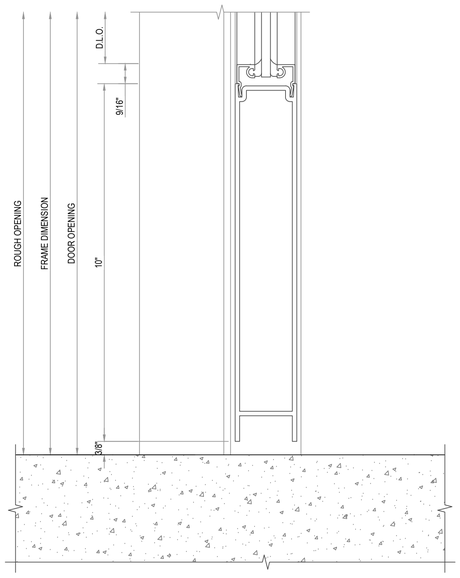

5 *BOTTOM RAIL*
SCALE: 6" = 1'-0"

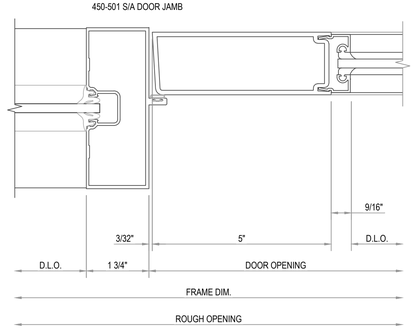

8 *DOOR JAMB*
SCALE: 6" = 1'-0"

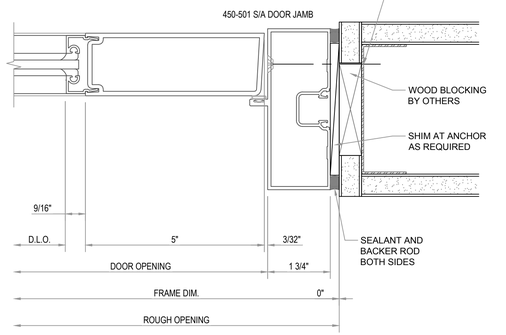

9 *DOOR JAMB*
SCALE: 6" = 1'-0"

ARCHITECT:

TORGERSON DESIGN PARTNERS
115 NORTH 2ND STREET
OZARK, MI. 65721
(417) 581-8889

CONTRACTOR:

DIMARCO CONSTRUCTORS LLC
1950 BRIGHTON-HENRIETTA TL RD.
ROCHESTER, NY. 14623
(585) 645-2102

PROJECT NAME:

BASS PRO SHOPS
OUTDOOR WORLD
200 ANN STREET
BRIDGEPORT, CT. 06608

DATE:

These drawings represent Clearwater Drafting's interpretation of information and the application of products provided by the architect. The sole purpose of these drawings is to assist the glazing subcontractor/fabricator in the fabrication and installation of the glazing. Ultimately the sole responsibility of verifying all the dimensions, quantities, design requirements, structural integrity and the architectural intent of the glazing is that of the glazing subcontractor/ fabricator. However, it is equally important that the general contractor coordinate these drawings with all other affected subcontractors, the architect of record and the EOR. Clearwater Drafting, LLC will not be held in any way liable for any errors and or omissions implied or otherwise.

These shop drawings must be approved by the architect and engineer prior to preparing the order placement and fabrication .


© 2015 Clearwater Drafting, LLC
The use of these documents and drawings shall be restricted to the original project for which they were prepared and any publication of these documents and drawings are expressly limited to such project.
Re-use , reproduction or publication by any method, in whole or in part of these documents and drawings is prohibited. Title of these documents and drawings remain with Clearwater Drafting, LLC. Clearwater Drafting, LLC retains all federal, state and common law copyright protections.
17 U.S.C. section 101 et seq.

PRODUCED BY:


CLEARWATER DRAFTING, LLC
100 Meadowlark Drive
Safety Harbor, Fl. 34695
Phone: 267.275.5743
www.clearwaterdrafting.com

NO.	REVISIONS	BY	DATE
DRAWN BY:	JAC		
CHECKED BY:	JAC		


REVISED: 12.31.2014

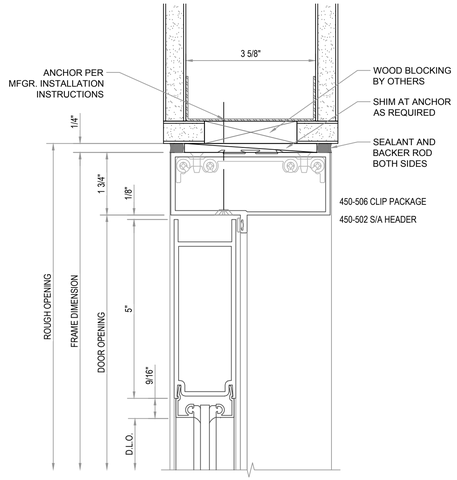

1 *DOOR HEADER*
SCALE: 6" = 1'-0"

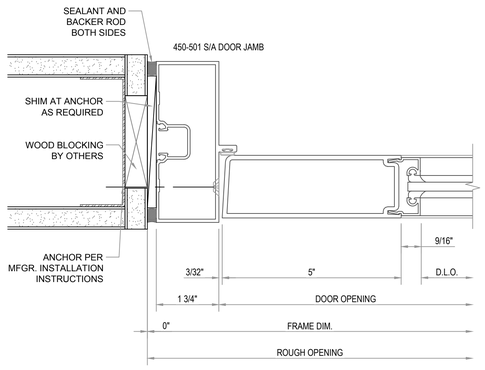

3 *DOOR JAMB*
SCALE: 6" = 1'-0"

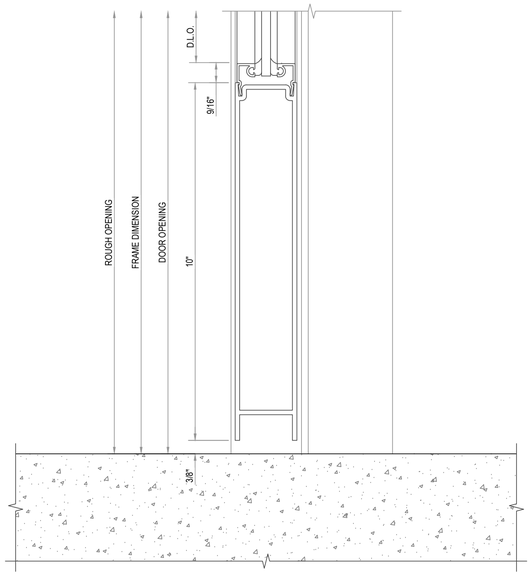

2 *BOTTOM RAIL*
SCALE: 6" = 1'-0"

ARCHITECT:

TORGERSON DESIGN PARTNERS
115 NORTH 2ND STREET
OZARK, MI. 65721
(417) 581-8889

CONTRACTOR:

DIMARCO CONSTRUCTORS LLC
1950 BRIGHTON-HENRIETTA TL RD.
ROCHESTER, NY. 14623
(585) 645-2102

PROJECT NAME:

BASS PRO SHOPS
OUTDOOR WORLD
200 ANN STREET
BRIDGEPORT, CT. 06608

DATE:

These drawings represent Clearwater Drafting's interpretation of information and the application of products provided by the architect. The sole purpose of these drawings is to assist the glazing subcontractor/fabricator in the fabrication and installation of the glazing. Ultimately the sole responsibility of verifying all the dimensions, quantities, design requirements, structural integrity and the architectural intent of the glazing is that of the glazing subcontractor/ fabricator. However, it is equally important that the general contractor coordinate these drawings with all other affected subcontractors, the architect of record and the EOR. Clearwater Drafting, LLC will not be held in any way liable for any errors and or omissions implied or otherwise.

These shop drawings must be approved by the architect and engineer prior to preparing the order placement and fabrication .


© 2015 Clearwater Drafting, LLC
The use of these documents and drawings shall be restricted to the original project for which they were prepared and any publication of these documents and drawings are expressly limited to such project.
Re-use , reproduction or publication by any method, in whole or in part of these documents and drawings is prohibited. Title of these documents and drawings remain with Clearwater Drafting, LLC. Clearwater Drafting, LLC retains all federal, state and common law copyright protections.
17 U.S.C. section 101 et seq.

PRODUCED BY:


CLEARWATER DRAFTING, LLC
100 Meadowlark Drive
Safety Harbor, Fl. 34695
Phone: 267.275.5743
www.clearwaterdrafting.com

NO.	REVISIONS	BY	DATE
DRAWN BY:	JAC		
CHECKED BY:	JAC		


REVISED: 12.31.2014

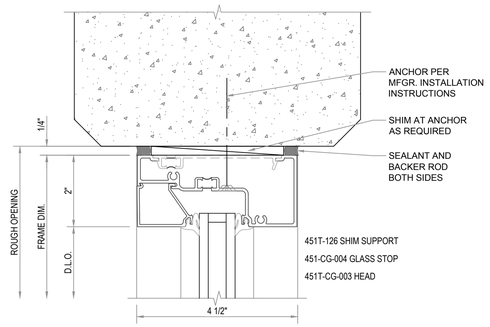


1 *HEAD DETAIL*
SCALE: 6" = 1'-0"

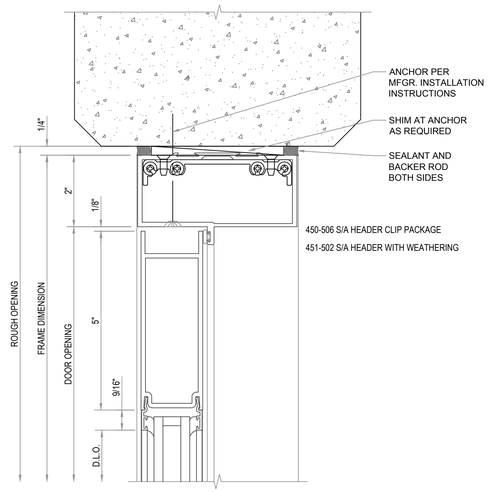


3 *DOOR HEADER*
SCALE: 6" = 1'-0"

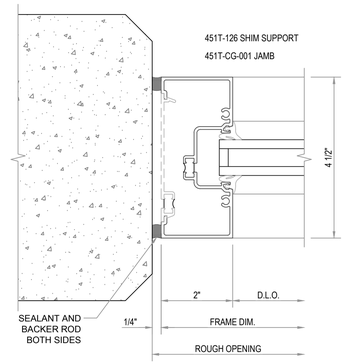


5 *JAMB DETAIL*
SCALE: 6" = 1'-0"

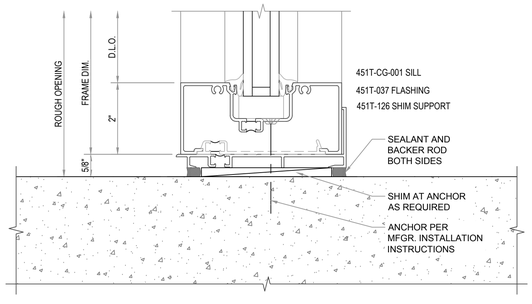

2 *SILL DETAIL*
SCALE: 6" = 1'-0"

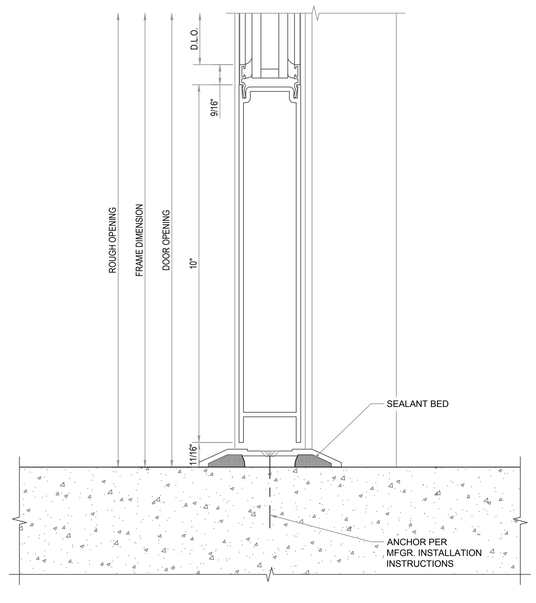

4 *DETAIL*
SCALE: 6" = 1'-0"

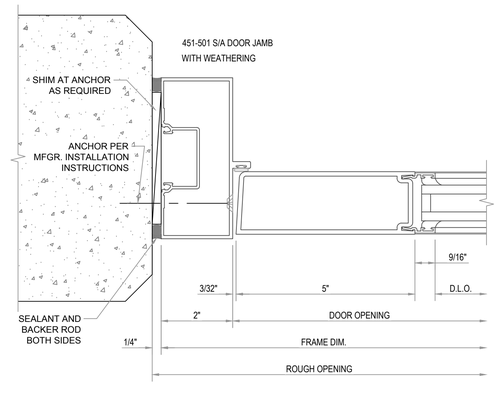

6 *DOOR JAMB*
SCALE: 6" = 1'-0"

ARCHITECT:

TORGERSON DESIGN PARTNERS
115 NORTH 2ND STREET
OZARK, MI. 65721
(417) 581-8889

CONTRACTOR:

DIMARCO CONSTRUCTORS LLC
1950 BRIGHTON-HENRIETTA TL RD.
ROCHESTER, NY. 14623
(585) 645-2102

PROJECT NAME:

BASS PRO SHOPS
OUTDOOR WORLD
200 ANN STREET
BRIDGEPORT, CT. 06608

DATE:

These drawings represent Clearwater Drafting's interpretation of information and the application of products provided by the architect. The sole purpose of these drawings is to assist the glazing subcontractor/fabricator in the fabrication and installation of the glazing. Ultimately the sole responsibility of verifying all the dimensions, quantities, design requirements, structural integrity and the architectural intent of the glazing is that of the glazing subcontractor/ fabricator. However, it is equally important that the general contractor coordinate these drawings with all other affected subcontractors, the architect of record and the EOR. Clearwater Drafting, LLC will not be held in any way liable for any errors and or omissions implied or otherwise.

These shop drawings must be approved by the architect and engineer prior to preparing the order placement and fabrication .

© 2015 Clearwater Drafting, LLC
The use of these documents and drawings shall be restricted to the original project for which they were prepared and any publication of these documents and drawings are expressly limited to such project.
Re-use , reproduction or publication by any method, in whole or in part of these documents and drawings is prohibited. Title of these documents and drawings remain with Clearwater Drafting, LLC. Clearwater Drafting, LLC retains all federal, state and common law copyright protections.
17 U.S.C. section 101 et seq.


PRODUCED BY:

CLEARWATER DRAFTING, LLC
100 Meadowlark Drive
Safety Harbor, Fl. 34695
Phone: 267.275.5743
www.clearwaterdrafting.com


NO.	REVISIONS	BY	DATE
DRAWN BY:	JAC		
CHECKED BY:	JAC		

REVISED: 12.31.2014


SHEET 7.1 OF 21

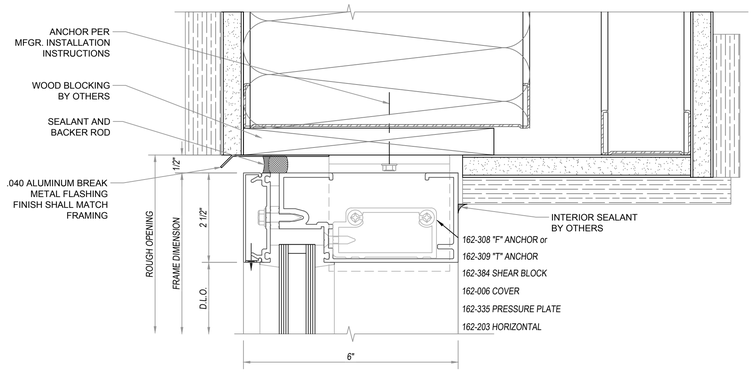


1 / 6 / A4.12 — HEAD DETAIL
SCALE: 6" = 1'-0"

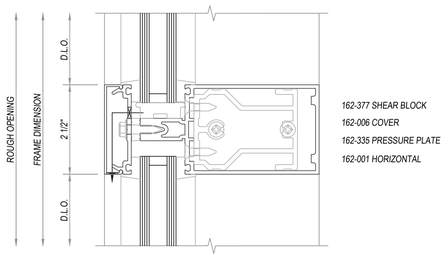


2 / 7 / 4.12 — HORIZONTAL DETAIL
SCALE: 6" = 1'-0"

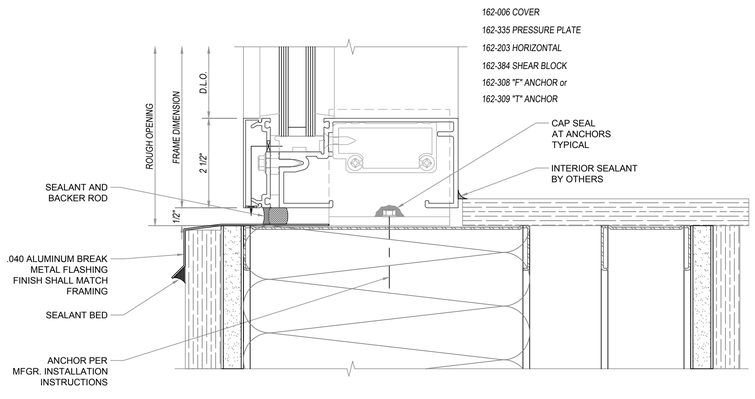


3 / 5 / A4.12 — SILL DETAIL
SCALE: 6" = 1'-0"

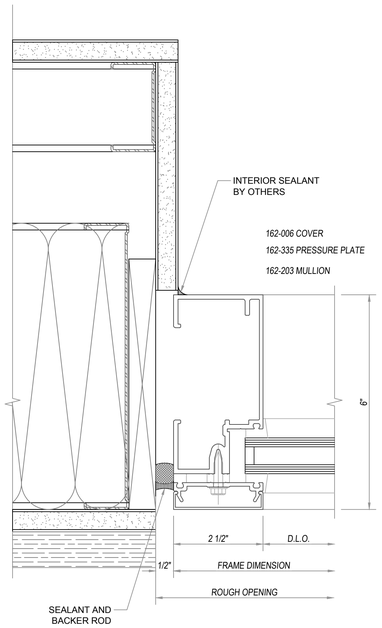

4 / - / - — JAMB DETAIL
SCALE: 6" = 1'-0"

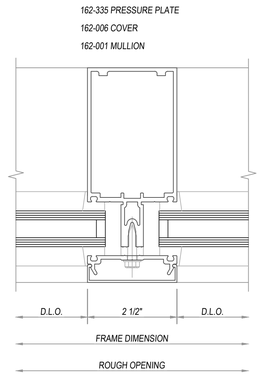

5 / - / - — VERTICAL DETAIL
SCALE: 6" = 1'-0"

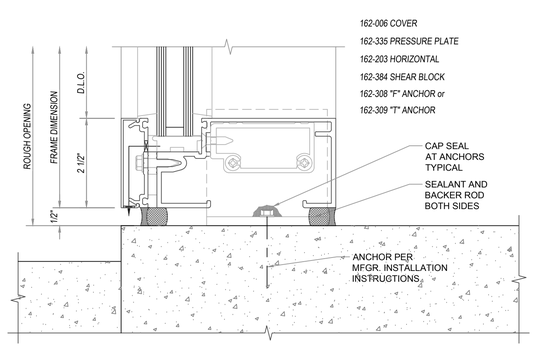

6 / 7 / A4.12 — SILL DETAIL
SCALE: 6" = 1'-0"

ARCHITECT:

TORGERSON DESIGN PARTNERS
115 NORTH 2ND STREET
OZARK, MI. 65721
(417) 581-8889

CONTRACTOR:

DIMARCO CONSTRUCTORS LLC
1950 BRIGHTON-HENRIETTA TL RD.
ROCHESTER, NY. 14623
(585) 645-2102

PROJECT NAME:

BASS PRO SHOPS
OUTDOOR WORLD
200 ANN STREET
BRIDGEPORT, CT. 06608

DATE:

These drawings represent Clearwater Drafting's interpretation of information and the application of products provided by the architect. The sole purpose of these drawings is to assist the glazing subcontractor/fabricator in the fabrication and installation of the glazing. Ultimately the sole responsibility of verifying all the dimensions, quantities, design requirements, structural integrity and the architectural intent of the glazing is that of the glazing subcontractor/ fabricator. However, it is equally important that the general contractor coordinate these drawings with all other affected subcontractors, the architect of record and the EOR. Clearwater Drafting, LLC will not be held in any way liable for any errors and or omissions implied or otherwise.

These shop drawings must be approved by the architect and engineer prior to preparing the order placement and fabrication .


© 2015 Clearwater Drafting, LLC
The use of these documents and drawings shall be restricted to the original project for which they were prepared and any publication of these documents and drawings are expressly limited to such project.
Re-use , reproduction or publication by any method, in whole or in part, of these documents and drawings is prohibited. Title to these documents and drawings remain with Clearwater Drafting, LLC. Clearwater Drafting, LLC retains all federal, state and common law copyright protections.
17 U.S.C. section 101 et seq.

PRODUCED BY:


CLEARWATER DRAFTING, LLC
100 Meadowlark Drive
Safety Harbor, Fl. 34695
Phone: 267.275.5743
www.clearwaterdrafting.com

NO.	REVISIONS	BY	DATE
DRAWN BY:	JAC		
CHECKED BY:	JAC		


REVISED: 12.31.2014

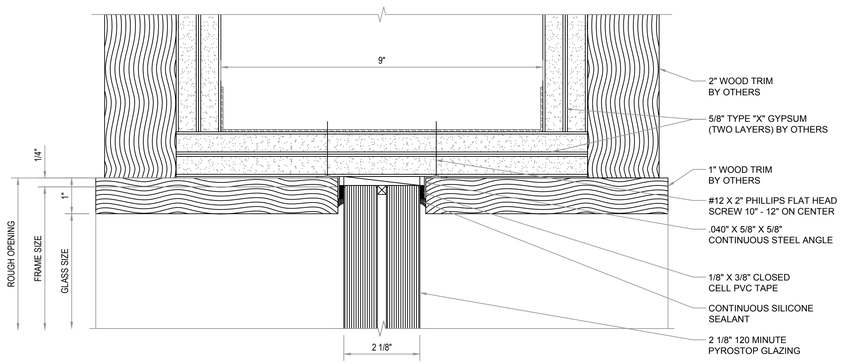


1 / 2 / RA4.10 — *HEAD DETAIL*
SCALE: 6" = 1'-0"

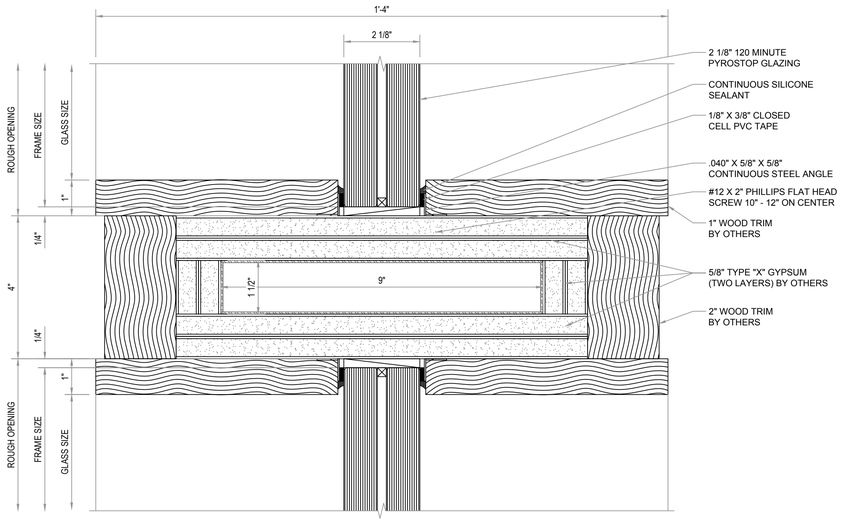

2 / — — — *HEAD & SILL DETAIL*
SCALE: 6" = 1'-0"

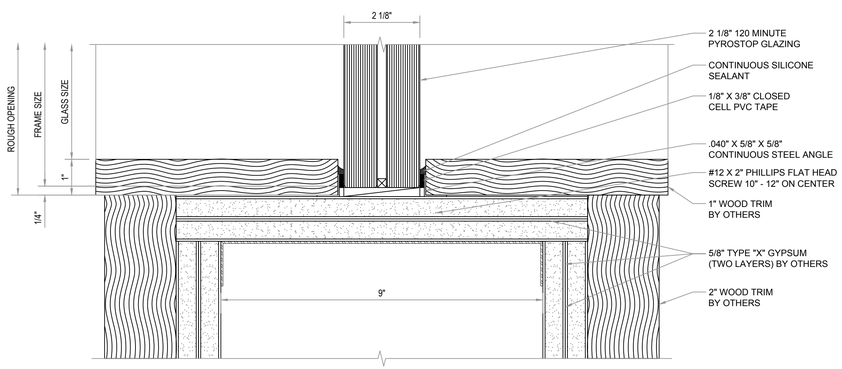

3 / 2 / RA4.10 — *SILL DETAIL*
SCALE: 6" = 1'-0"

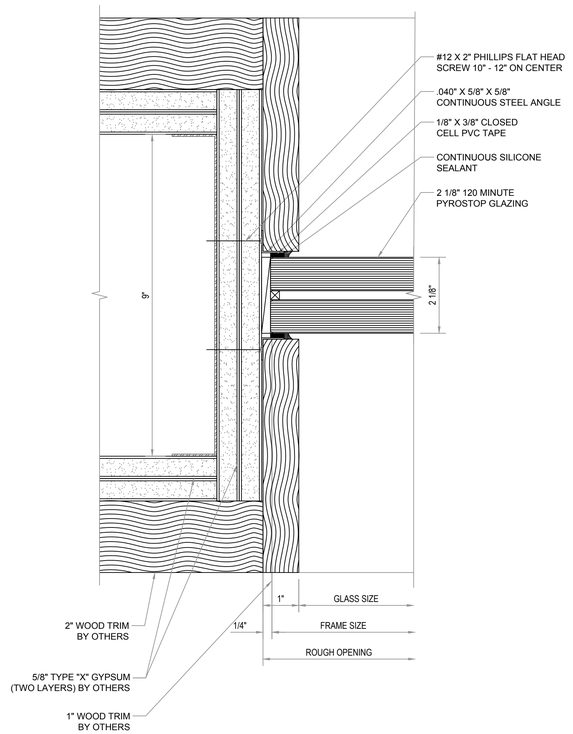

4 — *JAMB DETAIL*
SCALE: 6" = 1'-0"

ARCHITECT:

TORGERSON DESIGN PARTNERS
115 NORTH 2ND STREET
OZARK, MI. 65721
(417) 581-8889

CONTRACTOR:

DIMARCO CONSTRUCTORS LLC
1950 BRIGHTON-HENRIETTA TL RD.
ROCHESTER, NY. 14623
(585) 645-2102

PROJECT NAME:

BASS PRO SHOPS
OUTDOOR WORLD
200 ANN STREET
BRIDGEPORT, CT. 06608

DATE:

These drawings represent Clearwater Drafting's interpretation of information and the application of products provided by the architect. The sole purpose of these drawings is to assist the glazing subcontractor/fabricator in the fabrication and installation of the glazing. Ultimately the sole responsibility of verifying all the dimensions, quantities, design requirements, structural integrity and the architectural intent of the glazing is that of the glazing subcontractor/ fabricator. However, it is equally important that the general contractor coordinate these drawings with all other affected subcontractors, the architect of record and the EOR. Clearwater Drafting, LLC will not be held in any way liable for any errors and or omissions implied or otherwise.

These shop drawings must be approved by the architect and engineer prior to preparing the order placement and fabrication .

© 2015 Clearwater Drafting, LLC
The use of these documents and drawings shall be restricted to the original project for which they were prepared and any publication of these documents and drawings are expressly limited to such project.
Re-use, reproduction or publication by any method, in whole or in part, of these documents and drawings is prohibited. Title of these documents and drawings remain with Clearwater Drafting, LLC. Clearwater Drafting, LLC retains all federal, state and common law copyright protections.
17 U.S.C. section 101 et seq.

PRODUCED BY:

CLEARWATER DRAFTING, LLC
100 Meadowlark Drive
Safety Harbor, Fl. 34695
Phone: 267.275.5743
www.clearwaterdrafting.com

NO.	REVISIONS	BY	DATE
DRAWN BY:	JAC		
CHECKED BY:	JAC		

REVISED: 12.31.2014