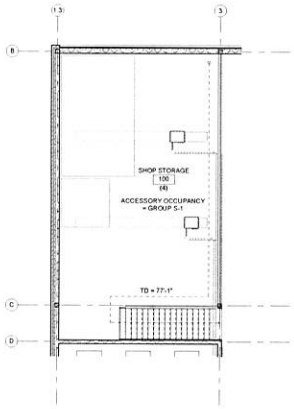

2 CODE PLAN - MEZZANINE
1/8" = 1'-0"

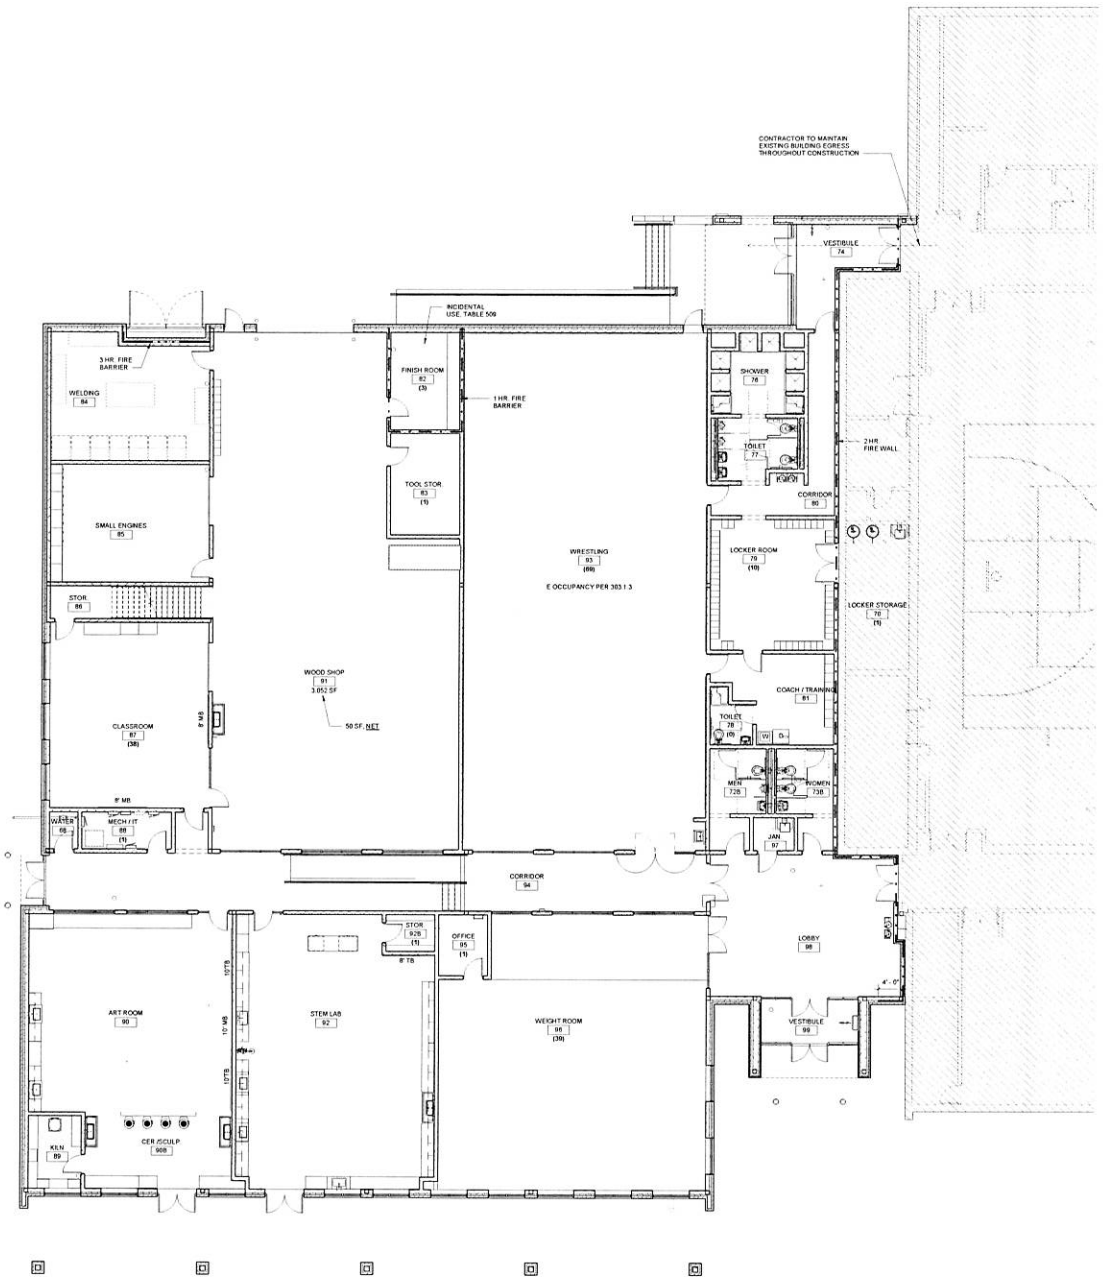

1 CODE PLAN - FIRST FLOOR PLAN
1/8" = 1'-0"

CODE PLAN LEGEND

ROOM NAME 101 (30)	ROOM NAME ROOM NUMBER OCCUPANCY
	EGRESS PATH
	REMOTE POINT
TD	TRAVEL DISTANCE
	HATCH INDICATES EXISTING BUILDING AREA - NO WORK
	1-HOUR FIRE RATED CONSTRUCTION
	2-HOUR FIRE RATED CONSTRUCTION
	3-HOUR FIRE RATED CONSTRUCTION

date 05/16/2018
revised
drawn by JRH
checked by Checker

BLDD ARCHITECTS
Design Firm Registration #184-000723

CODE PLAN
ERIE HIGH SCHOOL ADDITION
ERIE COMMUNITY UNIT SCHOOL DISTRICT #1
435 6TH AVENUE, ERIE, IL 61250

sheet
G104
project 176EX48.400

75% CONSTRUCTION DOCUMENTS