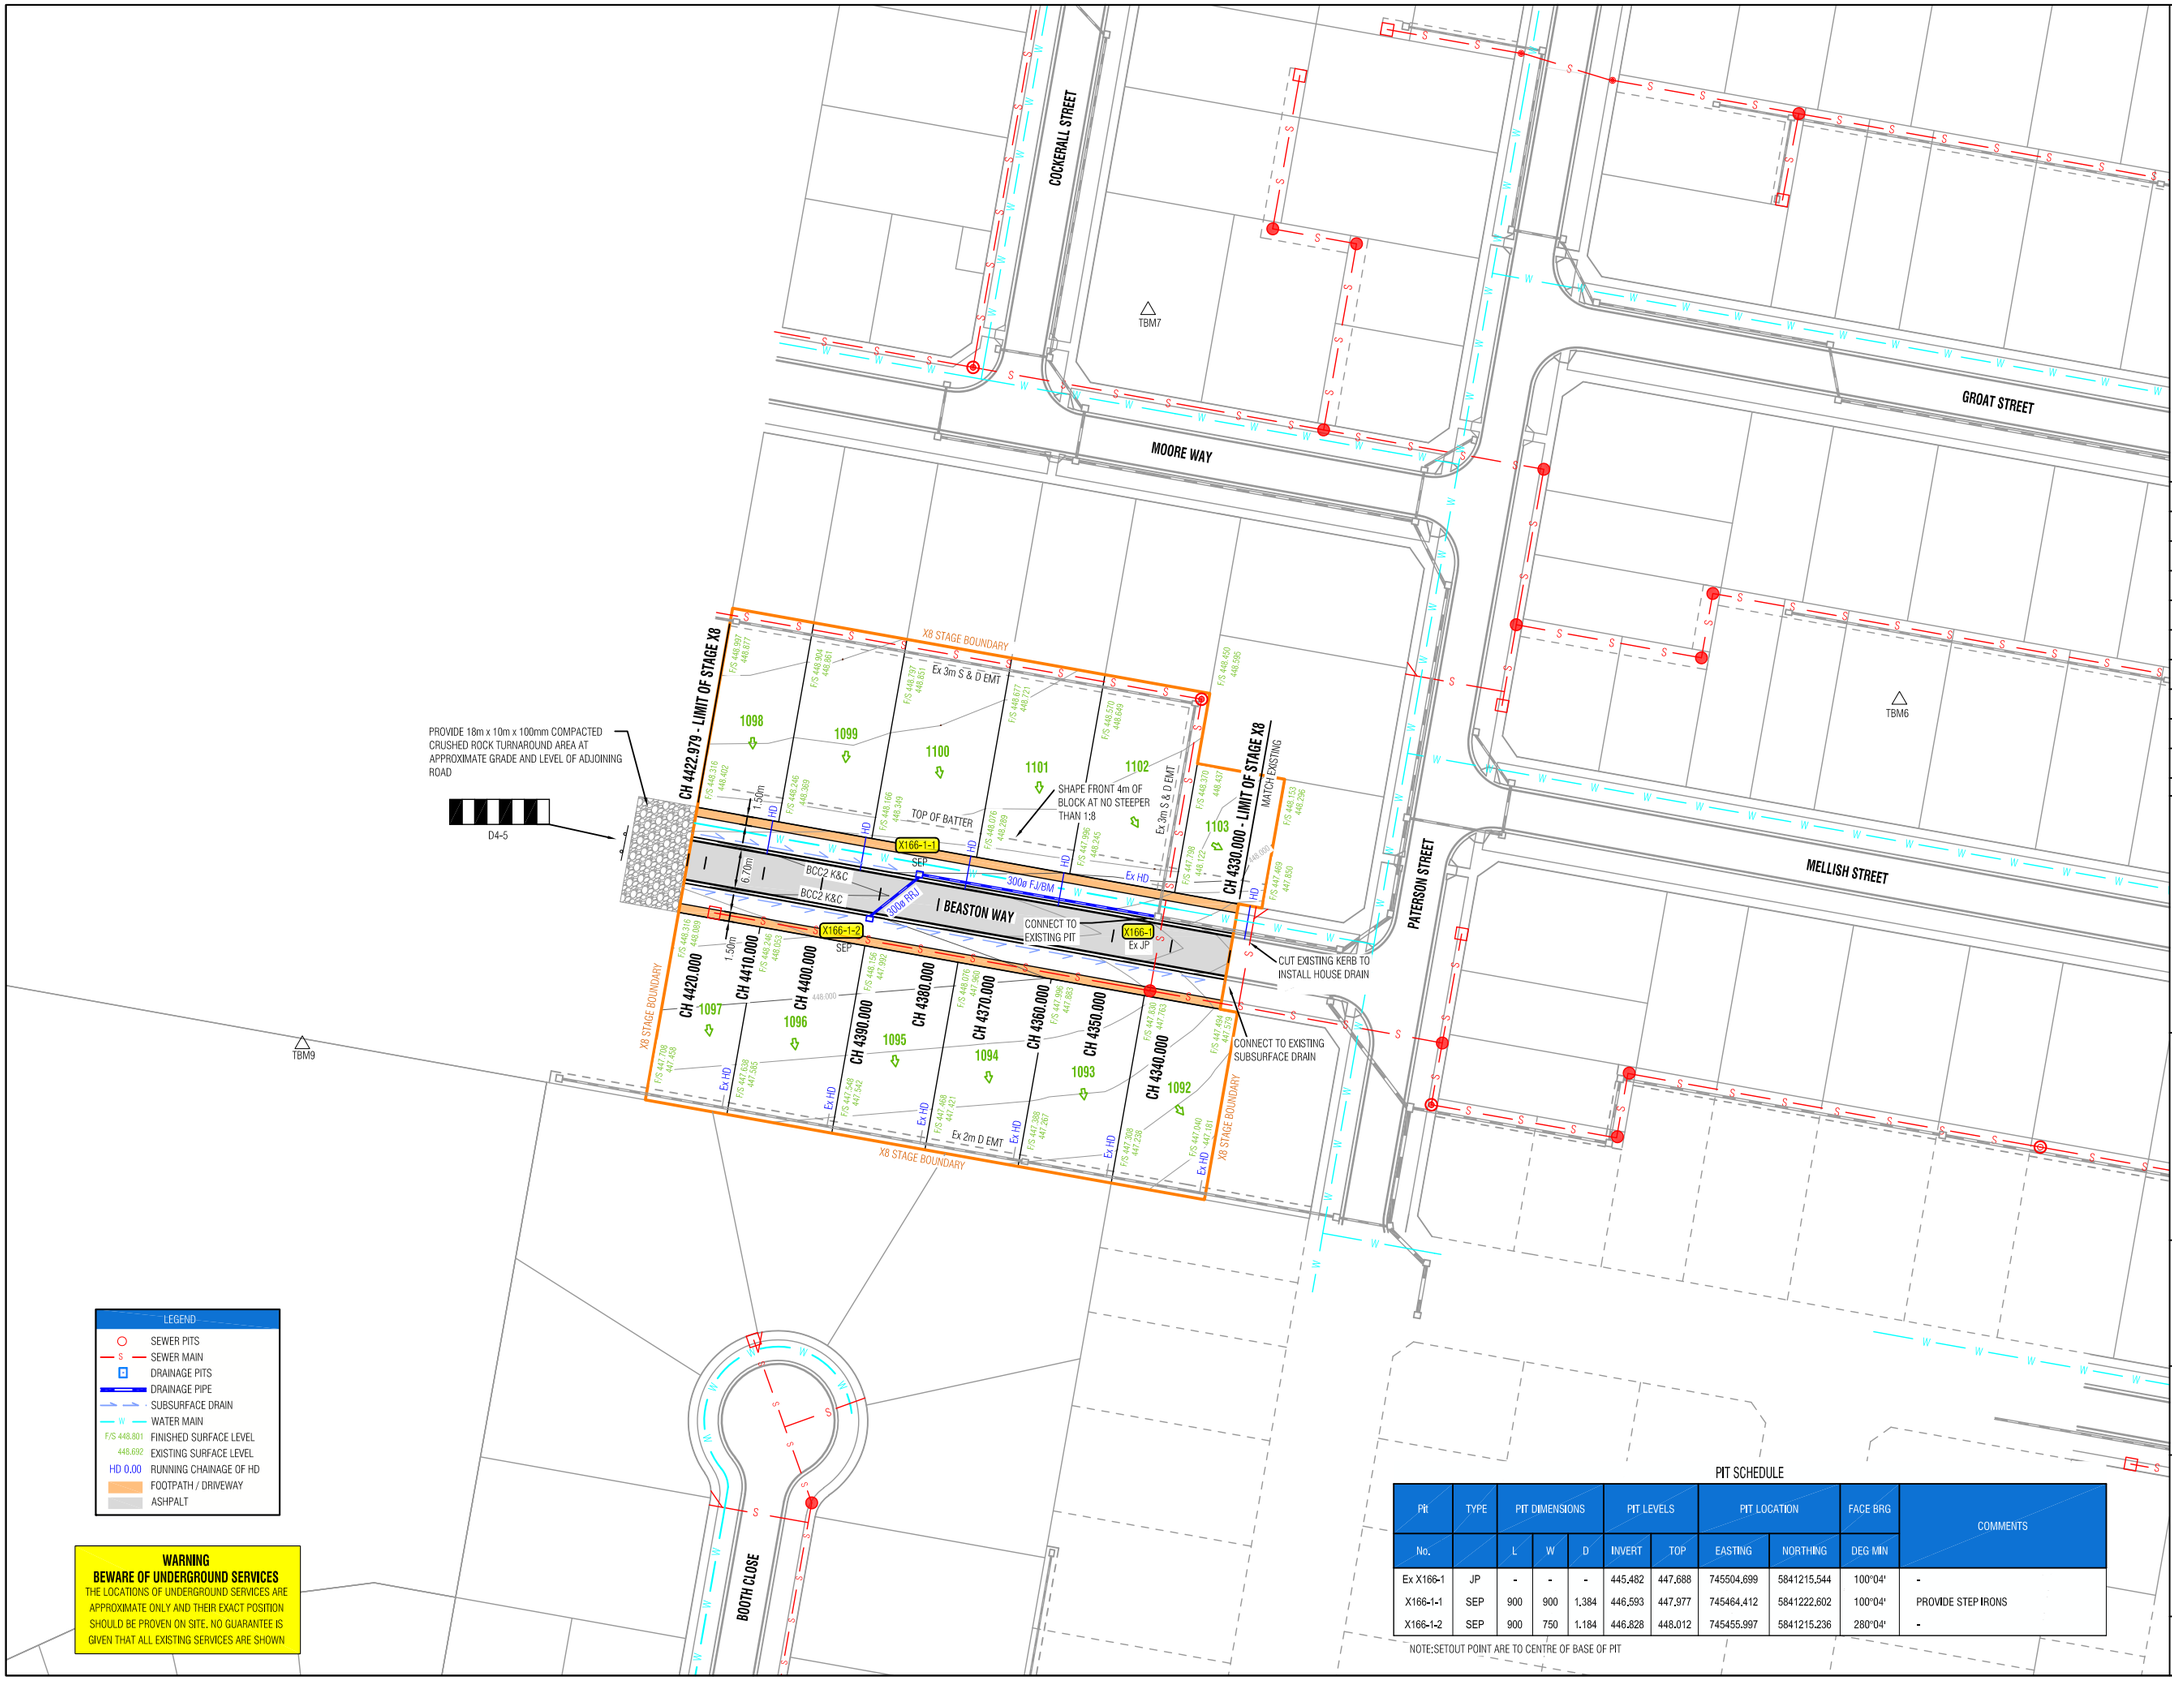

PIT SCHEDULE

Pit	TYPE	PIT DIMENSIONS			PIT LEVELS		PIT LOCATION		FACE BRG	COMMENTS
No.		L	W	D	INVERT	TOP	EASTING	NORTHING	DEG MIN	
Ex X166-1	JP	-	-	-	445.482	447.688	745504.699	5841215.544	100°04'	-
X166-1-1	SEP	900	900	1.384	446.593	447.977	745464.412	5841222.602	100°04'	PROVIDE STEP IRONS
X166-1-2	SEP	900	750	1.184	446.828	448.012	745455.997	5841215.236	280°04'	-

NOTE:SETOUT POINT ARE TO CENTRE OF BASE OF PIT

General Notes

1. ALL HD CONNECTIONS WITH CHAINAGES TO CONNECT TO UNDERGROUND DRAINAGE
2. RUNNING CHAINAGE OF HD TAKEN FROM NEXT DOWNSTREAM PIT
3. SUBSURFACE DRAINS TO OUTLET TO DRAINAGE PITS
4. ROAD DIMENSIONS ARE TO LIP OF KERB

SAFETY FIRST
SAFETY STARTS WITH YOU

Rev	Amendment	Initials	Date
D			
C			
B			
A	Issued for Approval	DG	28/05/18

Integra
1728 Sturt St, Alfredton
Post Office Box 4226
Alfredton Victoria 3350
T: 03 5322 5999 F: 03 5322 5995

Project
LUCAS ESTATE
RESIDENTIAL SUBDIVISION
STAGE X8
LUCAS, Vic

Authority
Ballarat City Council - (03) 5320 5500

Drawing Title
DRAINAGE PLAN

Status
APPROVED
ISSUED FOR CONSTRUCTION

Designer D.Georgalas
Checker T.Oldaker
Verified

Scale (A1) 1:500 Scale (A3) 1:1000
HOR 0 5 10 15 20 25
VER

Sheet Number
3 of 6

Drawing Number
LUX8-CD-003

Revision
A

This plan is provided for marketing and information purposes only, it shows design levels only which may change during construction. Builders should check all information prior to the building process. Where discrepancies exist between the plan of subdivision and this plan, the plan of subdivision shall be taken as correct. It is the responsibility of the prospective purchaser to confirm prior to purchase, all lot levels, fill depths and all service locations are correct.