# 500 W 25TH STREET CONDOS

## 500 WEST 25TH STREET

## NEW YORK, NY 10001

## SHOP DRAWINGS FOR:

## WAUSAU WINDOWS & TERRACE DOORS, GLASS & GLAZING

ARCHITECT: GF55 PARTNERS, LLP

GENERAL CONTRACTOR: AVO CONSTRUCTION

GLAZING CONTRACTOR:

PRODUCED BY:
CLEARWATER DRAFTING, LLC
100 Meadowlark Drive
Safety Harbor, FL 34695
Office: 727.330.3792
www.clearwaterdrafting.com

PROJECT: 500 W 25TH STREET CONDOS
500 WEST 25TH STREET
NEW YORK, NY 10001
BLOCK: 696 LOT 38

# SYMBOLS

WIND LOAD

DEAD LOAD

SPLICE

ANCHOR LOCATION

WORK POINT

GLASS TYPE (A)

REVISION NUMBER (1)

GRID LINE (S)

SETTING BLOCK LOCATION

WIND LOAD #LB. — REACTION @ WIND LOAD

DEAD LOAD #LB. — REACTION @ DEAD LOAD

SEISMIC #LB. — REACTION @ SEISMIC LOAD

1ST FLOOR 1'-10 1/4" — ELEVATION MARK

1/3.1 2/3.1 — MATCHLINE

WELD

DETAIL REFERENCE (TYPICAL):

1 / 3.1 — DETAIL NUMBER / SHEET NUMBER

2 / 4.1 — DETAIL NUMBER / SHEET NUMBER

DOOR REFERENCE:

101 / HW-7 — DOOR NUMBER / HARDWARE TYPE

DETAIL LABEL:


1 DETAIL — SCALE: 6" = 1'-0"

3 A3.24 / 2 S4.10 — RE: ARCH./STRUCT. SHEET NUMBER / RE: ARCH./STRUCT. DETAIL NUMBER

ELEVATION LABEL:

1 FRAME ELEVATION — SCALE: 1/2" = 1'-0"

# INSULATED GLASS UNIT SURFACE ILLUSTRATION

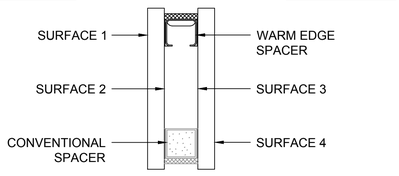


# GLASS SCHEDULE

| SYMBOL | GLASS DESCRIPTION |
|---|---|
| 1 | 1 1/16" INSULATED UNITS CONSISTING OF OUTBOARD 1/4" CLEAR TEMPERED w/VE1-2M # 2 1/2" A.S. INBOARD 5/16" CLEAR TEMPERED |
| B | 1 1/16" INSULATED UNITS CONSISTING OF OUTBOARD 1/4" CLEAR TEMPERED w/VE1-2M # 2 1/2" A.S. INBOARD 5/16" CLEAR TEMPERED w/SPANDREL FRIT # 4 |
| C | 1" INSULATED METAL PANEL |

# ABBREVIATIONS

| | | | |
|---|---|---|---|
| A.F.F. | ABOVE FINISH FLOOR | H.S. | HEAT STRENGTHENED |
| A.S. | AIR SPACE | I.L. | INSERT LENGTH |
| A.D. | ANCHOR DIMENSION | M.L. | MULLION LENGTH |
| A.R. | ARCHITECTURAL REFERENCE | N.B.G.C. | NOT BY GLAZING CONTRACTOR |
| B.O.M. | BOTTOM OF MULLION | N.T.S. | NOT TO SCALE |
| C.L. | CENTER LINE | O.D. | OPENING DIMENSION |
| C.O.C. | CENTER OF CLIP | R.L. | RAFTER LENGTH |
| C.T.C. | CENTER TO CENTER | REF. | REFERENCE DIMENSION |
| C.T.R. | CENTER TO ROUGH OPENING | R.O. | ROUGH OPENING |
| C.T.S. | CUT TO SIZE | R.T.B. | ROUGH OPENING TO BOTTOM OF MULLION |
| D.T.E. | D.L.O. TO EDGE OF GLASS | | |
| D.L.O. | DAYLIGHT OPENING | R.T.C. | ROUGH OPENING TO CENTER |
| D.O. | DOOR OPENING | R.T.T. | ROUGH OPENING TO TOP OF MULLION |
| E.O.O. | EDGE OF GLASS | | |
| E.T.D. | EDGE OF GLASS TO D.L.O. | S.L. | STOCK LENGTH |
| E.T.M. | END OF MULLION | T.O.M. | TOP OF MULLION |
| F.T.C. | FACE OF CAN | T.T.R. | TOP OF MULLION TO R.O. |
| F.D. | FRAME DIMENSION | T.T.T. | TOP OF MULLION TO TOP OF MULLION |
| F.F. | FINISHED FLOOR | | |
| F.S. | FRAME SIZE | T.O.S. | TOP OF STEEL |
| G.S. | GLASS SIZE | W.P. | WORKING POINT |

# ERECTION MARKS

| | | | |
|---|---|---|---|
| A | GLAZING ADAPTER | PB | PRESSURE BAR |
| AN | ANCHOR | R | RAFTER |
| BR | BRAKE SHAPE | S | INT. STOOL/ CEILING TRIM |
| CH | HEAD CHANNEL | SC | SILL CHANNEL |
| CL | CLIP | SC | STARTER CHANNEL |
| G | FRAME GASKET | SP | SPLICE SLEEVE |
| GB | GLAZING BEAD | V | VERTICAL |
| GT | GUTTER | VB | VERTICAL PRESS. BAR |
| H | HORIZONTAL | VC | EXT. VERTICAL COVER |
| HB | HORIZONTAL PRESS. BAR | VG | VERTICAL GLAZING ADAPTER |
| HC | EXT. HORIZONTAL COVER | VP | VERTICAL PRESS. |
| HT | INT. HORIZONTAL TRIM | VT | INT. VERTICAL TRIM |
| P | PURLIN | | |

# GLASS SIZE CALCULATION

| PRODUCT | D.L.O. + | COMMENTS |
|---|---|---|
| WAUSAU 4250i-XLT INvent | | |
| WAUSAU TD-4250i | | |
| WAUSAU SUPERWALL | | |
| | | |
| | | |

VALUE ABOVE IS MFR. RECOMMENDATION; INSTALLER TO ADJUST FOR GLASS TOLERANCES.

# PRODUCT DESCRIPTION

| PRODUCT | WIDTH | DEPTH |
|---|---|---|
| WAUSAU 4250i-XLT INvent | 1 7/8" | 4 7/8" |
| WAUSAU TD-4250i | 1 7/8" | 4 7/8" |
| WAUSAU SUPERWALL | 2 1/2" | 6 1/4" |
| | | |
| | | |
| | | |

# SETTING BLOCKS

MEASURED CENTER LINE OF BLOCK TO EDGE OF HORIZONTAL

| 1/4 PTS. | 1/8 PTS. | 8" | NOTES FOR BLOCKS AT NONSTANDARD LOCATIONS |
|---|---|---|---|
| | | | |
| | | | |
| | | | |

# FINISH SPECS

- ☐ MILL FINISH
- ☐ CLEAR ANODIZED
- ☐ CHAMPAGNE ANODIZED
- ☐ LIGHT BRONZE ANODIZED
- ☐ MEDIUM BRONZE ANODIZED
- ☐ DARK BRONZE ANODIZED
- ☐ BLACK ANODIZED
- ☒ PAINT - PPG - DURANAR SUNSTORM (UC131584F) BRONZE GOLD

# CORRECTIVE PROCEDURE

IF ANY CORRECTIVE WORK IS REQUIRED ON THIS JOB, THE FOLLOWING PROCEDURE MUST BE ADHERED TO.
BEFORE ANY CORRECTIVE WORK IS BEGUN, THE PROJECT MANAGER AT C.D.L. MUST BE CONTACTED. THE DETAILS OF THE PROBLEM ALONG WITH RECOMMENDATIONS ON THE CORRECTIVE REQUIREMENTS SHOULD BE ADDRESSED AT THAT TIME. ONCE THE PROJECT MANAGER HAS THIS INFORMATION, COURSES OF ACTION WILL BE EVALUATED WITH OTHER INTERNAL PERSONNEL. AUTHORIZATION WILL BE PROVIDED IF REWORK IS TO BE PERFORMED. THEN AND ONLY THEN CAN SUCH REWORK BE UNDERTAKEN.

# REFERENCE MATERIAL AVAILABLE

☒ YES ARCHITECTURALS ☐ NO — LATEST DATE: 10-13-17

☒ YES SPECIFICATIONS ☐ NO
- ☐ ALUM. ENTRANCES & STOREFRONTS
- ☐ FINISH HARDWARE
- ☐ GLASS & GLAZING

☒ YES STRUCTURALS ☐ NO — LATEST DATE: 01-19-18

☐ YES ADDENDUM'S ☒ NO — NUMBERS:

# GENERAL NOTES

1. THESE DRAWINGS REPRESENT CLEARWATER DRAFTING'S INTERPRETATION OF ARCHITECTURAL INFORMATION PROVIDED AND APPLICATION OF PRODUCTS SHOWN TO SATISFY DESIGN REQUIREMENTS. IT IS IMPORTANT THAT THIS INTERPRETATION BE REVIEWED DIMENSIONALLY AND FUNCTIONALLY WITH RESPECT TO ACTUAL ARCHITECTURAL INTENT BY GENERAL CONTRACTOR AND ARCHITECT. A. D. RELINQUISHES RESPONSIBILITY FOR INACCURATE DIMENSIONS AND RECOMMENDS ALL ELEVATIONS AND CONNECTIONS BE REVIEWED BY A LICENSED ENGINEER.

2. ALL DIMENSIONS SHALL BE FIELD VERIFIED AND/OR APPROVED BY ARCHITECT AND OR GENERAL CONTRACTOR PRIOR TO GLASS ORDERING AND FABRICATION.

3. CLEARWATER DRAFTING, LLC/ WILL ASSUME NO RESPONSIBILITY FOR ERRORS RESULTING FROM THE USE OF THESE DRAWINGS FOR SIZING AND ORDERING OF MATERIALS OR LABOR BY OTHER TRADES.

4. ALL ITEMS MARKED "NBGC" ARE NOT BY GLAZING CONTRACTOR AND ARE SHOWN FOR INFORMATION ONLY.

5. MATERIALS FOR THIS PROJECT WILL NOT BE RELEASED, NOR WILL FABRICATION PRINTS BE PREPARED UNTIL RECEIVES RETURNED "APPROVED" PRINTS, OR "APPROVED AS NOTED" PRINTS.

6. REQUEST FOR REVISIONS AFTER HAS BEEN RELEASED FOR FABRICATION WILL RESULT IN HANDLING CHARGES AND ENGINEERING CHARGES PLUS THE COST OF THE FABRICATED MATERIALS (IF FABRICATED). DELAYS TO DELIVERIES MAY RESULT DUE TO CHANGES OF THIS NATURE. THIS MUST BE APPROVED IN WRITING PRIOR TO REVISIONS BEING COMPLETED.

7. PROJECT MATERIALS MUST BE PROTECTED IMMEDIATELY FROM STAINING BY WET CARDBOARD PAPER AND FROM THE ACTION OF HARSH ALKALIS AND SAND IN CONCRETE, STUCCO, MORTAR OR PLASTER. THE SETTING OF THE PROJECT MATERIALS PRIOR TO THE SETTING OF THE OTHER MATERIALS REQUIRES GENERAL CONTRACTOR TO CLOSELY SUPERVISE OTHER TRADES SO AS TO PREVENT MARRING OR DISCOLORATION FROM ANY CAUSE. A. A BITUMINOUS PAINT/ZINC CHROMATE FINISH OR EQUAL, SHOULD BE USED TO PREVENT ALUMINUM SURFACES FROM COMING IN CONTACT WITH STEEL, CONCRETE OR ANY OTHER DISSIMILAR MATERIAL.

8. ALL GASKET JOINTS, BUTT JOINTS, LAP JOINTS, HEEL BEADS, TOE BEADS AND CAP BEADS SHOULD BE SEALED WATERTIGHT FOLLOWING SEALANT MANUFACTURER RECOMMENDATIONS AS TO SIZE, METHOD OF APPLICATION AND COMPATIBILITY WITH ADJOINING MATERIAL.

9. ALL GLASS AND FINISHED MATERIAL MUST BE PROTECTED DURING WELDING OPERATIONS, FIREPROOFING OR ANY OTHER PROCESS THAT MAY BE HARMFUL TO THE APPEARANCE OR PERFORMANCE OF THE PROJECT MATERIALS.

10. THE BUILDING STRUCTURE AND COMPONENTS THEREOF MUST BE CAPABLE OF SAFELY CARRYING THE LOADS IMPOSED UPON IT BY THE PROJECT MATERIALS, INCLUDING DEAD LOADS, WIND LOADS AND SHOWN HEREIN ON DRAWINGS AND OR CALCULATIONS, THERMAL LOADING, SEISMIC LOADING, LIVE LOADING, ETC. (GENERAL CONTRACTOR TO VERIFY THIS WITH ENGINEER OF RECORD)

11. THE ROUGH OPENINGS PROVIDED MUST BE SQUARE AND WITHIN SPECIFIED BUILDING TOLERANCES.

12. THESE DRAWINGS SHOULD BE USED IN CONJUNCTION WITH ALUMINUM MANUFACTURES PUBLISHED INSTALLATION INSTRUCTIONS.

# ENGINEERING NOTES

1. ANY ITEMS NOTED AS " WOOD BLOCKING", " STRUCTURAL BLOCKING", OR SIMILAR MUST BE CONTINUOUS AND SUFFICIENT TO PREVENT BENDING OF ANY PENETRATING FASTENERS. DESIGN OF BLOCKING IN BY OTHERS.

2. ALL PERIMETER FASTENERS INTO CONCRETE ARE BASED ON 3000 P.S.I. NORMAL WEIGHT CONCRETE U.N.O.

3. ALL PERIMETER FASTENERS INTO STEEL STUD/ TRACK/LIGHT GAUGE FRAMING IS BASED ON 16ga. MINIMUM MATERIAL THICKNESS FOR PULL OUT/ SHEAR VALUES UNLESS NOTED OTHERWISE.

4. ALL PERIMETER FASTENERS INTO STRUCTURAL STEEL SHAPES/ MISCELLANEOUS PLATES ETC. ARE BASED ON 1/4" MINIMUM MATERIAL THICKNESS UNLESS NOTED OTHERWISE.

5. WIND LOAD POSITIVE/ NEGATIVE PRESSURE VALUES SHOWN IN PERFORMANCE SPECS MAY BE INTERPOLATED FOR TRIBUTARY AREAS BETWEEN VALUES SHOWN.

# MATERIAL SYMBOLS

ALUMINUM, BRICK, CONCRETE, CMU, EARTH, GRAVEL, GYP BOARD, INSULATION, PLYWOOD, SEALANT, STEEL, STUCCO, WOOD

# WIND LOAD PERFORMANCE SPECIFICATIONS

BASIC WIND SPEED: 98 MPH

CODE: 2014 NYC BUILDING CODE
EXPOSURE: C
IMPORTANCE FACTOR: 1.00
BUILDING CATEGORY: II
MEAN ROOF HEIGHT: 120'
BUILDING LEAST WIDTH: 40'
ZONE 4: TYPICAL ZONE
ZONE 5: CORNER ZONE

| AREA / ZONE | 10ϕ | 100ϕ | ALLOWABLE DEFLECTION |
|---|---|---|---|
| | | | FRAME HEIGHT < 13'-6" = L/175" |
| 4 | 29.7 PSF | 26.9 PSF | FRAME HEIGHT ≥ 13'-6" = L/240 + 1/4", |
| 5 | 54.4 PSF | 43.4 PSF | MAX/LITE = 3/4" |

# CUSTOMER APPROVAL

PRINT NAME:

SIGNATURE:

DATE:

# STAMPS

# SHEET INDEX


| SHEET | DESCRIPTION | PAGE |
|---|---|---|
| 1.0 | COVER SHEET | 1 |
| 1.1 | NOTE SHEET 1 | 2 |
| 2.1 | 2ND FLOOR PLAN | 3 |
| 2.2 | 3RD - 7TH FLOOR PLAN | 4 |
| 2.3 | 8TH - 9TH FLOOR PLAN | 5 |
| 2.4 | 10TH FLOOR PLAN | 6 |
| 2.10 | EAST BLDG. ELEVATION | 7 |
| 2.11 | WEST BLDG. ELEVATION | 8 |
| 2.12 | NORTH BLDG. ELEVATION | 9 |
| 3.1 | FRAME ELEVATIONS | 10 |
| 3.2 | FRAME ELEVATIONS | 11 |
| 3.3 | FRAME ELEVATIONS | 12 |
| 3.4 | FRAME ELEVATIONS | 13 |
| 3.5 | FRAME ELEVATIONS | 14 |
| 3.6 | FRAME ELEVATIONS | 15 |
| 4.1 | FRAME ELEVATIONS | 16 |
| 4.2 | FRAME ELEVATIONS | 17 |
| 4.3 | FRAME ELEVATIONS | 18 |
| 4.4 | FRAME ELEVATIONS | 19 |
| 4.5 | FRAME ELEVATIONS | 20 |
| 4.6 | FRAME ELEVATIONS | 21 |
| 4.7 | FRAME ELEVATIONS | 22 |
| 4.8 | FRAME ELEVATIONS | 23 |
| 5.1 | DETAILS | 24 |
| 5.2 | DETAILS | 25 |
| 5.3 | DETAILS | 26 |
| 5.4 | DETAILS | 27 |
| 5.5 | DETAILS | 28 |
| 5.6 | DETAILS | 29 |
| 5.7 | DETAILS | 30 |
| 5.8 | DETAILS | 31 |
| 5.9 | DETAILS | 32 |
| 5.10 | DETAILS | 33 |
| 5.11 | DETAILS | 34 |
| 5.12 | DETAILS | 35 |
| 5.13 | DETAILS | 36 |
| 5.14 | DETAILS | 37 |
| 5.15 | DETAILS | 38 |
| 5.16 | DETAILS | 39 |
| 5.17 | DETAILS | 40 |
| 5.18 | DETAILS | 41 |
| 5.19 | DETAILS | 42 |
| 5.20 | DETAILS | 43 |
| 5.21 | DETAILS | 44 |
| 5.22 | DETAILS | 45 |
| 5.23 | DETAILS | 46 |
| 5.24 | DETAILS | 47 |
| 5.25 | DETAILS | 48 |


## ARCHITECT:

GF55 PARTNERS, LLP
19 WEST 21ST STREET
NEW YORK, NY 10010
(212) 352-3099

## CONTRACTOR:

AVO CONSTRUCTION
65 VESTRY STREET
NEW YORK, NY. 10013
(212) 965-9300

## PROJECT NAME:

500 W25TH STREET CONDOS
500 WEST 25TH STREET
NEW YORK, NY 10001
BLOCK: 696 LOT: 38

## DATE:


These drawings represent Clearwater Drafting's interpretation of information and the application of products provided by the architect. The sole purpose of these drawings is to assist the glazing subcontractor/fabricator in the fabrication and installation of the glazing. Ultimately the sole responsibility of verifying all the dimensions, quantities, design requirements, structural integrity and the architectural intent of the glazing is that of the glazing subcontractor/ fabricator. However, it is equally important that the general contractor coordinate these drawings with all other affected subcontractors, the architect of record and the EOR. Clearwater Drafting, LLC will not be held in any way liable for any errors and or omissions implied or otherwise.

These shop drawings must be approved by the architect and engineer prior to preparing the order placement and fabrication.

© 2015 Clearwater Drafting, LLC
The use of these documents and drawings shall be restricted to the original project for which they were prepared and any publication of these documents and drawings are expressly limited to such project.
Re-use, reproduction or publication by any method, in whole or in part, of these documents and drawings is prohibited. Title of these documents and drawings remain with Clearwater Drafting, LLC. Clearwater Drafting, LLC retains all federal, state and common law copyright protections.
17 U.S.C. section 101 et seq.


**PRODUCED BY:**



## CLEARWATER DRAFTING, LLC

100 Meadowlark Drive
Safety Harbor, Fl. 34695
Office: 727.330.3792
www.clearwaterdrafting.com


| NO. | REVISIONS | BY | DATE |
|---|---|---|---|
| | | | |
| | | | |
| | | | |
| | | | |
| | | | |
| | | | |
| | | | |
| | | | |
| | | | |
| | | | |
| DRAWN BY: | J.A. | | |
| CHECKED BY: | J.A. | | |

REVISED: 12.31.2014

SHEET 1.1 OF 48

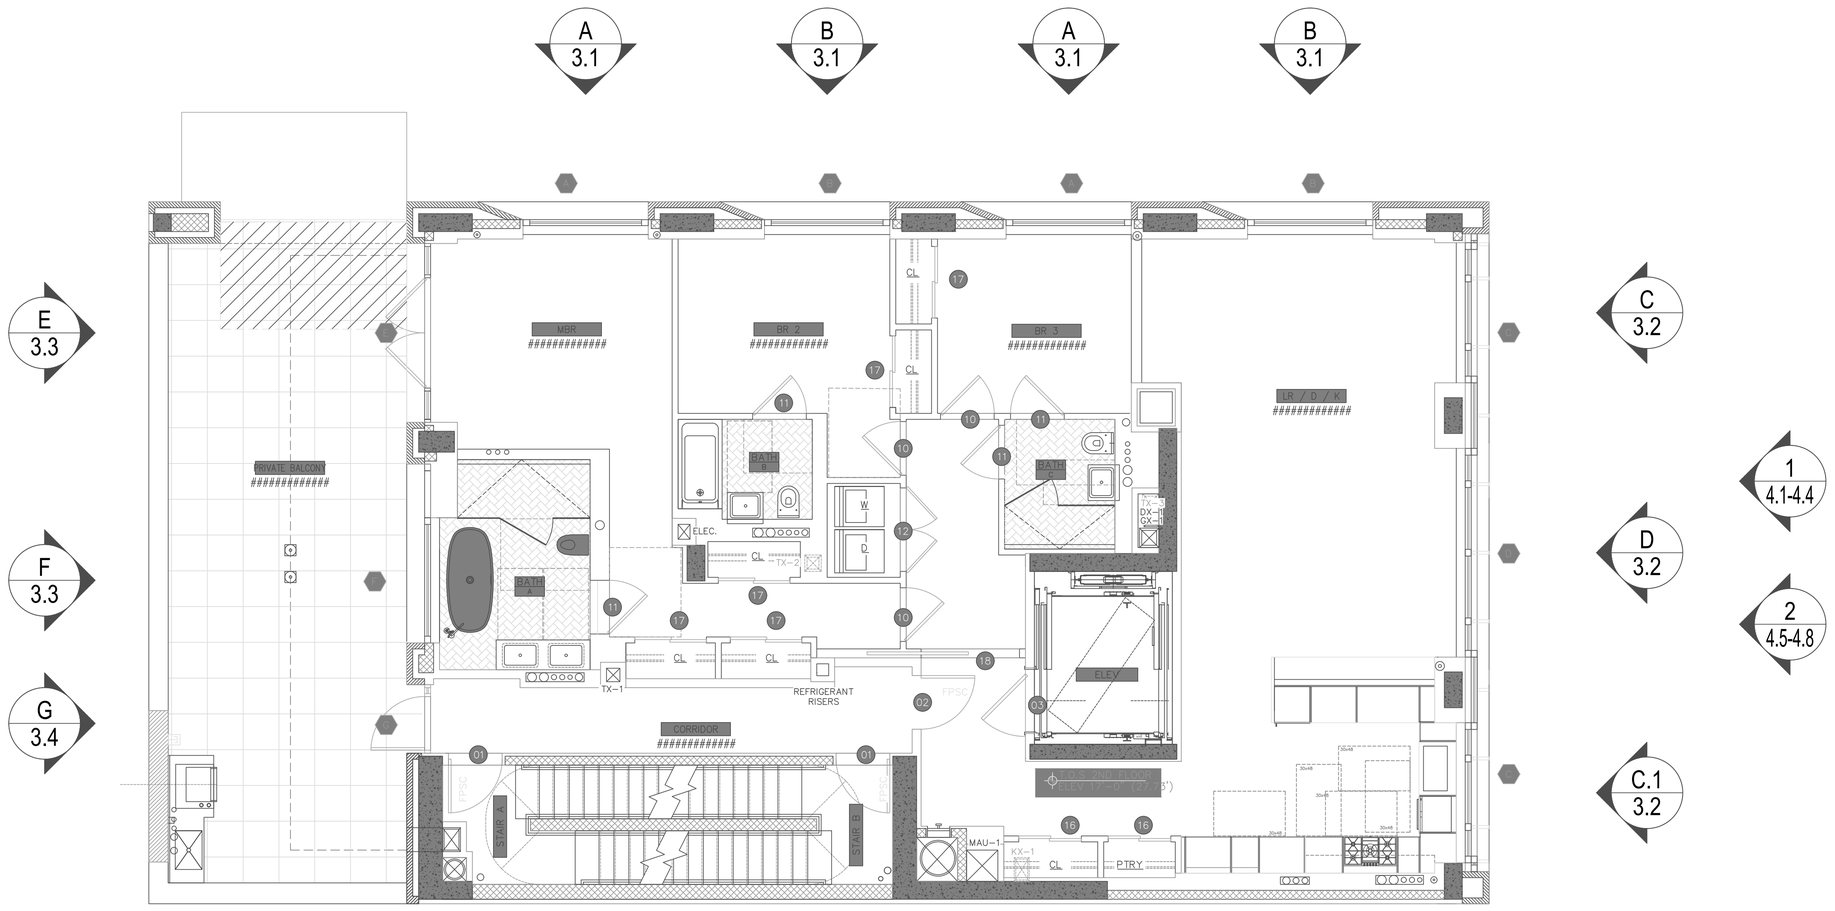


2ND FLOOR PLAN
ARCH. REF: A/A-103.00

## ARCHITECT:

GF55 PARTNERS, LLP
19 WEST 21ST STREET
NEW YORK, NY 10010
(212) 352-3099

## CONTRACTOR:

AVO CONSTRUCTION
65 VESTRY STREET
NEW YORK, NY. 10013
(212) 965-9300

## PROJECT NAME:

500 W25TH STREET CONDOS
500 WEST 25TH STREET
NEW YORK, NY 10001
BLOCK: 696 LOT: 38

## DATE:

These drawings represent Clearwater Drafting's interpretation of information and the application of products provided by the architect. The sole purpose of these drawings is to assist the glazing subcontractor/fabricator in the fabrication and installation of the glazing. Ultimately the sole responsibility of verifying all the dimensions, quantities, design requirements, structural integrity and the architectural intent of the glazing is that of the glazing subcontractor/ fabricator. However, it is equally important that the general contractor coordinate these drawings with all other affected subcontractors, the architect of record and the EOR. Clearwater Drafting, LLC will not be held in any way liable for any errors and or omissions implied or otherwise.

These shop drawings must be approved by the architect and engineer prior to preparing the order placement and fabrication.

© 2015 Clearwater Drafting, LLC
The use of these documents and drawings shall be restricted to the original project for which they were prepared, and any publication of these documents and drawings are expressly limited to such project.
Re-use, reproduction or publication by any method, in whole or in part, of these documents and drawings is prohibited. Title of these documents and drawings remain with Clearwater Drafting, LLC. Clearwater Drafting, LLC retains all federal, state and common law copyright protections.
17 U.S.C. section 101 et seq.


PRODUCED BY:

**CLEARWATER DRAFTING, LLC**
100 Meadowlark Drive
Safety Harbor, Fl. 34695
Office: 727.330.3792
www.clearwaterdrafting.com

| NO. | REVISIONS | BY | DATE |
|---|---|---|---|
| | | | |
| | | | |
| | | | |
| | | | |
| | | | |
| | | | |
| | | | |
| | | | |
| | | | |
| | | | |
| | | | |

| | |
|---|---|
| DRAWN BY: | J.A. |
| CHECKED BY: | J.A. |

REVISED: 12.31.2014

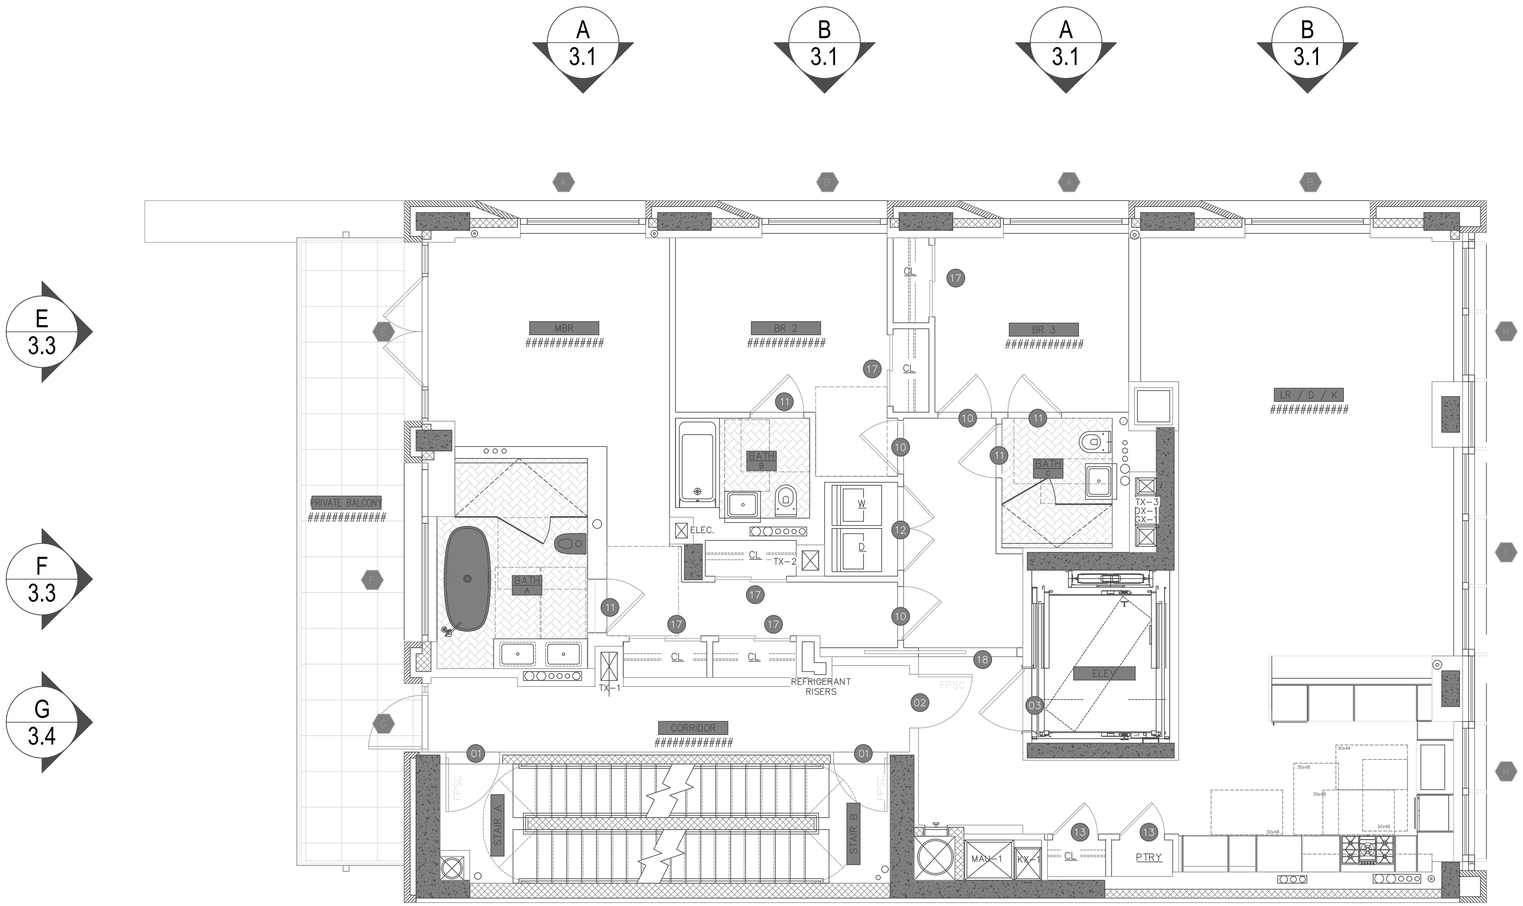


3RD TO 7TH FLOOR PLAN
ARCH. REF: A/A-104.00

## ARCHITECT:

GF55 PARTNERS, LLP
19 WEST 21ST STREET
NEW YORK, NY 10010
(212) 352-3099

## CONTRACTOR:

AVO CONSTRUCTION
65 VESTRY STREET
NEW YORK, NY. 10013
(212) 965-9300

## PROJECT NAME:

500 W25TH STREET CONDOS
500 WEST 25TH STREET
NEW YORK, NY 10001
BLOCK: 696 LOT: 38

## DATE:

These drawings represent Clearwater Drafting's interpretation of information and the application of products provided by the architect. The sole purpose of these drawings is to assist the glazing subcontractor/fabricator in the fabrication and installation of the glazing. Ultimately the sole responsibility of verifying all the dimensions, quantities, design requirements, structural integrity and the architectural intent of the glazing is that of the glazing subcontractor/ fabricator. However, it is equally important that the general contractor coordinate these drawings with all other affected subcontractors, the architect of record and the EOR. Clearwater Drafting, LLC will not be held in any way liable for any errors and or omissions implied or otherwise.

These shop drawings must be approved by the architect and engineer prior to preparing the order placement and fabrication.

© 2015 Clearwater Drafting, LLC
The use of these documents and drawings shall be restricted to the original project for which they were prepared and any publication of these documents and drawings are expressly limited to such project.
Re-use, reproduction or publication by any method, in whole or in part, of these documents and drawings is prohibited. Title of these documents and drawings remain with Clearwater Drafting, LLC. Clearwater Drafting, LLC retains all federal, state and common law copyright protections.
17 U.S.C. section 101 et seq.


PRODUCED BY:

CLEARWATER DRAFTING, LLC
100 Meadowlark Drive
Safety Harbor, Fl. 34695
Office: 727.330.3792
www.clearwaterdrafting.com

| NO. | REVISIONS | BY | DATE |
|---|---|---|---|
| | | | |
| | | | |
| | | | |
| | | | |
| | | | |
| | | | |
| | | | |
| | | | |
| | | | |
| | | | |

| | |
|---|---|
| DRAWN BY: | J.A. |
| CHECKED BY: | J.A. |

REVISED: 12.31.2014

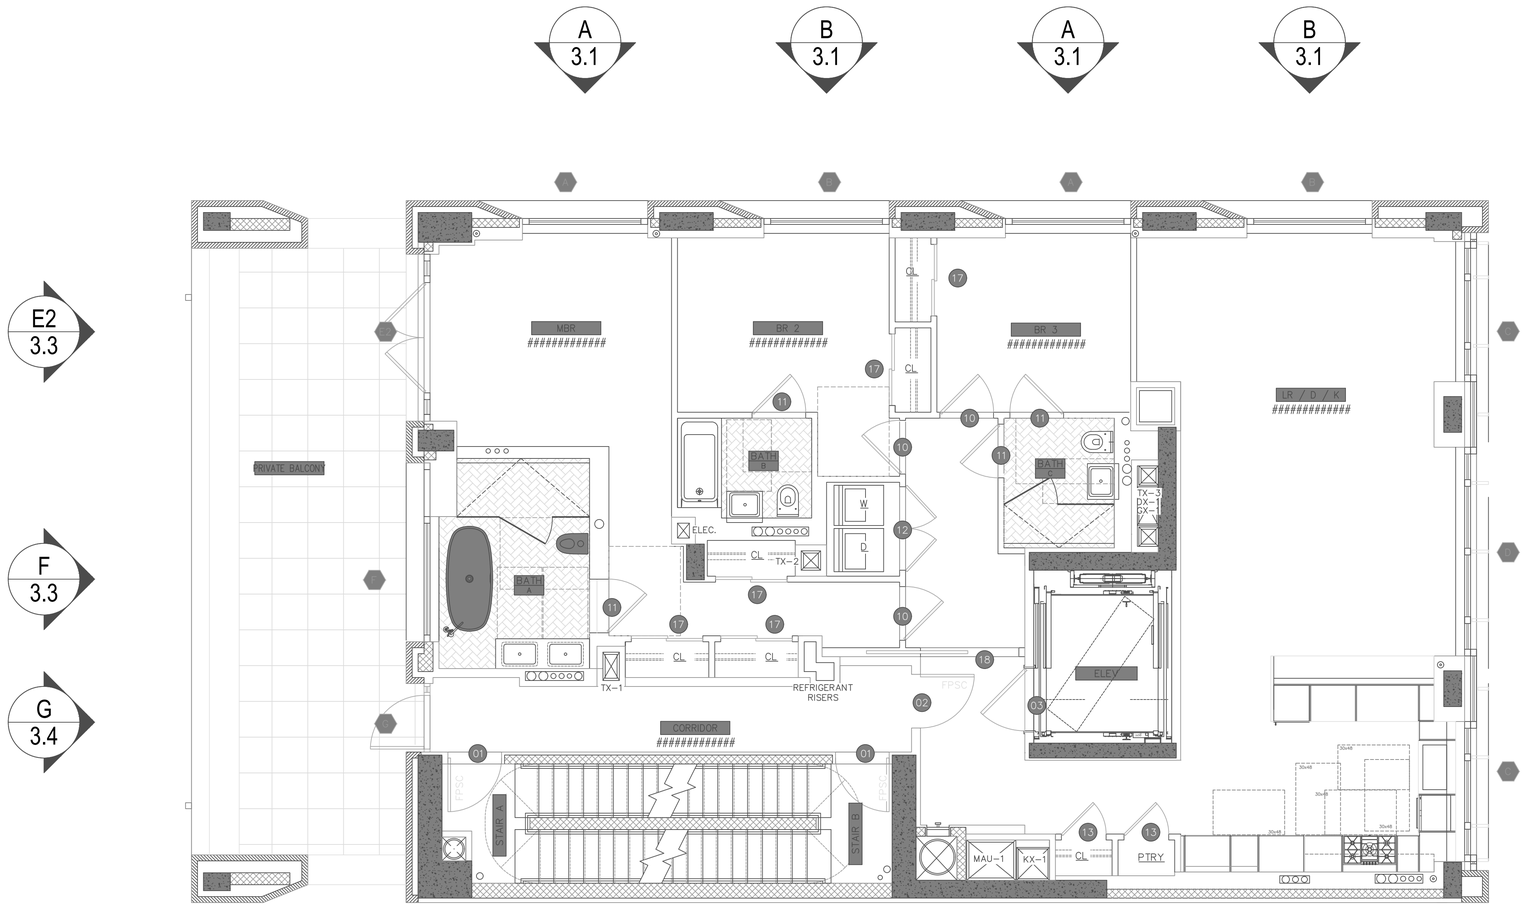


8TH TO 9TH FLOOR PLAN
ARCH. REF: A/A-105.00

## ARCHITECT:

GF55 PARTNERS, LLP
19 WEST 21ST STREET
NEW YORK, NY 10010
(212) 352-3099

## CONTRACTOR:

AVO CONSTRUCTION
65 VESTRY STREET
NEW YORK, NY. 10013
(212) 965-9300

## PROJECT NAME:

500 W25TH STREET CONDOS
500 WEST 25TH STREET
NEW YORK, NY 10001
BLOCK: 696 LOT: 38

## DATE:

These drawings represent Clearwater Drafting's interpretation of information and the application of products provided by the architect. The sole purpose of these drawings is to assist the glazing subcontractor/fabricator in the fabrication and installation of the glazing. Ultimately the sole responsibility of verifying all the dimensions, quantities, design requirements, structural integrity and the architectural intent of the glazing is that of the glazing subcontractor/ fabricator. However, it is equally important that the general contractor coordinate these drawings with all other affected subcontractors, the architect of record and the EOR. Clearwater Drafting, LLC will not be held in any way liable for any errors and or omissions implied or otherwise.

These shop drawings must be approved by the architect and engineer prior to preparing the order placement and fabrication.

© 2015 Clearwater Drafting, LLC
The use of these documents and drawings shall be restricted to the original project for which they were prepared and any publication of these documents and drawings are expressly limited to such project.
Re-use, reproduction or publication by any method, in whole or in part, of these documents and drawings is prohibited. Title of these documents and drawings remains with Clearwater Drafting, LLC. Clearwater Drafting, LLC retains all federal, state and common law copyright protections.
17 U.S.C. section 101 et seq.


PRODUCED BY:

CLEARWATER DRAFTING, LLC
100 Meadowlark Drive
Safety Harbor, Fl. 34695
Office: 727.330.3792
www.clearwaterdrafting.com

| NO. | REVISIONS | BY | DATE |
|---|---|---|---|
| | | | |
| | | | |
| | | | |
| | | | |
| | | | |
| | | | |
| | | | |
| | | | |
| | | | |
| | | | |

| | |
|---|---|
| DRAWN BY: | J.A. |
| CHECKED BY: | J.A. |

REVISED: 12.31.2014

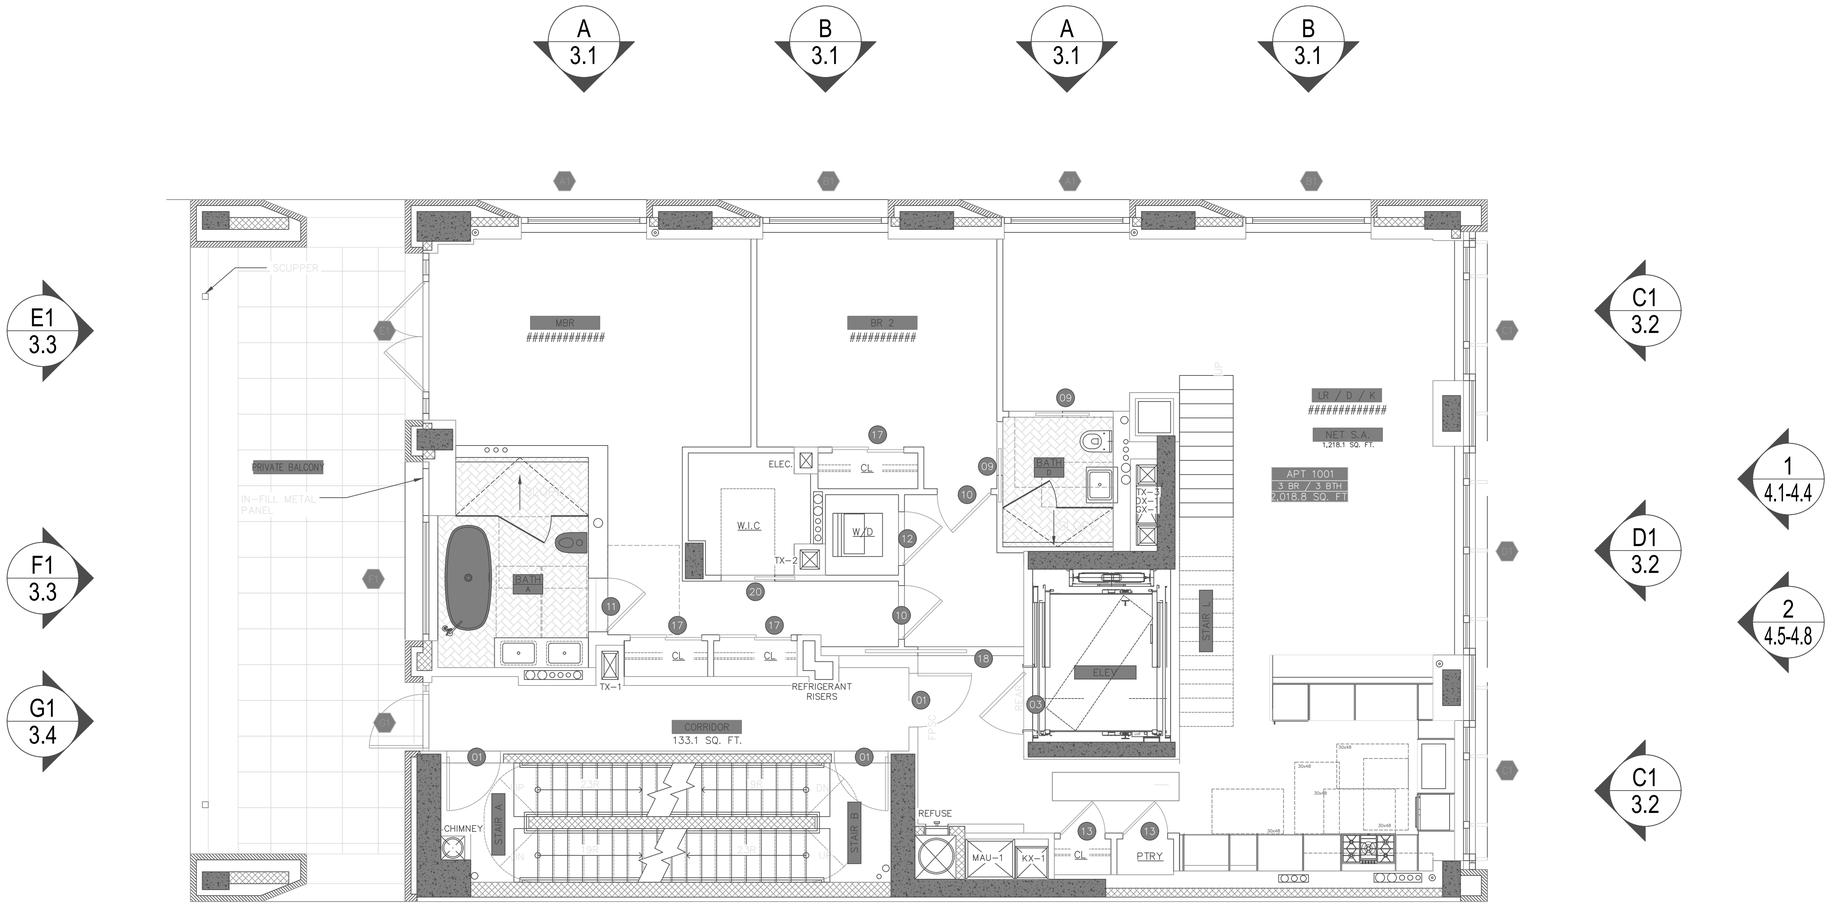


10TH FLOOR PLAN
ARCH. REF: A/A-106.00

## ARCHITECT:

GF55 PARTNERS, LLP
19 WEST 21ST STREET
NEW YORK, NY 10010
(212) 352-3099

## CONTRACTOR:

AVO CONSTRUCTION
65 VESTRY STREET
NEW YORK, NY. 10013
(212) 965-9300

## PROJECT NAME:

500 W25TH STREET CONDOS
500 WEST 25TH STREET
NEW YORK, NY 10001
BLOCK: 696 LOT: 38

## DATE:

These drawings represent Clearwater Drafting's interpretation of information and the application of products provided by the architect. The sole purpose of these drawings is to assist the glazing subcontractor/fabricator in the fabrication and installation of the glazing. Ultimately the sole responsibility of verifying all the dimensions, quantities, design requirements, structural integrity and the architectural intent of the glazing is that of the glazing subcontractor/ fabricator. However, it is equally important that the general contractor coordinate these drawings with all other affected subcontractors, the architect of record and the EOR. Clearwater Drafting, LLC will not be held in any way liable for any errors and or omissions implied or otherwise.

These shop drawings must be approved by the architect and engineer prior to preparing the order placement and fabrication.

© 2015 Clearwater Drafting, LLC
The use of these documents and drawings shall be restricted to the original project for which they were prepared and any publication of these documents and drawings are expressly limited to such project.
Re-use, reproduction or publication by any method, in whole or in part, of these documents and drawings is prohibited. Title of these documents and drawings remain with Clearwater Drafting, LLC. Clearwater Drafting, LLC retains all federal, state and common law copyright protections.
17 U.S.C. section 101 et seq.

PRODUCED BY:

CLEARWATER DRAFTING, LLC
100 Meadowlark Drive
Safety Harbor, Fl. 34695
Office: 727.330.3792
www.clearwaterdrafting.com

| NO. | REVISIONS | BY | DATE |
|---|---|---|---|
| | | | |
| | | | |
| | | | |
| | | | |
| | | | |
| | | | |
| | | | |
| | | | |
| | | | |
| | | | |

| | |
|---|---|
| DRAWN BY: | J.A. |
| CHECKED BY: | J.A. |

REVISED 12.31.2014




EAST BUILDING ELEVATION
ARCH. REF: A/A-301.1

## ARCHITECT:

GF55 PARTNERS, LLP
19 WEST 21ST STREET
NEW YORK, NY 10010
(212) 352-3099

## CONTRACTOR:

AVO CONSTRUCTION
65 VESTRY STREET
NEW YORK, NY. 10013
(212) 965-9300

## PROJECT NAME:

500 W25TH STREET CONDOS
500 WEST 25TH STREET
NEW YORK, NY 10001
BLOCK: 696 LOT: 38

## DATE:

These drawings represent Clearwater Drafting's interpretation of information and the application of products provided by the architect. The sole purpose of these drawings is to assist the glazing subcontractor/fabricator in the fabrication and installation of the glazing. Ultimately the sole responsibility of verifying all the dimensions, quantities, design requirements, structural integrity and the architectural intent of the glazing is that of the glazing subcontractor/ fabricator. However, it is equally important that the general contractor coordinate these drawings with all other affected subcontractors, the architect of record and the EOR. Clearwater Drafting, LLC will not be held in any way liable for any errors and or omissions implied or otherwise.

These shop drawings must be approved by the architect and engineer prior to preparing the order placement and fabrication.


© 2015 Clearwater Drafting, LLC
The use of these documents and drawings shall be restricted to the original project for which they were prepared and any publication of these documents and drawings are expressly limited to said project.
Re-use, reproduction or publication by any method, in whole or in part, of these documents and drawings is prohibited. Title of these documents and drawings remain with Clearwater Drafting, LLC. Clearwater Drafting, LLC retains all federal, state and common law copyright protections.
17 U.S.C. section 101 et seq.

**PRODUCED BY:**

**CLEARWATER DRAFTING, LLC**
100 Meadowlark Drive
Safety Harbor, Fl. 34695
Office: 727.330.3792
www.clearwaterdrafting.com

| NO. | REVISIONS | BY | DATE |
|---|---|---|---|
| | | | |
| | | | |
| | | | |
| | | | |
| | | | |
| | | | |
| | | | |
| | | | |
| | | | |
| | | | |
| DRAWN BY: | J.A. | | |
| CHECKED BY: | J.A. | | |

REVISED 12.01.2014

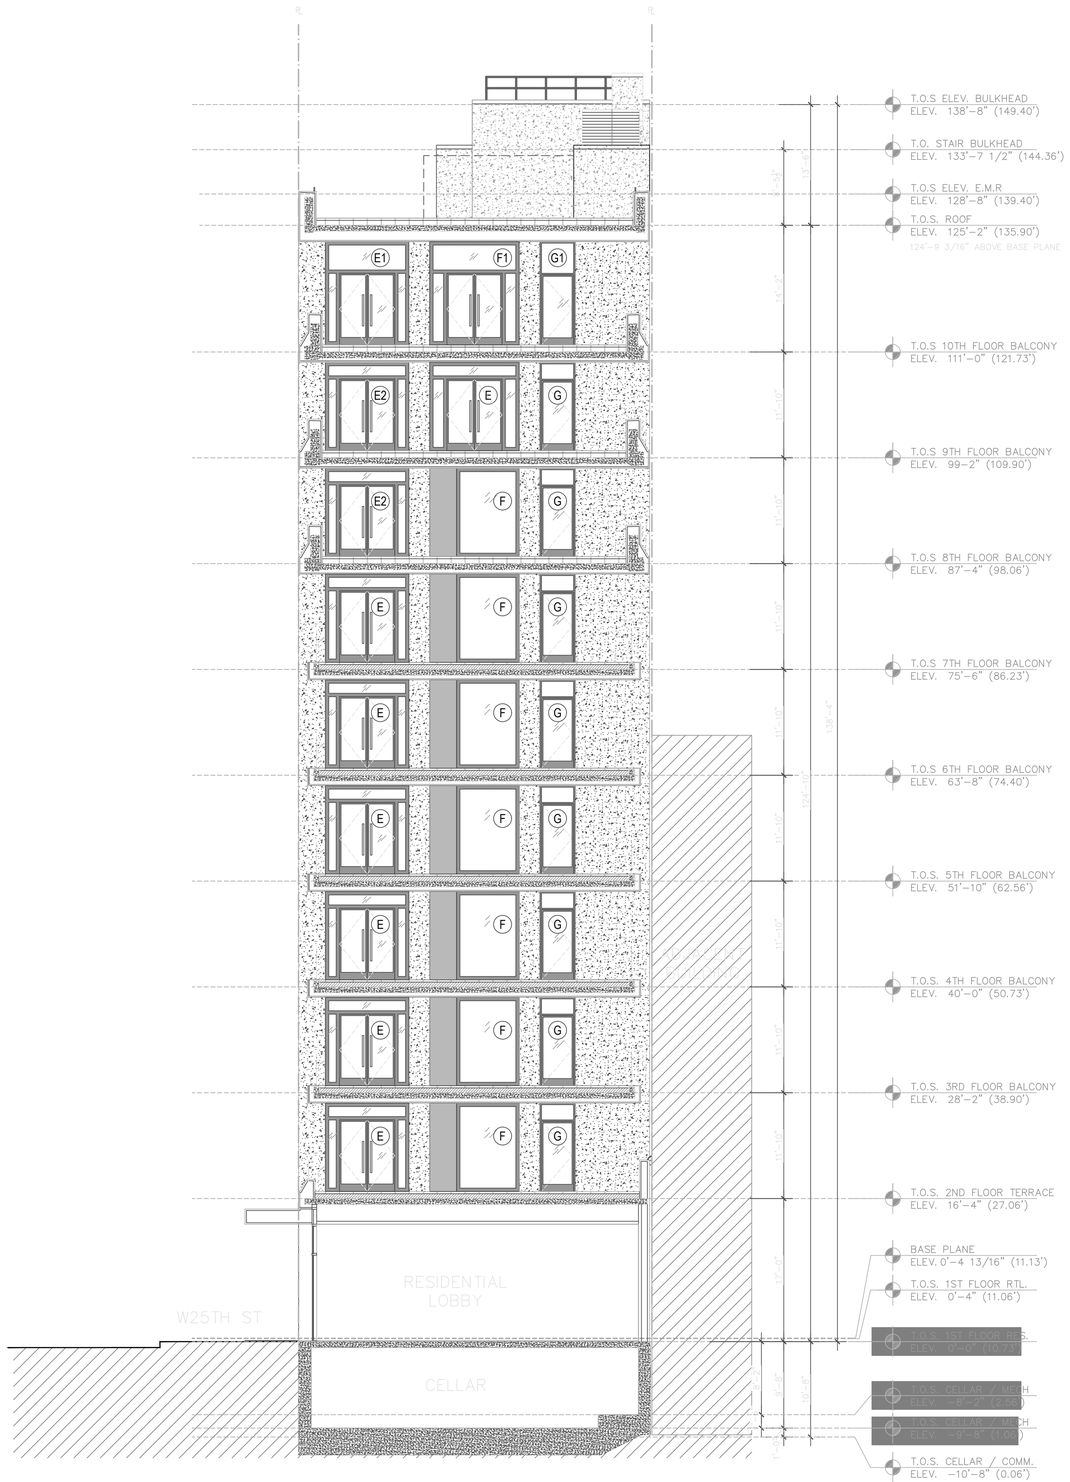


WEST BUILDING ELEVATION
ARCH. REF: B/A-303.01

## ARCHITECT:

GF55 PARTNERS, LLP
19 WEST 21ST STREET
NEW YORK, NY 10010
(212) 352-3099

## CONTRACTOR:

AVO CONSTRUCTION
65 VESTRY STREET
NEW YORK, NY. 10013
(212) 965-9300

## PROJECT NAME:

500 W25TH STREET CONDOS
500 WEST 25TH STREET
NEW YORK, NY 10001
BLOCK: 696 LOT: 38

## DATE:

These drawings represent Clearwater Drafting's interpretation of information and the application of products provided by the architect. The sole purpose of these drawings is to assist the glazing subcontractor/fabricator in the fabrication and installation of the glazing. Ultimately the sole responsibility of verifying all the dimensions, quantities, design requirements, structural integrity and the architectural intent of the glazing is that of the glazing subcontractor/ fabricator. However, it is equally important that the general contractor coordinate these drawings with all other affected subcontractors, the architect of record and the EOR. Clearwater Drafting, LLC will not be held in any way liable for any errors and or omissions implied or otherwise.

These shop drawings must be approved by the architect and engineer prior to preparing the order placement and fabrication.

© 2015 Clearwater Drafting, LLC
The use of these documents and drawings shall be restricted to the original project for which they were prepared and any publication of these documents and drawings are expressly limited to such project.
Re-use, reproduction or publication by any method, in whole or in part, of these documents and drawings is prohibited. Title of these documents and drawings remain with Clearwater Drafting, LLC. Clearwater Drafting, LLC retains all federal, state and common law copyright protections.
17 U.S.C. section 101 et seq.


PRODUCED BY:

**CLEARWATER DRAFTING, LLC**
100 Meadowlark Drive
Safety Harbor, Fl. 34695
Office: 727.330.3792
www.clearwaterdrafting.com

| NO. | REVISIONS | BY | DATE |
|---|---|---|---|
| | | | |
| | | | |
| | | | |
| | | | |
| | | | |
| | | | |
| | | | |
| | | | |
| | | | |
| | | | |

| | |
|---|---|
| DRAWN BY: | J.A. |
| CHECKED BY: | J.A. |

REVISED: 12.31.2014

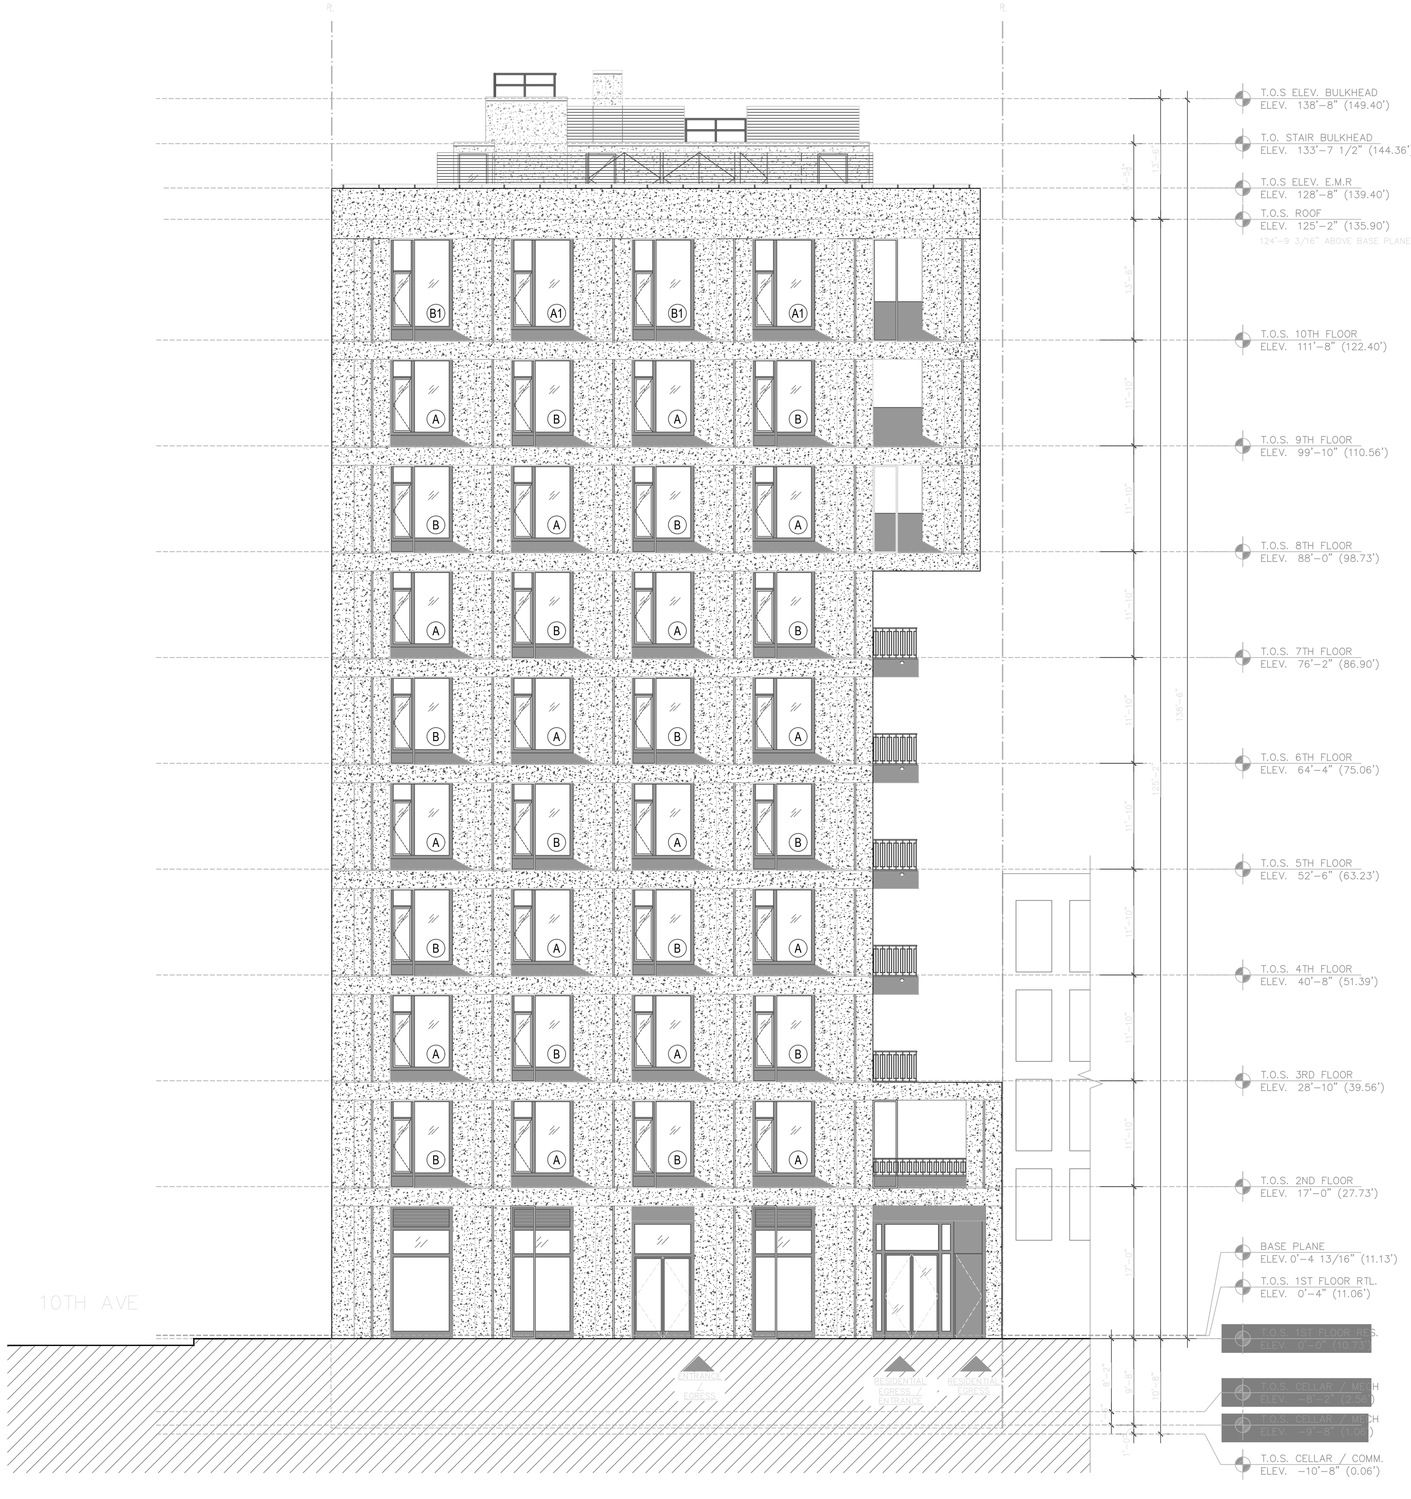


NORTH BUILDING ELEVATION
ARCH. REF: A/A-302.01

## ARCHITECT:

GF55 PARTNERS, LLP
19 WEST 21ST STREET
NEW YORK, NY 10010
(212) 352-3099

## CONTRACTOR:

AVO CONSTRUCTION
65 VESTRY STREET
NEW YORK, NY. 10013
(212) 965-9300

## PROJECT NAME:

500 W25TH STREET CONDOS
500 WEST 25TH STREET
NEW YORK, NY 10001
BLOCK: 696 LOT: 38

## DATE:

These drawings represent Clearwater Drafting's interpretation of information and the application of products provided by the architect. The sole purpose of these drawings is to assist the glazing subcontractor/fabricator in the fabrication and installation of the glazing. Ultimately the sole responsibility of verifying all the dimensions, quantities, design requirements, structural integrity and the architectural intent of the glazing is that of the glazing subcontractor/ fabricator. However, it is equally important that the general contractor coordinate these drawings with all other affected subcontractors, the architect of record and the EOR. Clearwater Drafting, LLC will not be held in any way liable for any errors and or omissions implied or otherwise.

These shop drawings must be approved by the architect and engineer prior to preparing the order placement and fabrication.


© 2015 Clearwater Drafting, LLC
The use of these documents and drawings shall be restricted to the original project for which they were prepared and any publication of these documents and drawings are expressly limited to such project.
Re-use, reproduction or publication by any method, in whole or in part, of these documents and drawings is prohibited. Title of these documents and drawings remain with Clearwater Drafting, LLC. Clearwater Drafting, LLC retains all federal, state and common law copyright protections.
17 U.S.C. section 101 et seq.

PRODUCED BY:

**CLEARWATER DRAFTING, LLC**
100 Meadowlark Drive
Safety Harbor, Fl. 34695
Office: 727.330.3792
www.clearwaterdrafting.com


| NO. | REVISIONS | BY | DATE |
|---|---|---|---|
| | | | |
| | | | |
| | | | |
| | | | |
| | | | |
| | | | |
| | | | |
| | | | |
| | | | |
| | | | |
| DRAWN BY: | J.A. | | |
| CHECKED BY: | J.A. | | |

REVISED: 12.31.2014

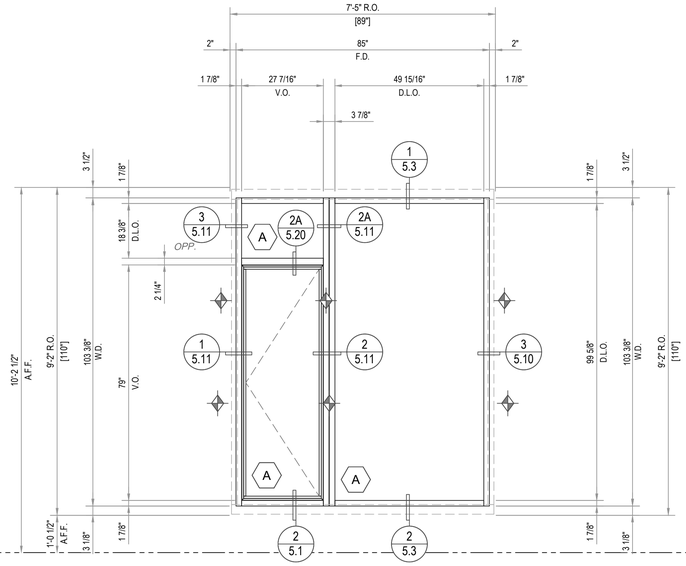


ANTI-ROTATIONAL CLIP AT 3RD POINTS OF ELEVATION. TYP. ALL JAMBS.

ANTI-ROTATIONAL CLIP AT 3RD POINTS w/MAXIMUM SPACING NO LARGER THEN 3.25'. TYP. ALL VERTICALS.

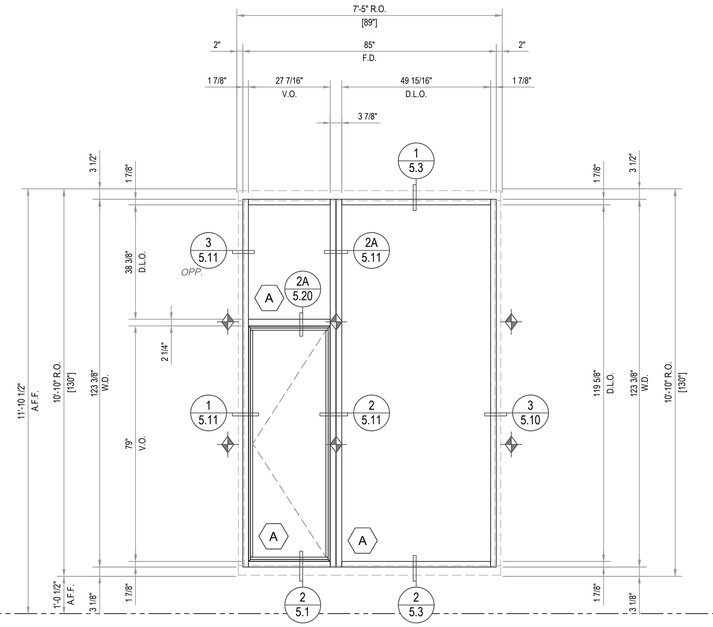


FIELD VERIFY ALL DIMENSIONS

NOTE:
ALL OPERABLE HARDWARE SHALL BE A MAX OF 44" A.F.F.


## A FRAME ELEVATION

SCALE: 1/2" = 1'-0"

FRAME (A) ON ARCHITECTURAL DRAWINGS
WAUSAU 4250i-XLT INvent (1 7/8" x 4 7/8")

16 THUS TOTAL

2 THUS REQ'D: 2ND FLOOR - NORTH ELEVATION
2 THUS REQ'D: 3RD FLOOR - NORTH ELEVATION
2 THUS REQ'D: 4TH FLOOR - NORTH ELEVATION
2 THUS REQ'D: 5TH FLOOR - NORTH ELEVATION
2 THUS REQ'D: 6TH FLOOR - NORTH ELEVATION
2 THUS REQ'D: 7TH FLOOR - NORTH ELEVATION
2 THUS REQ'D: 8TH FLOOR - NORTH ELEVATION

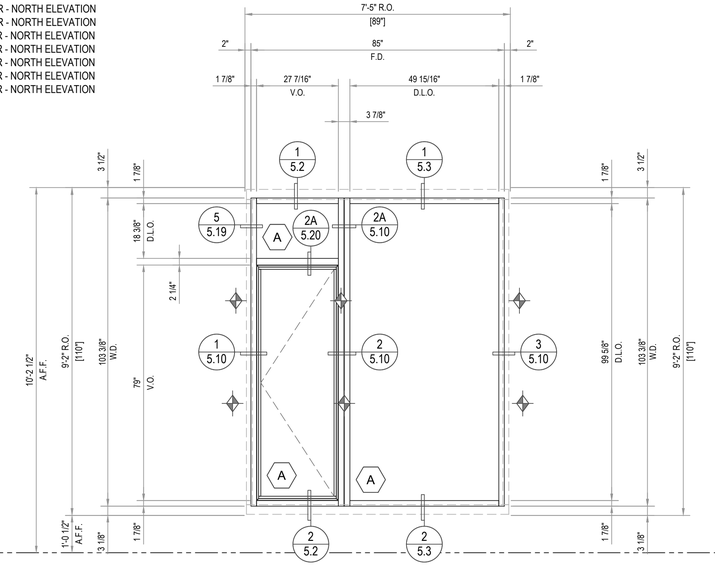



## A1 FRAME ELEVATION

SCALE: 1/2" = 1'-0"

FRAME (A1) ON ARCHITECTURAL DRAWINGS
WAUSAU 4250i-XLT INvent (1 7/8" x 4 7/8")

2 THUS TOTAL

2 THUS REQ'D: 10TH FLOOR - NORTH ELEVATION

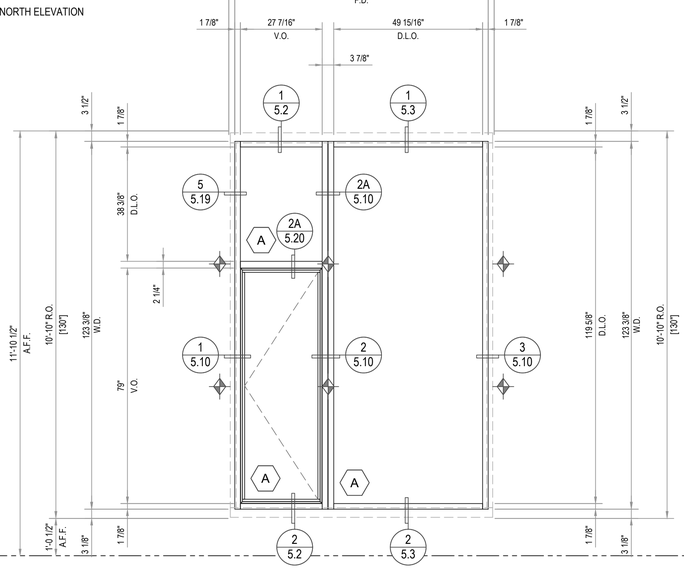


INFILL KEY

- VISION
- SPANDREL
- BRAKE METAL
- METAL PANEL

## B FRAME ELEVATION w/FINS

SCALE: 1/2" = 1'-0"

FRAME (B) ON ARCHITECTURAL DRAWINGS
WAUSAU 4250i-XLT INvent (1 7/8" x 4 7/8")

16 THUS TOTAL

2 THUS REQ'D: 2ND FLOOR - NORTH ELEVATION
2 THUS REQ'D: 3RD FLOOR - NORTH ELEVATION
2 THUS REQ'D: 4TH FLOOR - NORTH ELEVATION
2 THUS REQ'D: 5TH FLOOR - NORTH ELEVATION
2 THUS REQ'D: 6TH FLOOR - NORTH ELEVATION
2 THUS REQ'D: 7TH FLOOR - NORTH ELEVATION
2 THUS REQ'D: 8TH FLOOR - NORTH ELEVATION
2 THUS REQ'D: 9TH FLOOR - NORTH ELEVATION

## B1 FRAME ELEVATION w/FINS

SCALE: 1/2" = 1'-0"

FRAME (B1) ON ARCHITECTURAL DRAWINGS
WAUSAU 4250i-XLT INvent (1 7/8" x 4 7/8")

2 THUS TOTAL

2 THUS REQ'D: 10TH FLOOR - NORTH ELEVATION

## ARCHITECT:

GF55 PARTNERS, LLP
19 WEST 21ST STREET
NEW YORK, NY 10010
(212) 352-3099

## CONTRACTOR:

AVO CONSTRUCTION
65 VESTRY STREET
NEW YORK, NY. 10013
(212) 965-9300

## PROJECT NAME:

500 W25TH STREET CONDOS
500 WEST 25TH STREET
NEW YORK, NY 10001
BLOCK: 696 LOT: 38

## DATE:

These drawings represent Clearwater Drafting's interpretation of information and the application of products provided by the architect. The sole purpose of these drawings is to assist the glazing subcontractor/fabricator in the fabrication and installation of the glazing. Ultimately the sole responsibility of verifying all the dimensions, quantities, design requirements, structural integrity and the architectural intent of the glazing is that of the glazing subcontractor/ fabricator. However, it is equally important that the general contractor coordinate these drawings with all other affected subcontractors, the architect of record and the EOR. Clearwater Drafting, LLC will not be held in any way liable for any errors and or omissions implied or otherwise.

These shop drawings must be approved by the architect and engineer prior to preparing the order placement and fabrication.

© 2015 Clearwater Drafting, LLC
The use of these documents and drawings shall be restricted to the original project for which they were prepared and any publication of these documents and drawings are expressly limited to such project.
No use, reproduction or publication by any method, in whole or in part, of these documents and drawings is prohibited. Title of these documents and drawings remain with Clearwater Drafting, LLC. Clearwater Drafting, LLC retains all federal, state and common law copyright protections.
17 U.S.C. section 101 et seq.

PRODUCED BY:

CLEARWATER DRAFTING, LLC
100 Meadowlark Drive
Safety Harbor, Fl. 34695
Office: 727.330.3792
www.clearwaterdrafting.com

| NO. | REVISIONS | BY | DATE |
|---|---|---|---|
| | | | |
| | | | |
| | | | |
| | | | |
| | | | |
| | | | |
| | | | |
| | | | |
| | | | |
| | | | |

| | |
|---|---|
| DRAWN BY: | J.A. |
| CHECKED BY: | J.A. |

REVISED: 12.31.2014


FIELD VERIFY ALL DIMENSIONS

NOTE:
ALL OPERABLE HARDWARE
SHALL BE A MAX OF 44" A.F.F.

NOTE:
LOCATION OF VERTICAL MULLION
TO BE COORDINATED WITH FINS, TYP.

ANTI-ROTATIONAL CLIP AT 3RD POINTS OF ELEVATION. TYP. ALL JAMBS.

ANTI-ROTATIONAL CLIP AT 3RD POINTS w/MAXIMUM SPACING NO LARGER THEN 3.25'. TYP. ALL VERTICALS.

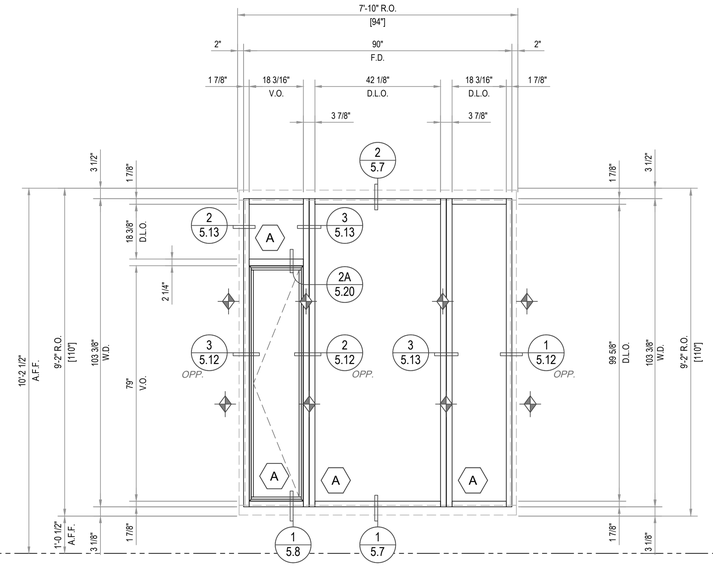



## C FRAME ELEVATION

SCALE: 1/2" = 1'-0"

FRAME (C) ON ARCHITECTURAL DRAWINGS
WAUSAU 4250i-XLT INvent (1 7/8" x 4 7/8")

2 THUS TOTAL
1 THUS REQ'D: 2ND FLOOR - EAST ELEVATION
1 THUS REQ'D: 8TH FLOOR - EAST ELEVATION

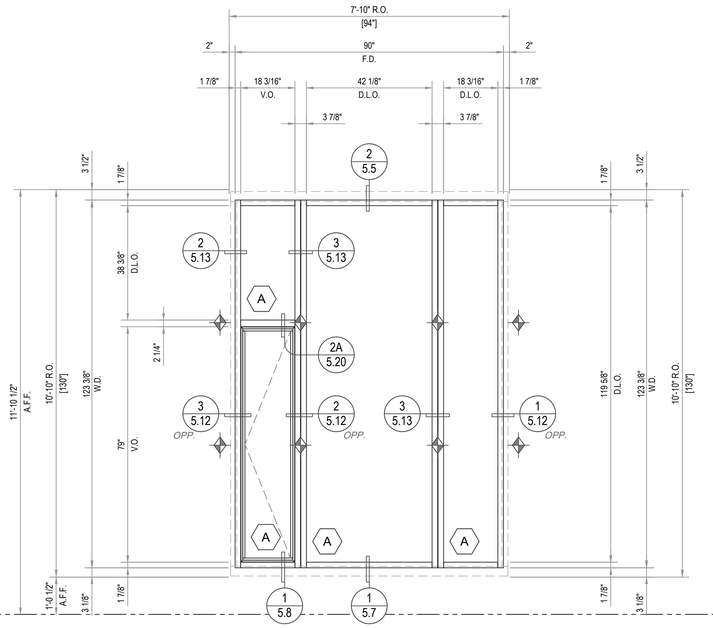



## C1 FRAME ELEVATION

SCALE: 1/2" = 1'-0"

FRAME (C1) ON ARCHITECTURAL DRAWINGS
WAUSAU 4250i-XLT INvent (1 7/8" x 4 7/8")

2 THUS TOTAL
2 THUS REQ'D: 10TH FLOOR - EAST ELEVATION

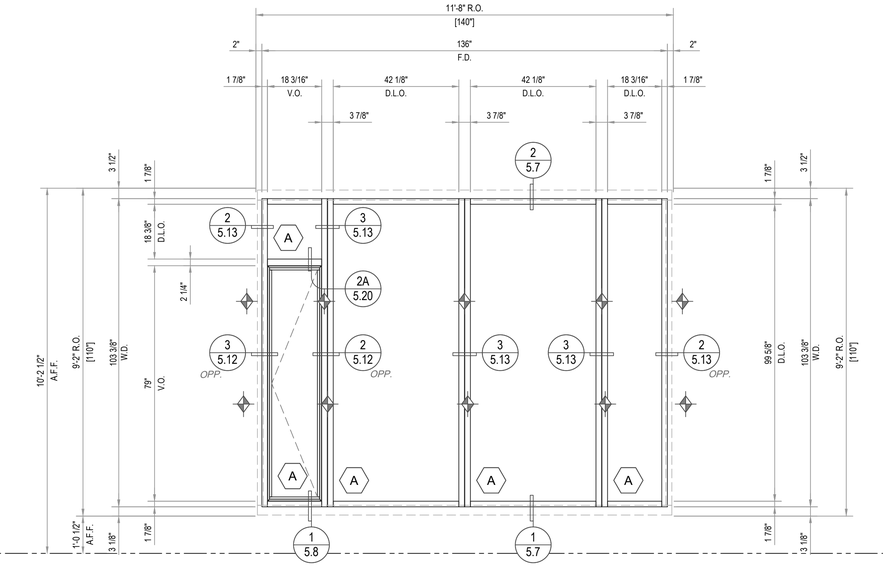



## D FRAME ELEVATION

SCALE: 1/2" = 1'-0"

FRAME (D) ON ARCHITECTURAL DRAWINGS
WAUSAU 4250i-XLT INvent (1 7/8" x 4 7/8")

2 THUS TOTAL
1 THUS REQ'D: 2ND FLOOR - EAST ELEVATION
1 THUS REQ'D: 8TH FLOOR - EAST ELEVATION

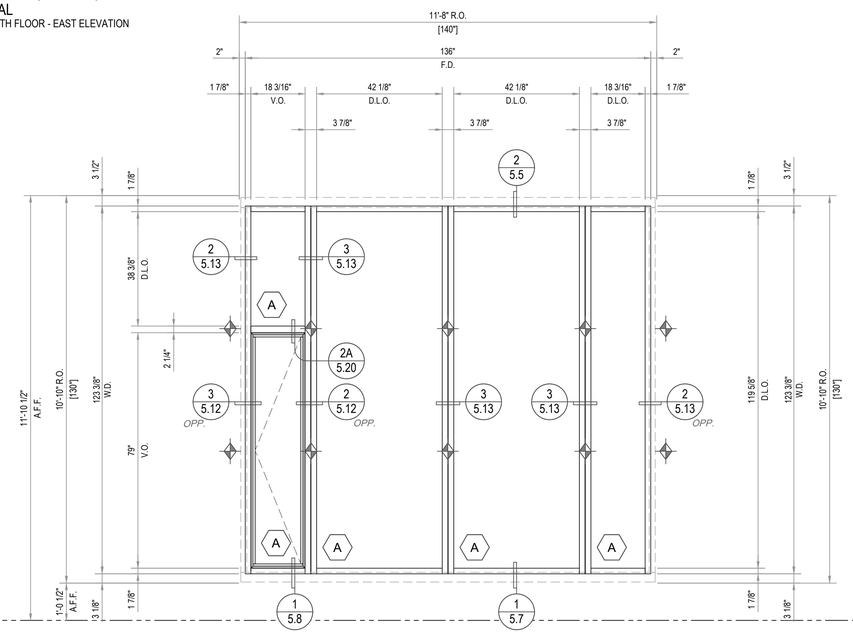


## D1 FRAME ELEVATION

SCALE: 1/2" = 1'-0"

FRAME (D1) ON ARCHITECTURAL DRAWINGS
WAUSAU 4250i-XLT INvent (1 7/8" x 4 7/8")

1 THUS TOTAL
1 THUS REQ'D: 10TH FLOOR - EAST ELEVATION

INFILL KEY

- VISION
- SPANDREL
- BRAKE METAL
- METAL PANEL

## ARCHITECT:

GF55 PARTNERS, LLP
19 WEST 21ST STREET
NEW YORK, NY 10010
(212) 352-3099

## CONTRACTOR:

AVO CONSTRUCTION
65 VESTRY STREET
NEW YORK, NY. 10013
(212) 965-9300

## PROJECT NAME:

500 W25TH STREET CONDOS
500 WEST 25TH STREET
NEW YORK, NY 10001
BLOCK: 696 LOT: 38

## DATE:

These drawings represent Clearwater Drafting's interpretation of information and the application of products provided by the architect. The sole purpose of these drawings is to assist the glazing subcontractor/fabricator in the fabrication and installation of the glazing. Ultimately the sole responsibility of verifying all the dimensions, quantities, design requirements, structural integrity and the architectural intent of the glazing is that of the glazing subcontractor/ fabricator. However, it is equally important that the general contractor coordinate these drawings with all other affected subcontractors, the architect of record and the EOR. Clearwater Drafting, LLC will not be held in any way liable for any errors and or omissions implied or otherwise.

These shop drawings must be approved by the architect and engineer prior to preparing the order placement and fabrication.

© 2015 Clearwater Drafting, LLC
The use of these documents and drawings shall be restricted to the original project for which they were prepared and any publication of these documents and drawings are expressly limited to such project.
Re-use, reproduction or publication by any method, in whole or in part, of these documents and drawings is prohibited. Title of these documents and drawings remain with Clearwater Drafting, LLC. Clearwater Drafting, LLC retains all federal, state and common law copyright protections.
17 U.S.C. section 101 et seq.

PRODUCED BY:

CLEARWATER DRAFTING, LLC
100 Meadowlark Drive
Safety Harbor, Fl. 34695
Office: 727.330.3792
www.clearwaterdrafting.com


| NO. | REVISIONS | BY | DATE |
|---|---|---|---|
| | | | |
| | | | |
| | | | |
| | | | |
| | | | |
| | | | |
| | | | |
| | | | |
| | | | |
| | | | |

| | |
|---|---|
| DRAWN BY: | J.A. |
| CHECKED BY: | J.A. |

REVISED: 12.31.2014

ANTI-ROTATIONAL CLIP AT 3RD POINTS OF ELEVATION. TYP. ALL JAMBS.

ANTI-ROTATIONAL CLIP AT 3RD POINTS w/MAXIMUM SPACING NO LARGER THEN 3.25'. TYP. ALL VERTICALS.

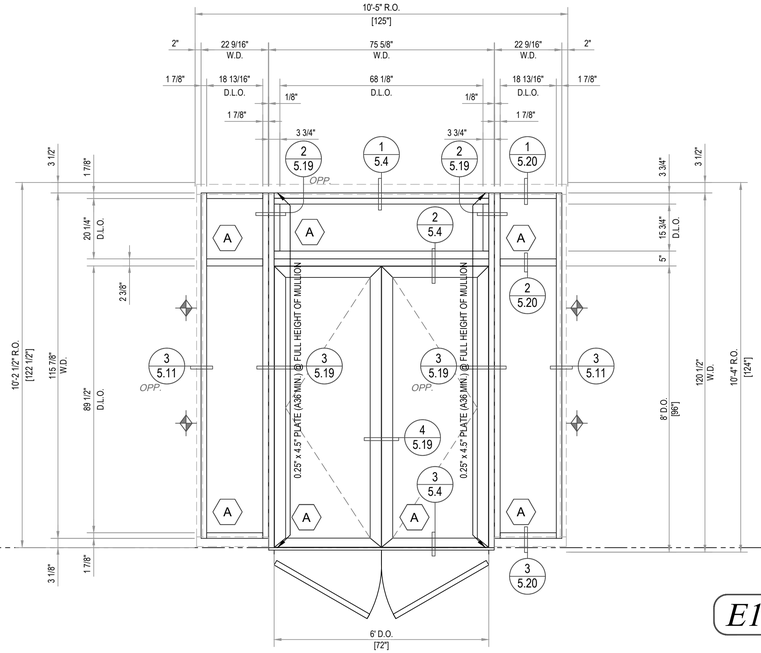



## E FRAME ELEVATION

SCALE: 1/2" = 1'-0"

FRAME (E) ON ARCHITECTURAL DRAWINGS
WAUSAU 4250i-XLT INvent (1 7/8" x 4 7/8")

7 THUS TOTAL

1 THUS REQ'D: 2ND FLOOR - WEST ELEVATION
1 THUS REQ'D: 3RD FLOOR - WEST ELEVATION
1 THUS REQ'D: 4TH FLOOR - WEST ELEVATION
1 THUS REQ'D: 5TH FLOOR - WEST ELEVATION
1 THUS REQ'D: 6TH FLOOR - WEST ELEVATION
1 THUS REQ'D: 7TH FLOOR - WEST ELEVATION
1 THUS REQ'D: 9ND FLOOR - WEST ELEVATION

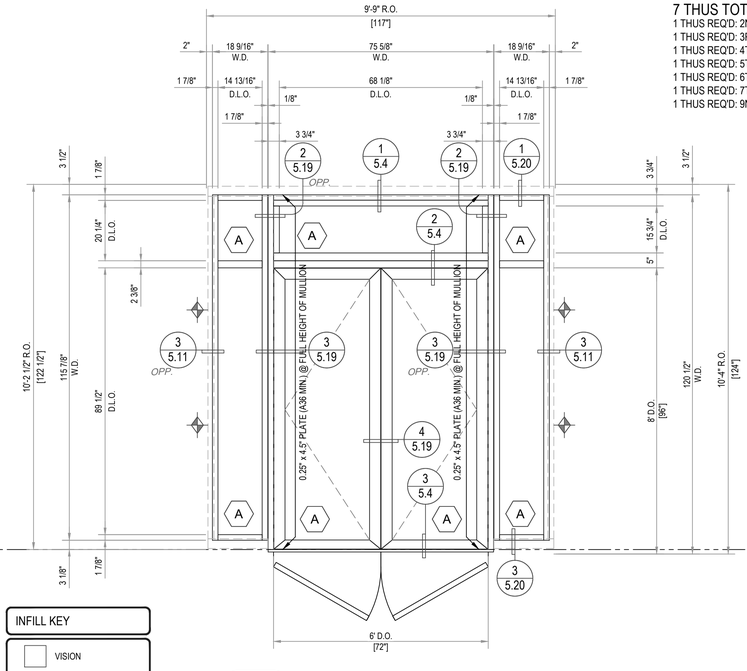


## E2 FRAME ELEVATION

SCALE: 1/2" = 1'-0"


FRAME (E2) ON ARCHITECTURAL DRAWINGS
WAUSAU 4250i-XLT INvent (1 7/8" x 4 7/8")

2 THUS TOTAL

1 THUS REQ'D: 8TH FLOOR - WEST ELEVATION
1 THUS REQ'D: 9TH FLOOR - WEST ELEVATION

INFILL KEY

- VISION
- SPANDREL
- BRAKE METAL
- METAL PANEL

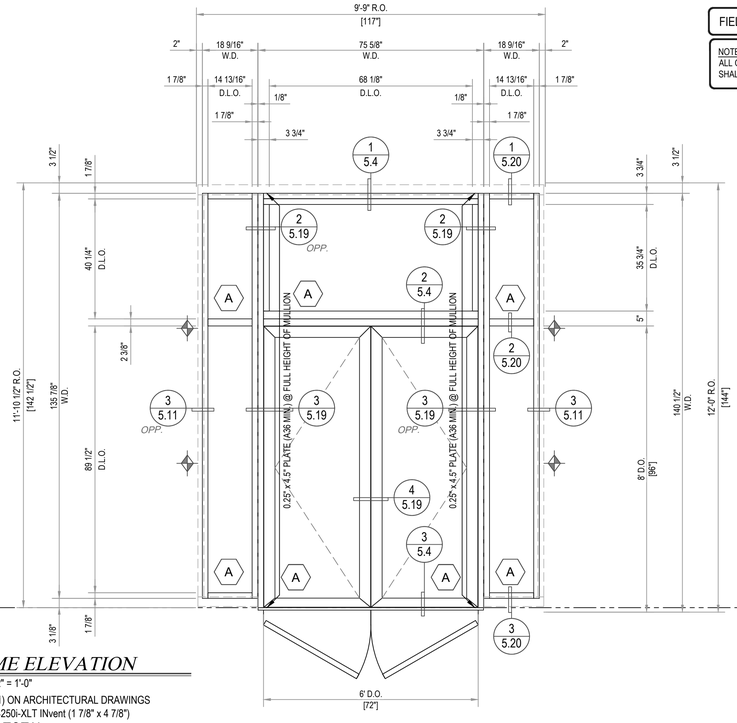



## E1 FRAME ELEVATION

SCALE: 1/2" = 1'-0"

FRAME (E1) ON ARCHITECTURAL DRAWINGS
WAUSAU 4250i-XLT INvent (1 7/8" x 4 7/8")

1 THUS TOTAL

1 THUS REQ'D: 10TH FLOOR - WEST ELEVATION

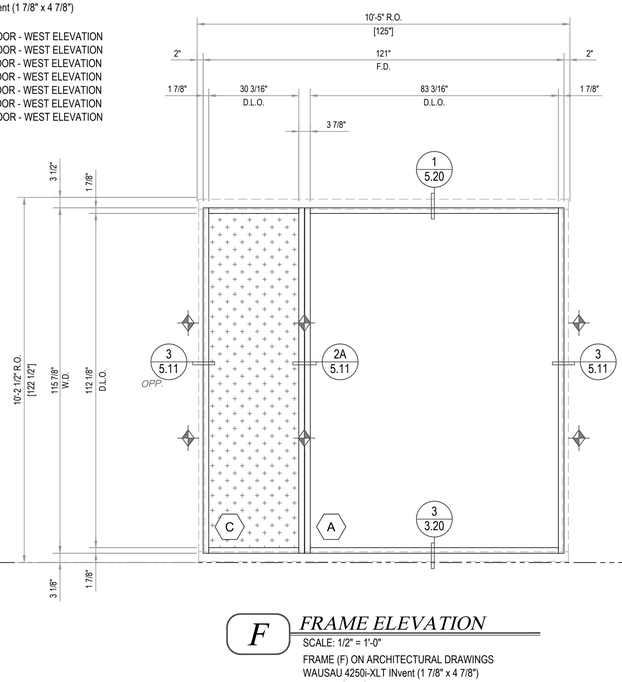



## F FRAME ELEVATION

SCALE: 1/2" = 1'-0"

FRAME (F) ON ARCHITECTURAL DRAWINGS
WAUSAU 4250i-XLT INvent (1 7/8" x 4 7/8")

7 THUS TOTAL

1 THUS REQ'D: 2ND FLOOR - WEST ELEVATION
1 THUS REQ'D: 3RD FLOOR - WEST ELEVATION
1 THUS REQ'D: 4TH FLOOR - WEST ELEVATION
1 THUS REQ'D: 5TH FLOOR - WEST ELEVATION
1 THUS REQ'D: 6TH FLOOR - WEST ELEVATION
1 THUS REQ'D: 7TH FLOOR - WEST ELEVATION
1 THUS REQ'D: 8TH FLOOR - WEST ELEVATION

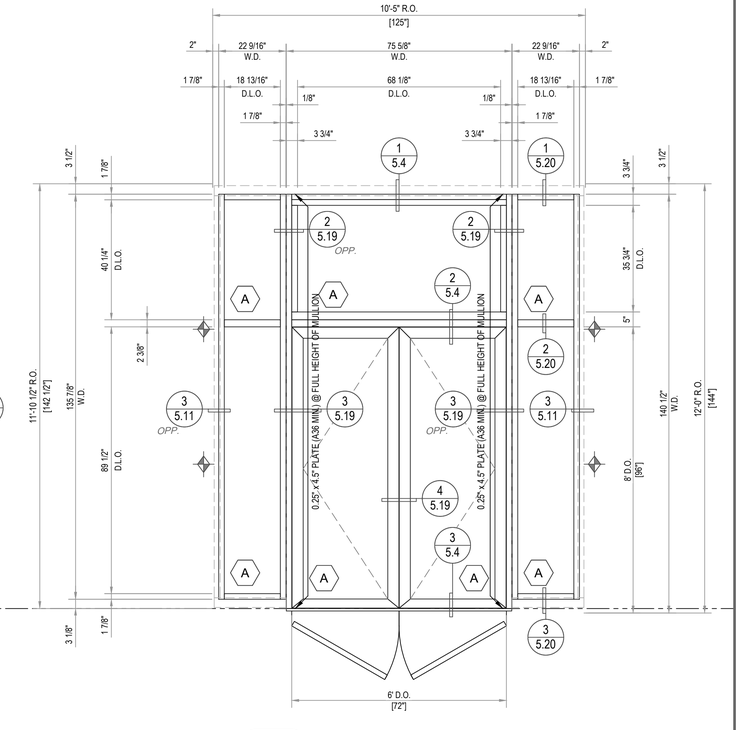


## F1 FRAME ELEVATION

SCALE: 1/2" = 1'-0"

FRAME (F1) ON ARCHITECTURAL DRAWINGS
WAUSAU 4250i-XLT INvent (1 7/8" x 4 7/8")

1 THUS TOTAL

1 THUS REQ'D: 10TH FLOOR - WEST ELEVATION

FIELD VERIFY ALL DIMENSIONS

NOTE:
ALL OPERABLE HARDWARE SHALL BE A MAX OF 44" A.F.F.

## ARCHITECT:

GF55 PARTNERS, LLP
19 WEST 21ST STREET
NEW YORK, NY 10010
(212) 352-3099

## CONTRACTOR:

AVO CONSTRUCTION
65 VESTRY STREET
NEW YORK, NY. 10013
(212) 965-9300

## PROJECT NAME:

500 W25TH STREET CONDOS
500 WEST 25TH STREET
NEW YORK, NY 10001
BLOCK: 696 LOT: 38

## DATE:

These drawings represent Clearwater Drafting's interpretation of information and the application of products provided by the architect. The sole purpose of these drawings is to assist the glazing subcontractor/fabricator in the fabrication and installation of the glazing. Ultimately the sole responsibility of verifying all the dimensions, quantities, design requirements, structural integrity and the architectural intent of the glazing is that of the glazing subcontractor/ fabricator. However, it is equally important that the general contractor coordinate these drawings with all other affected subcontractors, the architect of record and the EOR. Clearwater Drafting, LLC will not be held in any way liable for any errors and or omissions implied or otherwise.

These shop drawings must be approved by the architect and engineer prior to preparing the order placement and fabrication.

© 2015 Clearwater Drafting, LLC
The use of these documents and drawings shall be restricted to the original project for which they were prepared and any publication of these documents and drawings are expressly limited to such project.
Re-use, reproduction or publication by any method, in whole or in part, of these documents and drawings is prohibited. Title of these documents and drawings remain with Clearwater Drafting, LLC. Clearwater Drafting, LLC retains all federal, state and common law copyright protections.
17 U.S.C. section 101 et seq.

PRODUCED BY:

CLEARWATER DRAFTING, LLC
100 Meadowlark Drive
Safety Harbor, Fl. 34695
Office: 727.330.3792
www.clearwaterdrafting.com


| NO. | REVISIONS | BY | DATE |
|---|---|---|---|
| | | | |
| | | | |
| | | | |
| | | | |
| | | | |
| | | | |
| | | | |
| | | | |
| | | | |
| | | | |

| | |
|---|---|
| DRAWN BY: | J.A. |
| CHECKED BY: | J.A. |

REVISED: 10.31.2014

FIELD VERIFY ALL DIMENSIONS

NOTE:
ALL OPERABLE HARDWARE
SHALL BE A MAX OF 44" A.F.F.

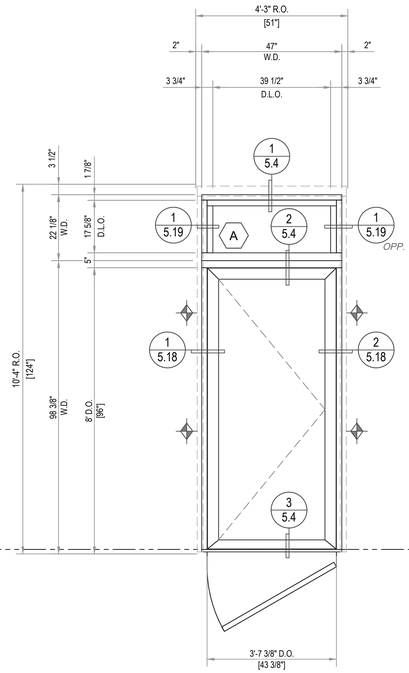



## G FRAME ELEVATION

SCALE: 1/2" = 1'-0"

FRAME (G) ON ARCHITECTURAL DRAWINGS
WAUSAU 4250i-XLT INvent (1 7/8" x 4 7/8")

8 THUS TOTAL

1 THUS REQ'D: 2ND FLOOR - WEST ELEVATION
1 THUS REQ'D: 3RD FLOOR - WEST ELEVATION

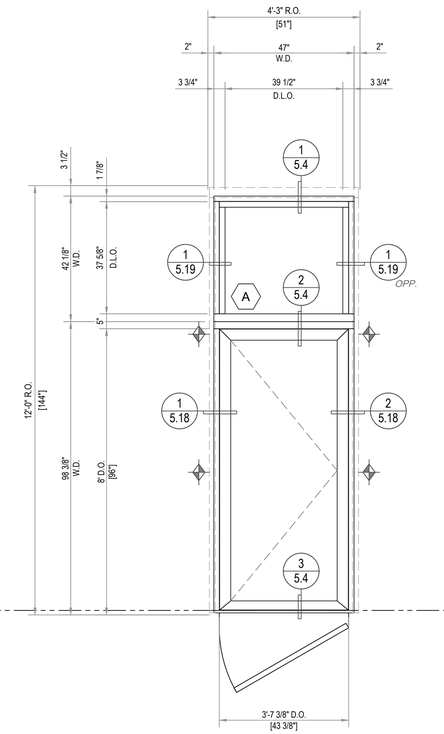


## G1 FRAME ELEVATION


SCALE: 1/2" = 1'-0"

FRAME (G1) ON ARCHITECTURAL DRAWINGS
WAUSAU 4250i-XLT INvent (1 7/8" x 4 7/8")

1 THUS TOTAL

1 THUS REQ'D: 10TH FLOOR - WEST ELEVATION

- ANTI-ROTATIONAL CLIP AT 3RD POINTS OF ELEVATION. TYP. ALL JAMBS.
- ANTI-ROTATIONAL CLIP AT 3RD POINTS w/MAXIMUM SPACING NO LARGER THEN 3.25'. TYP. ALL VERTICALS.

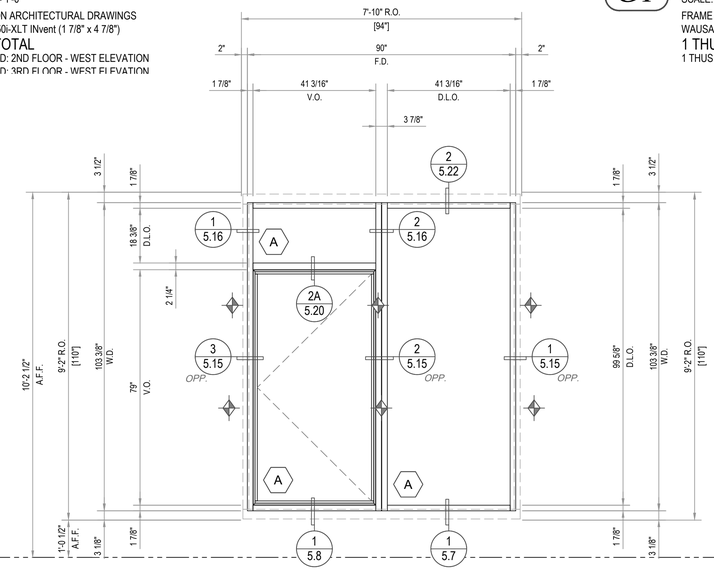



## H FRAME ELEVATION

SCALE: 1/2" = 1'-0"

FRAME (H) ON ARCHITECTURAL DRAWINGS
WAUSAU 4250i-XLT INvent (1 7/8" x 4 7/8")

2 THUS TOTAL

1 THUS REQ'D: 4TH FLOOR - EAST ELEVATION
1 THUS REQ'D: 6TH FLOOR - EAST ELEVATION

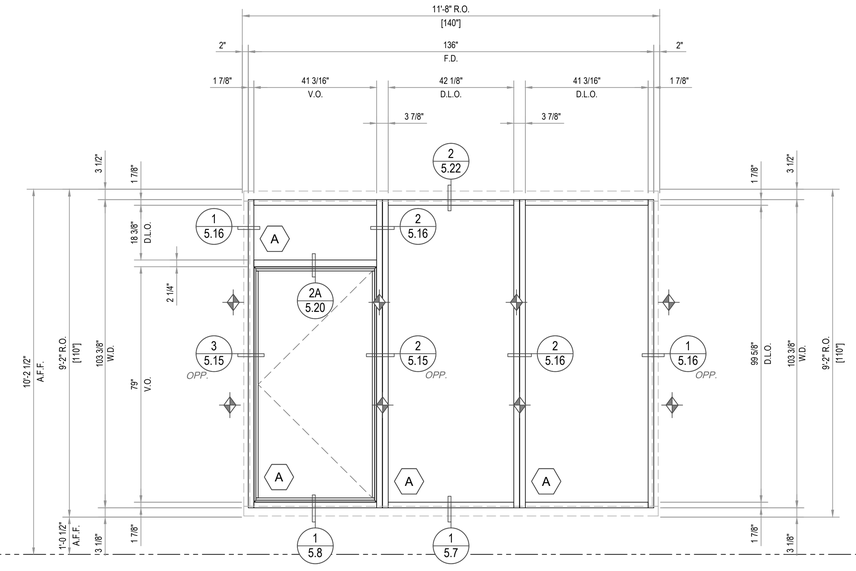


## I FRAME ELEVATION

SCALE: 1/2" = 1'-0"

FRAME (I) ON ARCHITECTURAL DRAWINGS
WAUSAU 4250i-XLT INvent (1 7/8" x 4 7/8")

2 THUS TOTAL

1 THUS REQ'D: 4TH FLOOR - EAST ELEVATION
1 THUS REQ'D: 6TH FLOOR - EAST ELEVATION

INFILL KEY

- VISION
- SPANDREL
- BRAKE METAL
- METAL PANEL

NOTE:
LOCATION OF VERTICAL MULLION
TO BE COORDINATED WITH FINS, TYP.

## ARCHITECT:

GF55 PARTNERS, LLP
19 WEST 21ST STREET
NEW YORK, NY 10010
(212) 352-3099

## CONTRACTOR:

AVO CONSTRUCTION
65 VESTRY STREET
NEW YORK, NY. 10013
(212) 965-9300

## PROJECT NAME:

500 W25TH STREET CONDOS
500 WEST 25TH STREET
NEW YORK, NY 10001
BLOCK: 696 LOT: 38

## DATE:

These drawings represent Clearwater Drafting's interpretation of information and the application of products provided by the architect. The sole purpose of these drawings is to assist the glazing subcontractor/fabricator in the fabrication and installation of the glazing. Ultimately the sole responsibility of verifying all the dimensions, quantities, design requirements, structural integrity and the architectural intent of the glazing is that of the glazing subcontractor/ fabricator. However, it is equally important that the general contractor coordinate these drawings with all other affected subcontractors, the architect of record and the EOR. Clearwater Drafting, LLC will not be held in any way liable for any errors and or omissions implied or otherwise.

These shop drawings must be approved by the architect and engineer prior to preparing the order placement and fabrication.

© 2015 Clearwater Drafting, LLC
The use of these documents and drawings shall be restricted to the original project for which they were prepared and any publication of these documents and drawings are expressly limited to such project.
Re-use , reproduction or publication by any method, in whole or in part, of these documents and drawings is prohibited. Title of these documents and drawings remain with Clearwater Drafting, LLC. Clearwater Drafting, LLC retains all federal, state and common law copyright protections.
17 U.S.C. section 101 et seq.


PRODUCED BY:

CLEARWATER DRAFTING, LLC
100 Meadowlark Drive
Safety Harbor, Fl. 34695
Office: 727.330.3792
www.clearwaterdrafting.com

| NO. | REVISIONS | BY | DATE |
|---|---|---|---|
| | | | |
| | | | |
| | | | |
| | | | |
| | | | |
| | | | |
| | | | |
| | | | |
| | | | |
| | | | |

| | |
|---|---|
| DRAWN BY: | J.A. |
| CHECKED BY: | J.A. |


REVISED: 10.31.2014

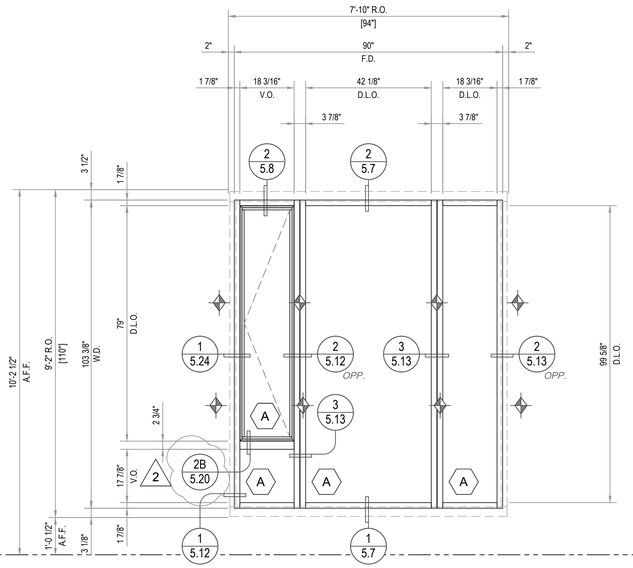


## C.1 FRAME ELEVATION

SCALE: 1/2" = 1'-0"

FRAME (C) ON ARCHITECTURAL DRAWINGS
WAUSAU 4250i-XLT INvent (1 7/8" x 4 7/8")
2 THUS TOTAL
1 THUS REQ'D: 2ND FLOOR - EAST ELEVATION
1 THUS REQ'D: 8TH FLOOR - EAST ELEVATION

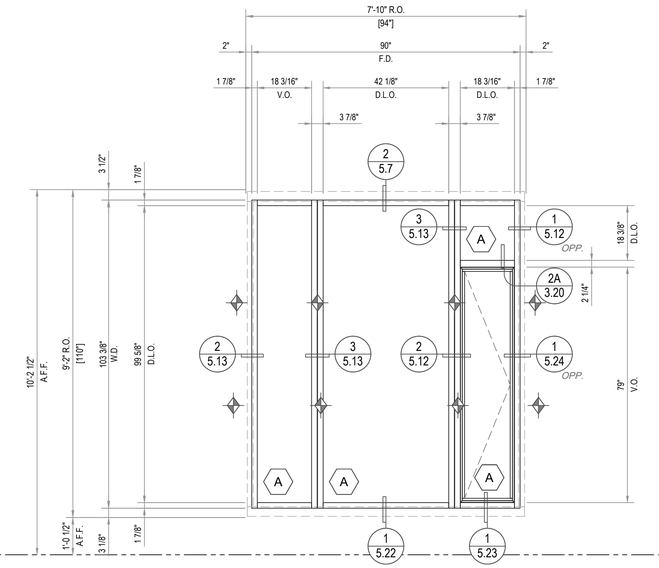


## C.2 FRAME ELEVATION

SCALE: 1/2" = 1'-0"

FRAME (C) ON ARCHITECTURAL DRAWINGS
WAUSAU 4250i-XLT INvent (1 7/8" x 4 7/8")
2 THUS TOTAL
2 THUS REQ'D: 9TH FLOOR - EAST ELEVATION

NOT USED

## C.3 FRAME ELEVATION


SCALE: 1/2" = 1'-0"

FRAME (C) ON ARCHITECTURAL DRAWINGS
WAUSAU 4250i-XLT INvent (1 7/8" x 4 7/8")

- ANTI-ROTATIONAL CLIP AT 3RD POINTS OF ELEVATION. TYP. ALL JAMBS.
- ANTI-ROTATIONAL CLIP AT 3RD POINTS w/MAXIMUM SPACING NO LARGER THEN 3.25'. TYP. ALL VERTICALS.

NOTE:
LOCATION OF VERTICAL MULLION TO BE COORDINATED WITH FINS, TYP.

NOT USED

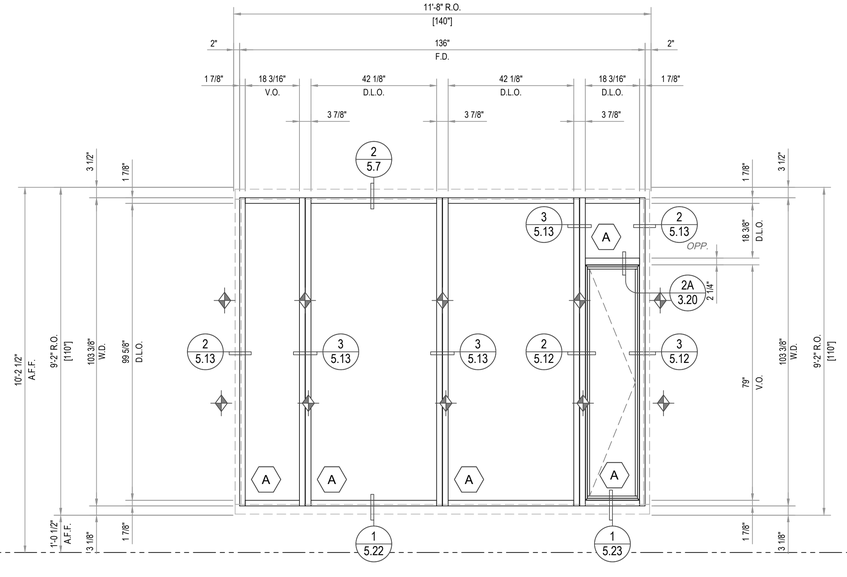


## D.1 FRAME ELEVATION

SCALE: 1/2" = 1'-0"

FRAME (D) ON ARCHITECTURAL DRAWINGS
WAUSAU 4250i-XLT INvent (1 7/8" x 4 7/8")
1 THUS TOTAL
1 THUS REQ'D: 9TH FLOOR - EAST ELEVATION

INFILL KEY

- VISION
- SPANDREL
- BRAKE METAL
- METAL PANEL

FIELD VERIFY ALL DIMENSIONS

NOTE:
ALL OPERABLE HARDWARE SHALL BE A MAX OF 44" A.F.F.

## C1.1 FRAME ELEVATION

SCALE: 1/2" = 1'-0"

FRAME (C1) ON ARCHITECTURAL DRAWINGS
WAUSAU 4250i-XLT INvent (1 7/8" x 4 7/8")

## ARCHITECT:

GF55 PARTNERS, LLP
19 WEST 21ST STREET
NEW YORK, NY 10010
(212) 352-3099

## CONTRACTOR:

AVO CONSTRUCTION
65 VESTRY STREET
NEW YORK, NY. 10013
(212) 965-9300

## PROJECT NAME:

500 W25TH STREET CONDOS
500 WEST 25TH STREET
NEW YORK, NY 10001
BLOCK: 696 LOT: 38

## DATE:

These drawings represent Clearwater Drafting's interpretation of information and the application of products provided by the architect. The sole purpose of these drawings is to assist the glazing subcontractor/fabricator in the fabrication and installation of the glazing. Ultimately the sole responsibility of verifying all the dimensions, quantities, design requirements, structural integrity and the architectural intent of the glazing is that of the glazing subcontractor/ fabricator. However, it is equally important that the general contractor coordinate these drawings with all other affected subcontractors, the architect of record and the EOR. Clearwater Drafting, LLC will not be held in any way liable for any errors and or omissions implied or otherwise.

These shop drawings must be approved by the architect and engineer prior to preparing the order placement and fabrication.

© 2015 Clearwater Drafting, LLC
The use of these documents and drawings shall be restricted to the original project for which they were prepared and any publication of these documents and drawings are expressly limited to such project.
Re-use, reproduction or publication by any method, in whole or in part, of these documents and drawings is prohibited. Title of these documents and drawings remain with Clearwater Drafting, LLC. Clearwater Drafting, LLC retains all federal, state and common law copyright protections.
17 U.S.C. section 101 et seq.

PRODUCED BY:


CLEARWATER DRAFTING, LLC
100 Meadowlark Drive
Safety Harbor, Fl. 34695
Office: 727.330.3792
www.clearwaterdrafting.com

| NO. | REVISIONS | BY | DATE |
|---|---|---|---|
| | | | |
| | | | |
| | | | |
| | | | |
| | | | |
| | | | |
| | | | |
| | | | |
| | | | |
| | | | |
| DRAWN BY: | J.A. | | |
| CHECKED BY: | J.A. | | |

REVISED: 10.31.2014

FIELD VERIFY ALL DIMENSIONS

NOTE:
ALL OPERABLE HARDWARE
SHALL BE A MAX OF 44" A.F.F.

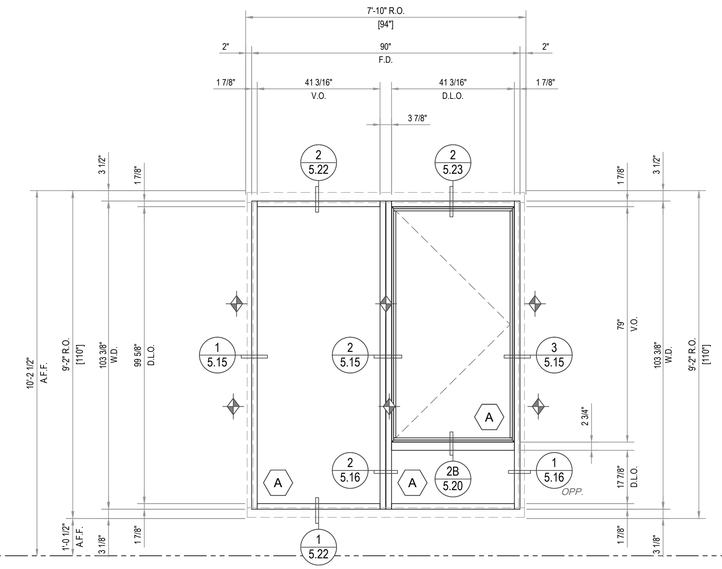


ANTI-ROTATIONAL CLIP AT 3RD POINTS OF ELEVATION. TYP. ALL JAMBS.


ANTI-ROTATIONAL CLIP AT 3RD POINTS w/MAXIMUM SPACING NO LARGER THEN 3.25'. TYP. ALL VERTICALS.

## H.1 FRAME ELEVATION

SCALE: 1/2" = 1'-0"

FRAME (H) ON ARCHITECTURAL DRAWINGS
WAUSAU 4250i-XLT INvent (1 7/8" x 4 7/8")

3 THUS TOTAL
1 THUS REQ'D: 3RD FLOOR - EAST ELEVATION
1 THUS REQ'D: 5TH FLOOR - EAST ELEVATION
1 THUS REQ'D: 7TH FLOOR - EAST ELEVATION

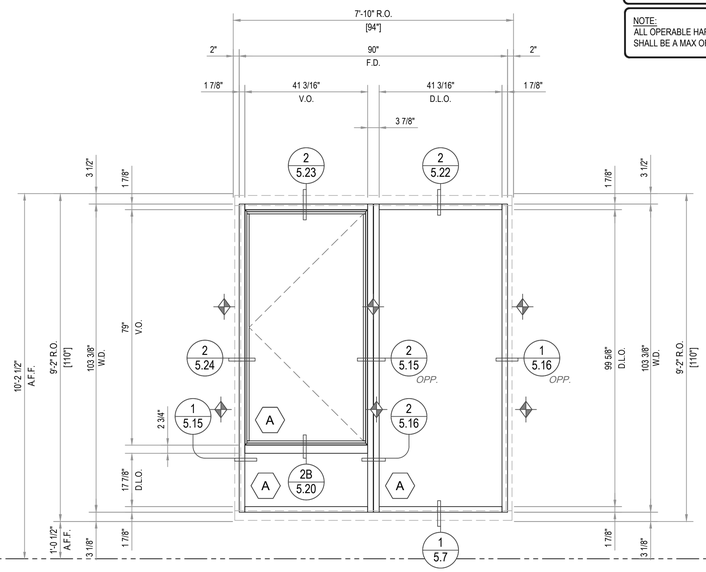



## H.2 FRAME ELEVATION


SCALE: 1/2" = 1'-0"

FRAME (H) ON ARCHITECTURAL DRAWINGS
WAUSAU 4250i-XLT INvent (1 7/8" x 4 7/8")

2 THUS TOTAL
1 THUS REQ'D: 4TH FLOOR - EAST ELEVATION
1 THUS REQ'D: 6TH FLOOR - EAST ELEVATION

NOTE:
LOCATION OF VERTICAL MULLION
TO BE COORDINATED WITH FINS, TYP.

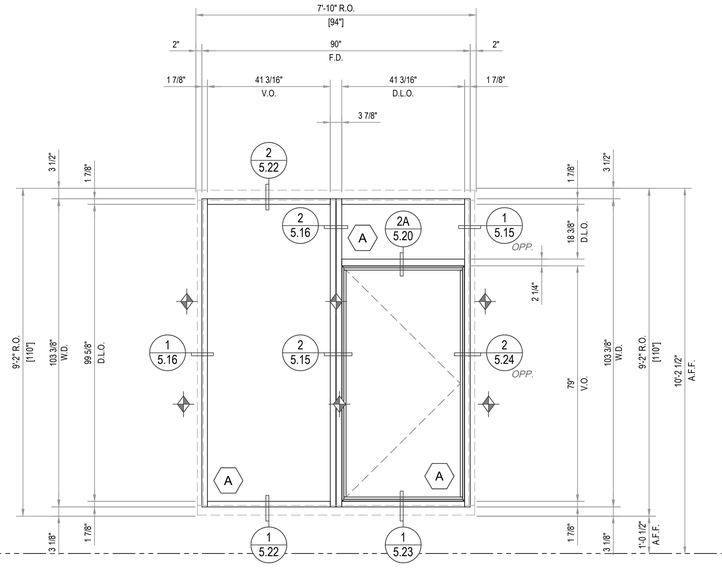

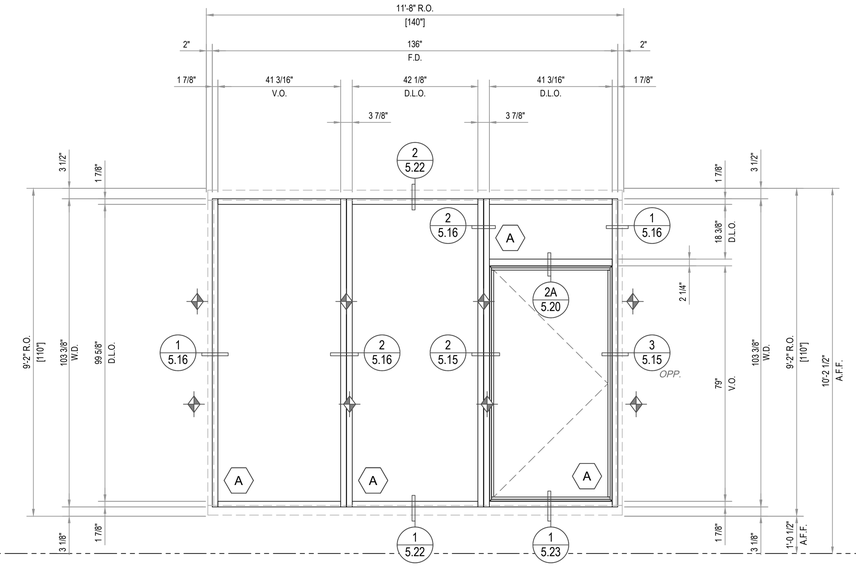
INFILL KEY

- VISION
- SPANDREL
- BRAKE METAL
- METAL PANEL

## H.3 FRAME ELEVATION

SCALE: 1/2" = 1'-0"

FRAME (H) ON ARCHITECTURAL DRAWINGS
WAUSAU 4250i-XLT INvent (1 7/8" x 4 7/8")

3 THUS TOTAL
1 THUS REQ'D: 3RD FLOOR - EAST ELEVATION
1 THUS REQ'D: 5TH FLOOR - EAST ELEVATION
1 THUS REQ'D: 7TH FLOOR - EAST ELEVATION

## I.1 FRAME ELEVATION

SCALE: 1/2" = 1'-0"

FRAME (I) ON ARCHITECTURAL DRAWINGS
WAUSAU 4250i-XLT INvent (1 7/8" x 4 7/8")

3 THUS TOTAL
1 THUS REQ'D: 3RD FLOOR - EAST ELEVATION
1 THUS REQ'D: 5TH FLOOR - EAST ELEVATION
1 THUS REQ'D: 7TH FLOOR - EAST ELEVATION

## ARCHITECT:

GF55 PARTNERS, LLP
19 WEST 21ST STREET
NEW YORK, NY 10010
(212) 352-3099

## CONTRACTOR:

AVO CONSTRUCTION
65 VESTRY STREET
NEW YORK, NY. 10013
(212) 965-9300

## PROJECT NAME:

500 W25TH STREET CONDOS
500 WEST 25TH STREET
NEW YORK, NY 10001
BLOCK: 696 LOT: 38

## DATE:

These drawings represent Clearwater Drafting's interpretation of information and the application of products provided by the architect. The sole purpose of these drawings is to assist the glazing subcontractor/fabricator in the fabrication and installation of the glazing. Ultimately the sole responsibility of verifying all the dimensions, quantities, design requirements, structural integrity and the architectural intent of the glazing is that of the glazing subcontractor/ fabricator. However, if is equally important that the general contractor coordinate these drawings with all other affected subcontractors, the architect of record and the EOR. Clearwater Drafting, LLC will not be held in any way liable for any errors and or omissions implied or otherwise.

These shop drawings must be approved by the architect and engineer prior to preparing the order placement and fabrication.

© 2015 Clearwater Drafting, LLC
The use of these documents and drawings shall be restricted to the original project for which they were prepared and any publication of these documents and drawings are expressly limited to such project.
In one, reproduction or publication by any method, in whole or in part, of these documents and drawings is prohibited. Title of these documents and drawings remain with Clearwater Drafting, LLC. Clearwater Drafting, LLC retains all federal, state and common law copyright protections.
17 U.S.C. section 101 et seq.


**PRODUCED BY:**

CLEARWATER DRAFTING, LLC
100 Meadowlark Drive
Safety Harbor, Fl. 34695
Office: 727.330.3792
www.clearwaterdrafting.com

| NO. | REVISIONS | BY | DATE |
|---|---|---|---|
| | | | |
| | | | |
| | | | |
| | | | |
| | | | |
| | | | |
| | | | |
| | | | |
| | | | |
| | | | |

| | |
|---|---|
| DRAWN BY: | J.A. |
| CHECKED BY: | J.A. |

REVISIONS 12.31.2014

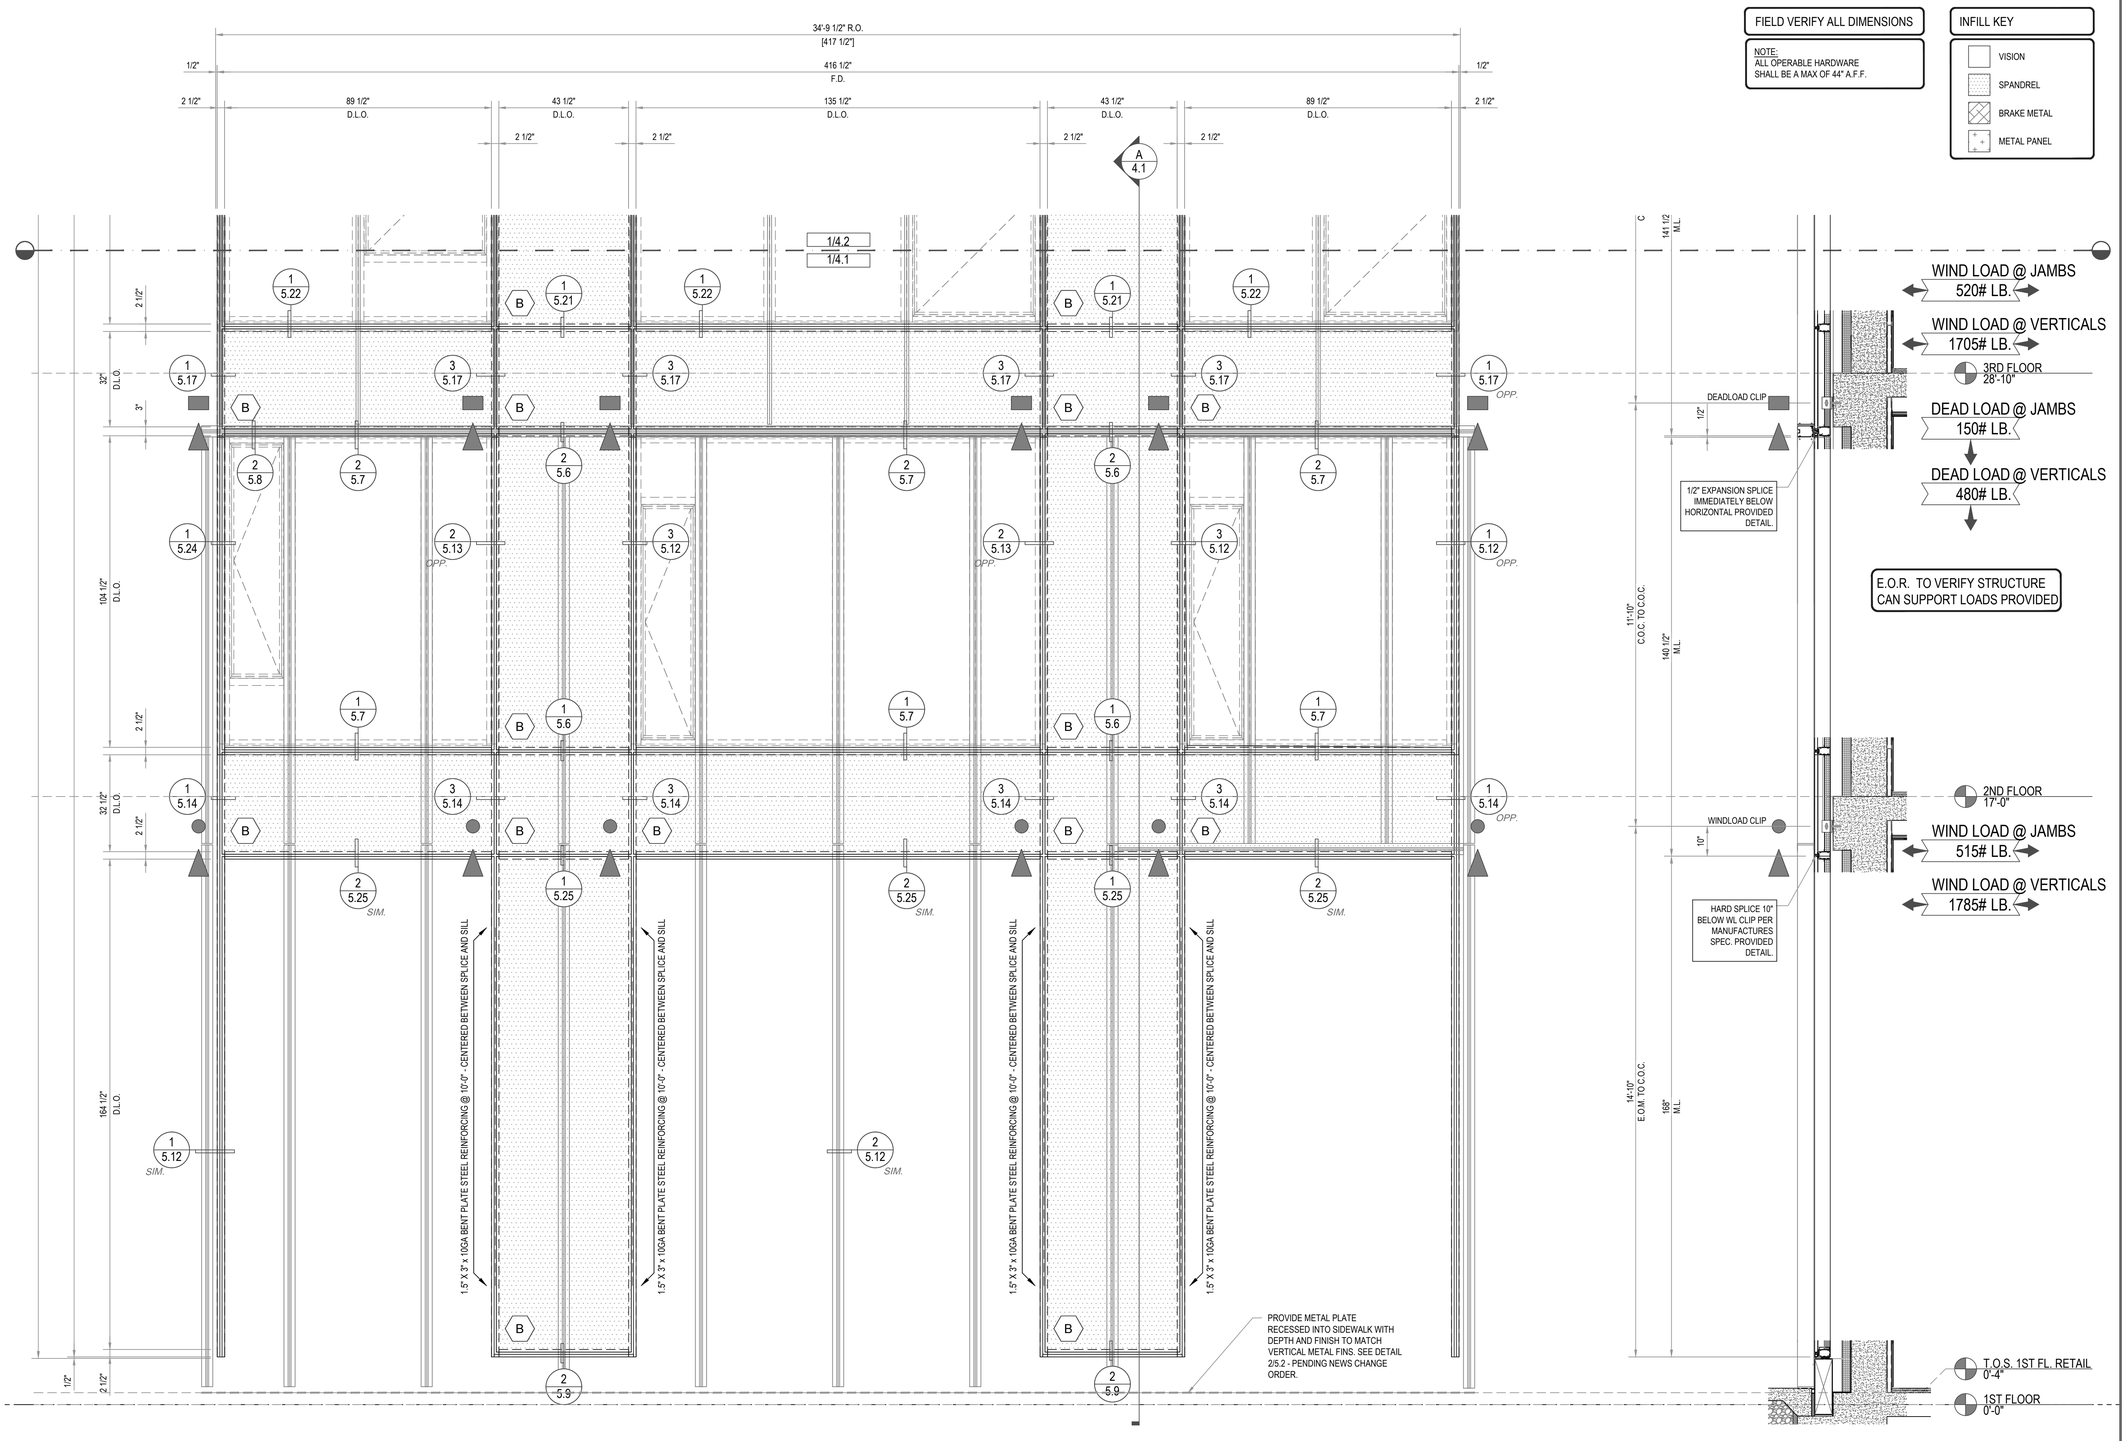





FIELD VERIFY ALL DIMENSIONS

NOTE:
ALL OPERABLE HARDWARE SHALL BE A MAX OF 44" A.F.F.

INFILL KEY

- VISION
- SPANDREL
- BRAKE METAL
- METAL PANEL

## 01 FRAME ELEVATION

SCALE: 1/2" = 1'-0"

WAUSAU SUPERWALL SSG FOUR-SIDE (2 1/2"x5 1/4")
1 THUS TOTAL
1 THUS REQ'D: 1ST-10TH FLOOR - EAST ELEVATION

A
ARCH. -
REF. -

## ARCHITECT:

GF55 PARTNERS, LLP
19 WEST 21ST STREET
NEW YORK, NY 10010
(212) 352-3099

## CONTRACTOR:

AVO CONSTRUCTION
65 VESTRY STREET
NEW YORK, NY. 10013
(212) 965-9300

## PROJECT NAME:

500 W25TH STREET CONDOS
500 WEST 25TH STREET
NEW YORK, NY 10001
BLOCK: 696 LOT: 38

## DATE:

These drawings represent Clearwater Drafting's interpretation of information and the application of products provided by the architect. The sole purpose of these drawings is to assist the glazing subcontractor/fabricator in the fabrication and installation of the glazing. Ultimately the sole responsibility of verifying all the dimensions, quantities, design requirements, structural integrity and the architectural intent of the glazing is that of the glazing subcontractor/ fabricator. However, it is equally important that the general contractor coordinate these drawings with all other affected subcontractors, the architect of record and the EOR. Clearwater Drafting, LLC will not be held in any way liable for any errors and or omissions implied or otherwise.

These shop drawings must be approved by the architect and engineer prior to preparing the order placement and fabrication.

© 2015 Clearwater Drafting, LLC
The use of these documents and drawings shall be restricted to the original project for which they were prepared and any publication of these documents and drawings are expressly limited to such project.
No one - reproduction or publication by any method, in whole or in part, of these documents and drawings is prohibited. Title of these documents and drawings remain with Clearwater Drafting, LLC. Clearwater Drafting, LLC retains all federal, state and common law copyright protections.
17 U.S.C. section 101 et seq.


PRODUCED BY:

CLEARWATER DRAFTING, LLC
100 Meadowlark Drive
Safety Harbor, Fl. 34695
Office: 727.330.3792
www.clearwaterdrafting.com

| NO. | REVISIONS | BY | DATE |
|---|---|---|---|
| | | | |
| | | | |
| | | | |
| | | | |
| | | | |
| | | | |
| | | | |
| | | | |
| | | | |
| | | | |

| | |
|---|---|
| DRAWN BY: | J.A. |
| CHECKED BY: | J.A. |

REVISED: 12.31.2014

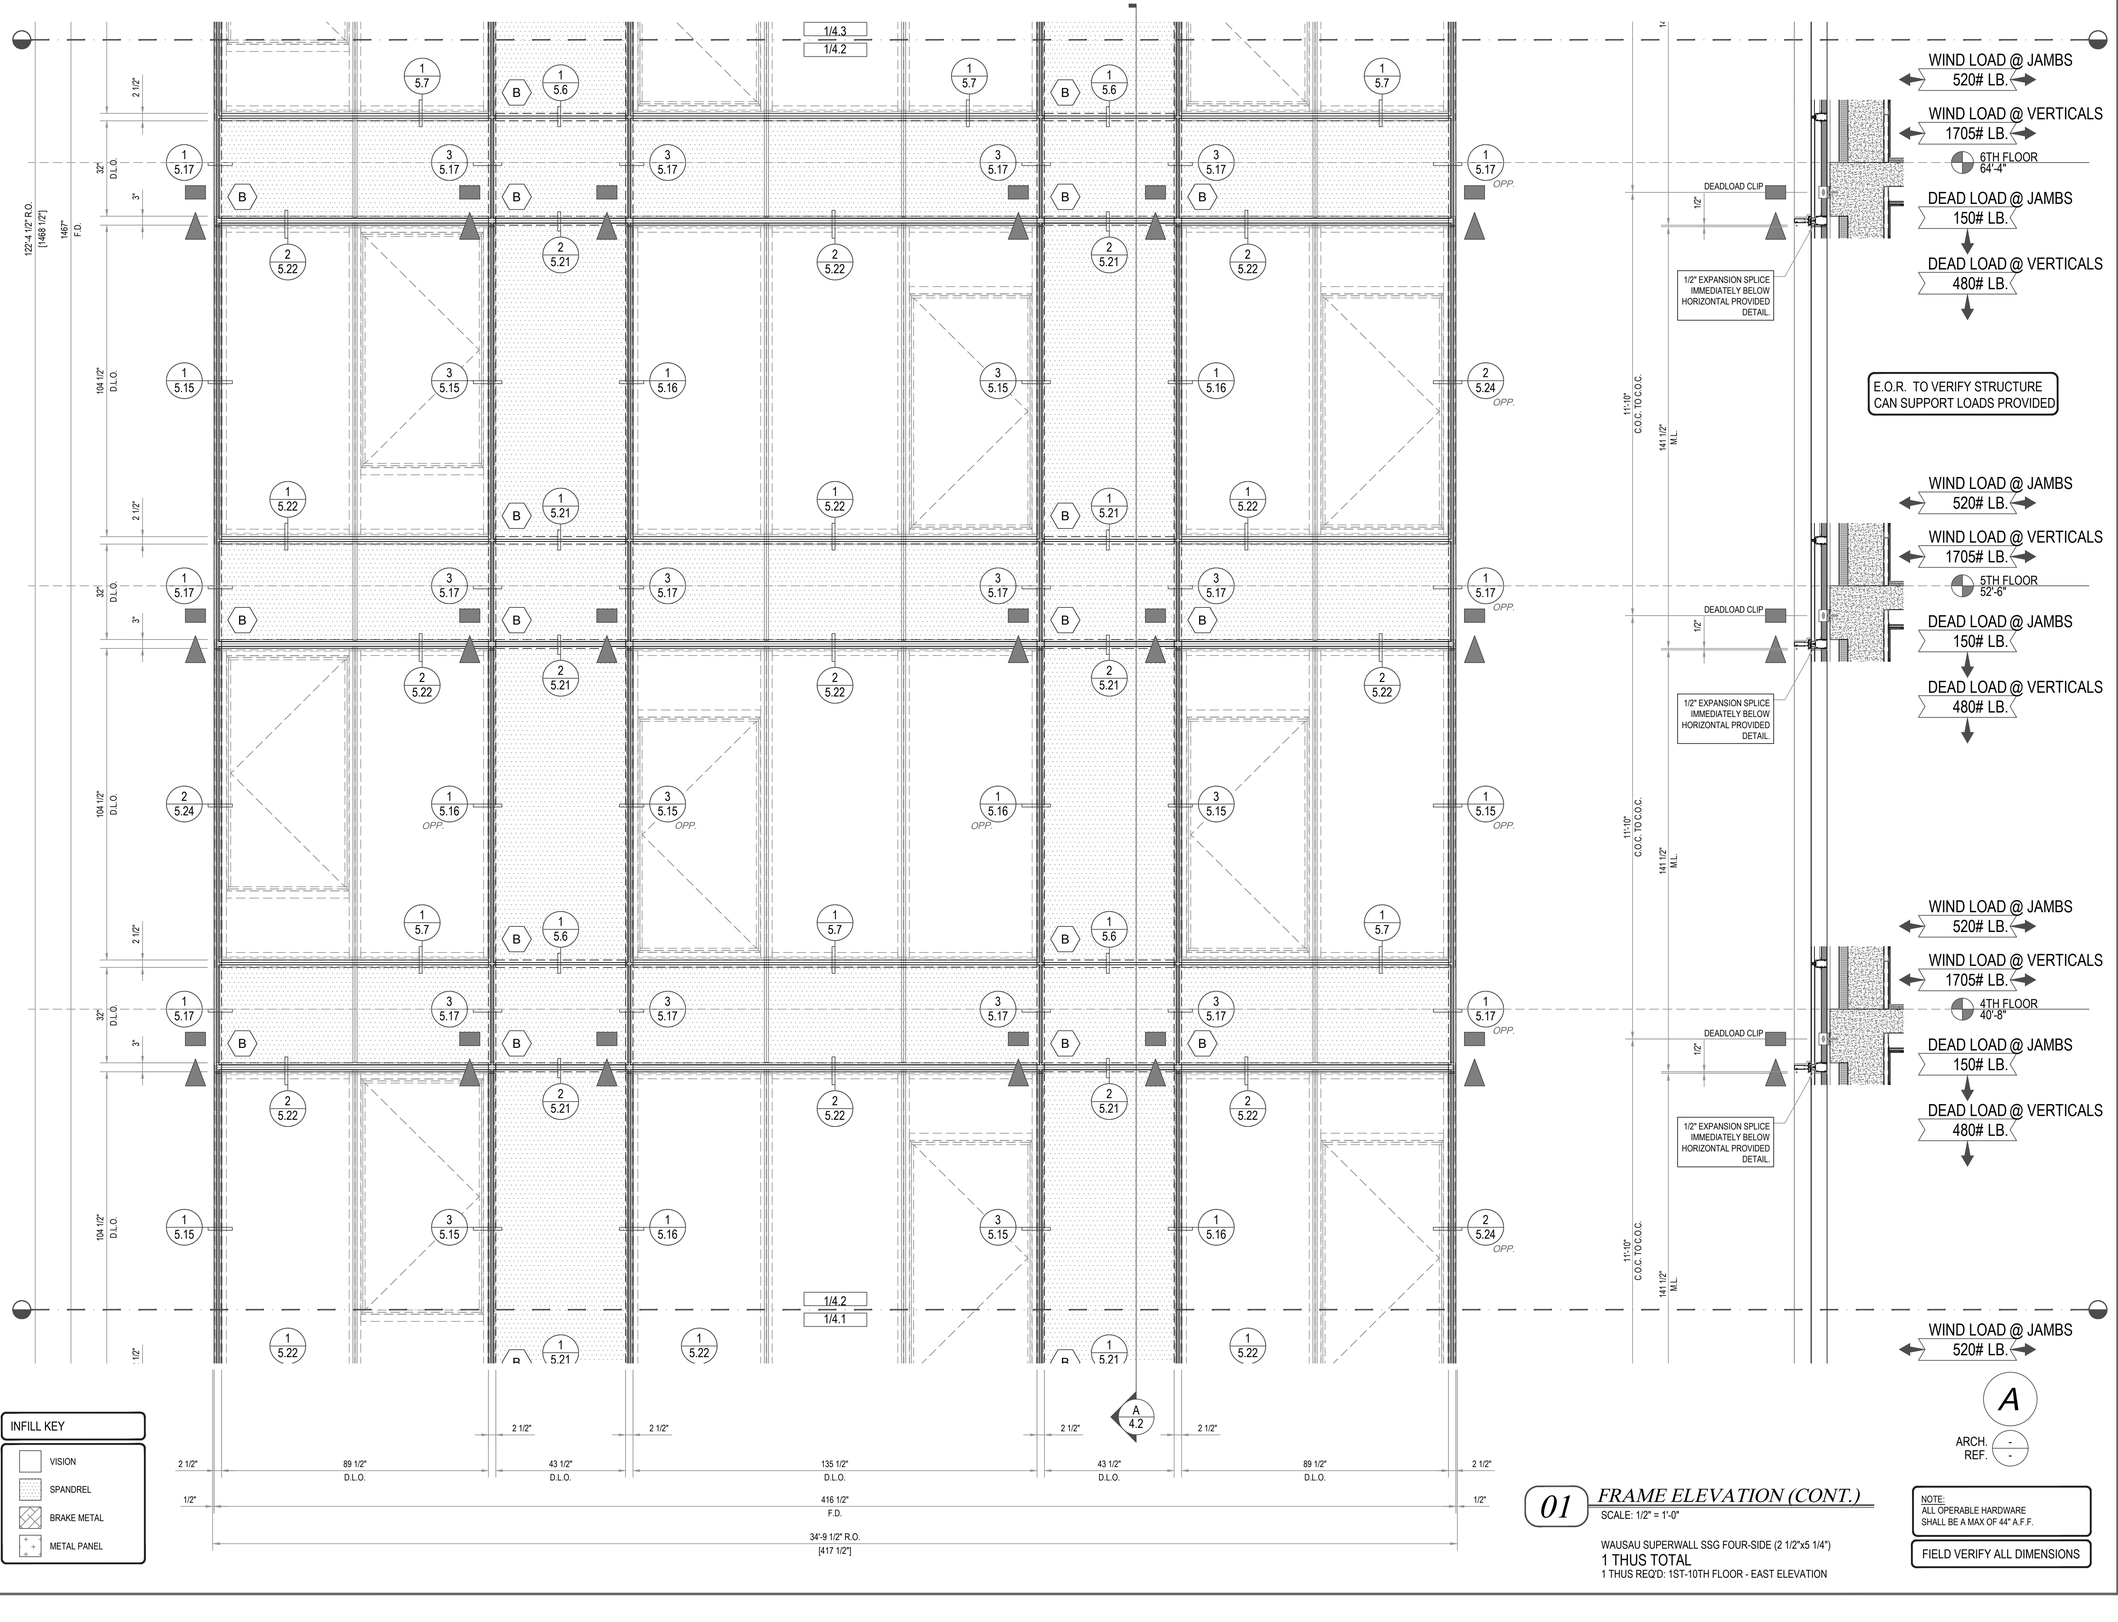





## 01 FRAME ELEVATION (CONT.)

SCALE: 1/2" = 1'-0"

WAUSAU SUPERWALL SSG FOUR-SIDE (2 1/2"x5 1/4")
1 THUS TOTAL
1 THUS REQ'D: 1ST-10TH FLOOR - EAST ELEVATION

NOTE:
ALL OPERABLE HARDWARE SHALL BE A MAX OF 44" A.F.F.

FIELD VERIFY ALL DIMENSIONS

## ARCHITECT:

GF55 PARTNERS, LLP
19 WEST 21ST STREET
NEW YORK, NY 10010
(212) 352-3099

## CONTRACTOR:

AVO CONSTRUCTION
65 VESTRY STREET
NEW YORK, NY. 10013
(212) 965-9300

## PROJECT NAME:

500 W25TH STREET CONDOS
500 WEST 25TH STREET
NEW YORK, NY 10001
BLOCK: 696 LOT: 38

## DATE:

These drawings represent Clearwater Drafting's interpretation of information and the application of products provided by the architect. The sole purpose of these drawings is to assist the glazing subcontractor/fabricator in the fabrication and installation of the glazing. Ultimately the sole responsibility of verifying all the dimensions, quantities, design requirements, structural integrity and the architectural intent of the glazing is that of the glazing subcontractor/ fabricator. However, it is equally important that the general contractor coordinate these drawings with all other affected subcontractors, the architect of record and the EOR. Clearwater Drafting, LLC will not be held in any way liable for any errors and or omissions implied or otherwise.

These shop drawings must be approved by the architect and engineer prior to preparing the order placement and fabrication.

© 2015 Clearwater Drafting, LLC
The use of these documents and drawings shall be restricted to the original project for which they were prepared and any publication of these documents and drawings are expressly limited to such project.
No use, reproduction or publication by any method, in whole or in part, of these documents and drawings is prohibited. Title of these documents and drawings remain with Clearwater Drafting, LLC. Clearwater Drafting, LLC retains all federal, state and common law copyright protections.
17 U.S.C. section 101 et seq.


PRODUCED BY:

**CLEARWATER DRAFTING, LLC**
100 Meadowlark Drive
Safety Harbor, Fl. 34695
Office: 727.330.3792
www.clearwaterdrafting.com

| NO. | REVISIONS | BY | DATE |
|---|---|---|---|
| | | | |
| | | | |
| | | | |
| | | | |
| | | | |
| | | | |
| | | | |
| | | | |
| | | | |
| | | | |

| | |
|---|---|
| DRAWN BY: | J.A. |
| CHECKED BY: | J.A. |

REVISED 12.31.2014

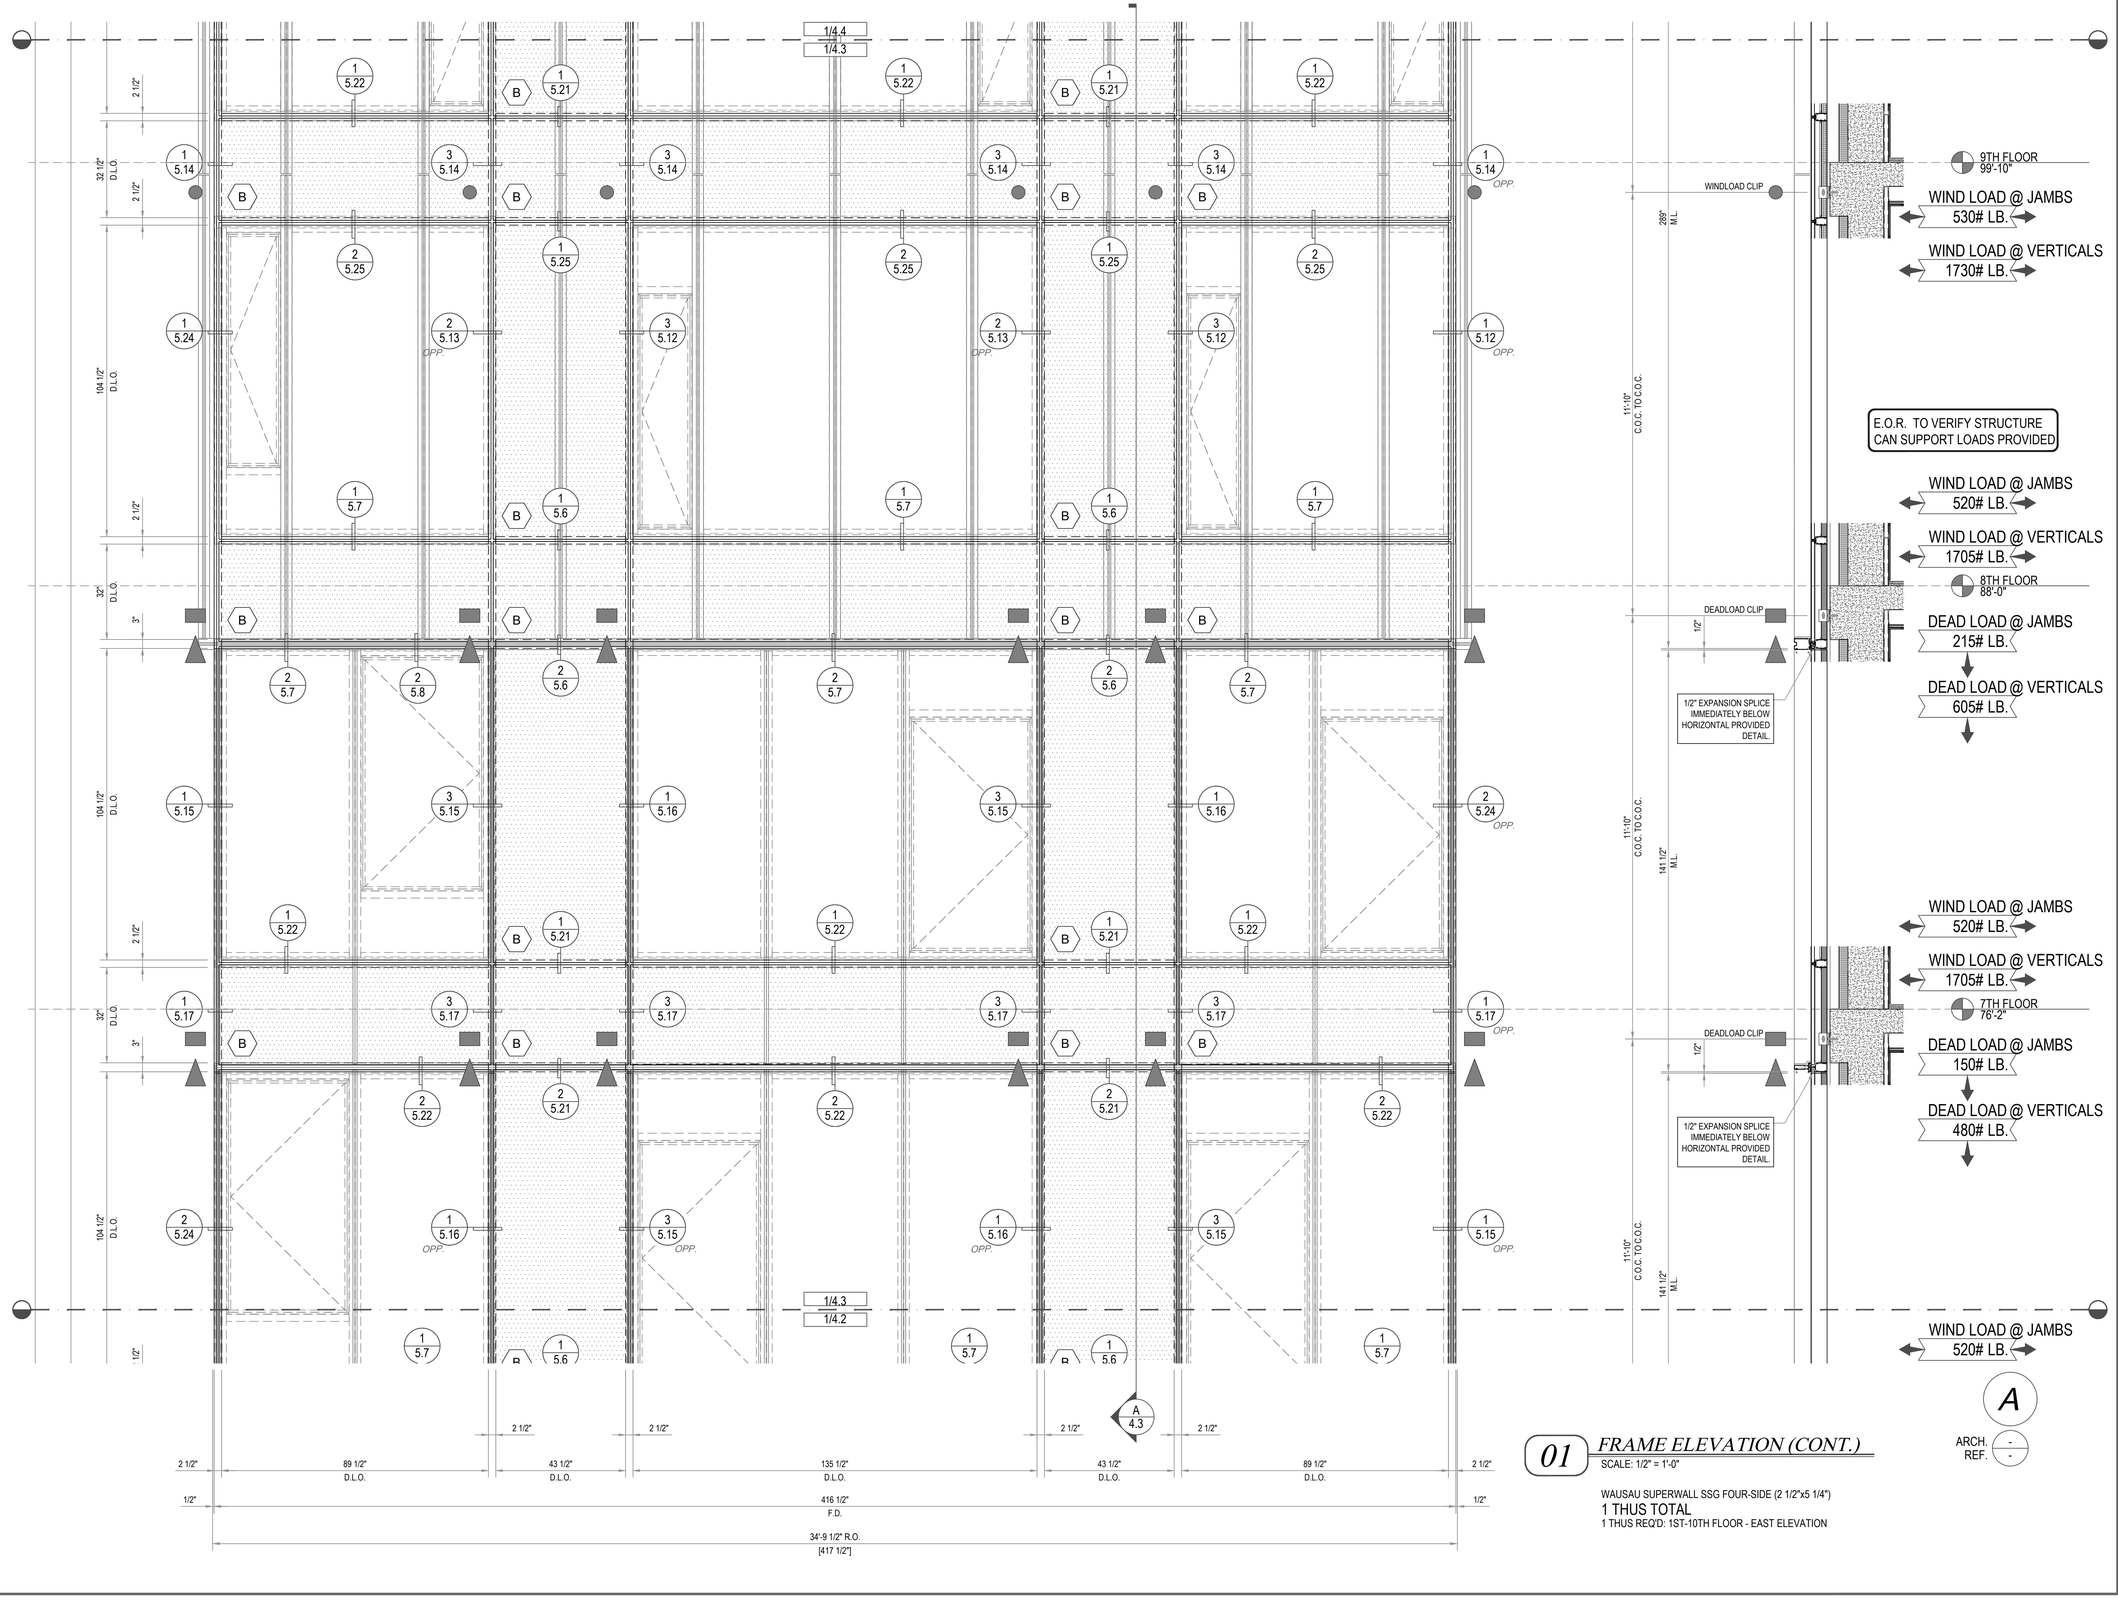


## 01 FRAME ELEVATION (CONT.)

SCALE: 1/2" = 1'-0"

WAUSAU SUPERWALL SSG FOUR-SIDE (2 1/2"x5 1/4")
1 THUS TOTAL
1 THUS REQ'D: 1ST-10TH FLOOR - EAST ELEVATION

## ARCHITECT:

GF55 PARTNERS, LLP
19 WEST 21ST STREET
NEW YORK, NY 10010
(212) 352-3099

## CONTRACTOR:

AVO CONSTRUCTION
65 VESTRY STREET
NEW YORK, NY. 10013
(212) 965-9300

## PROJECT NAME:

500 W25TH STREET CONDOS
500 WEST 25TH STREET
NEW YORK, NY 10001
BLOCK: 696 LOT: 38

## DATE:

These drawings represent Clearwater Drafting's interpretation of information and the application of products provided by the architect. The sole purpose of these drawings is to assist the glazing subcontractor/fabricator in the fabrication and installation of the glazing. Ultimately the sole responsibility of verifying all the dimensions, quantities, design requirements, structural integrity and the architectural intent of the glazing is that of the glazing subcontractor/ fabricator. However, it is equally important that the general contractor coordinate these drawings with all other affected subcontractors, the architect of record and the EOR. Clearwater Drafting, LLC will not be held in any way liable for any errors and or omissions implied or otherwise.

These shop drawings must be approved by the architect and engineer prior to preparing the order placement and fabrication.

© 2015 Clearwater Drafting, LLC
The use of these documents and drawings shall be restricted to the original project for which they were prepared and any publication of these documents and drawings are expressly limited to such project.
Re-use, reproduction or publication by any method, in whole or in part, of these documents and drawings is prohibited. Title of these documents and drawings remain with Clearwater Drafting, LLC. Clearwater Drafting, LLC retains all federal, state and common law copyright protections.
17 U.S.C. section 101 et seq.

PRODUCED BY:

**CLEARWATER DRAFTING, LLC**
100 Meadowlark Drive
Safety Harbor, Fl. 34695
Office: 727.330.3792
www.clearwaterdrafting.com

| NO. | REVISIONS | BY | DATE |
|---|---|---|---|
| | | | |
| | | | |
| | | | |
| | | | |
| | | | |
| | | | |
| | | | |
| | | | |
| | | | |
| | | | |

| | |
|---|---|
| DRAWN BY: | J.A. |
| CHECKED BY: | J.A. |


REVISED: 12.31.2014


FIELD VERIFY ALL DIMENSIONS

NOTE:
ALL OPERABLE HARDWARE
SHALL BE A MAX OF 44" A.F.F.

INFILL KEY

- VISION
- SPANDREL
- BRAKE METAL
- METAL PANEL

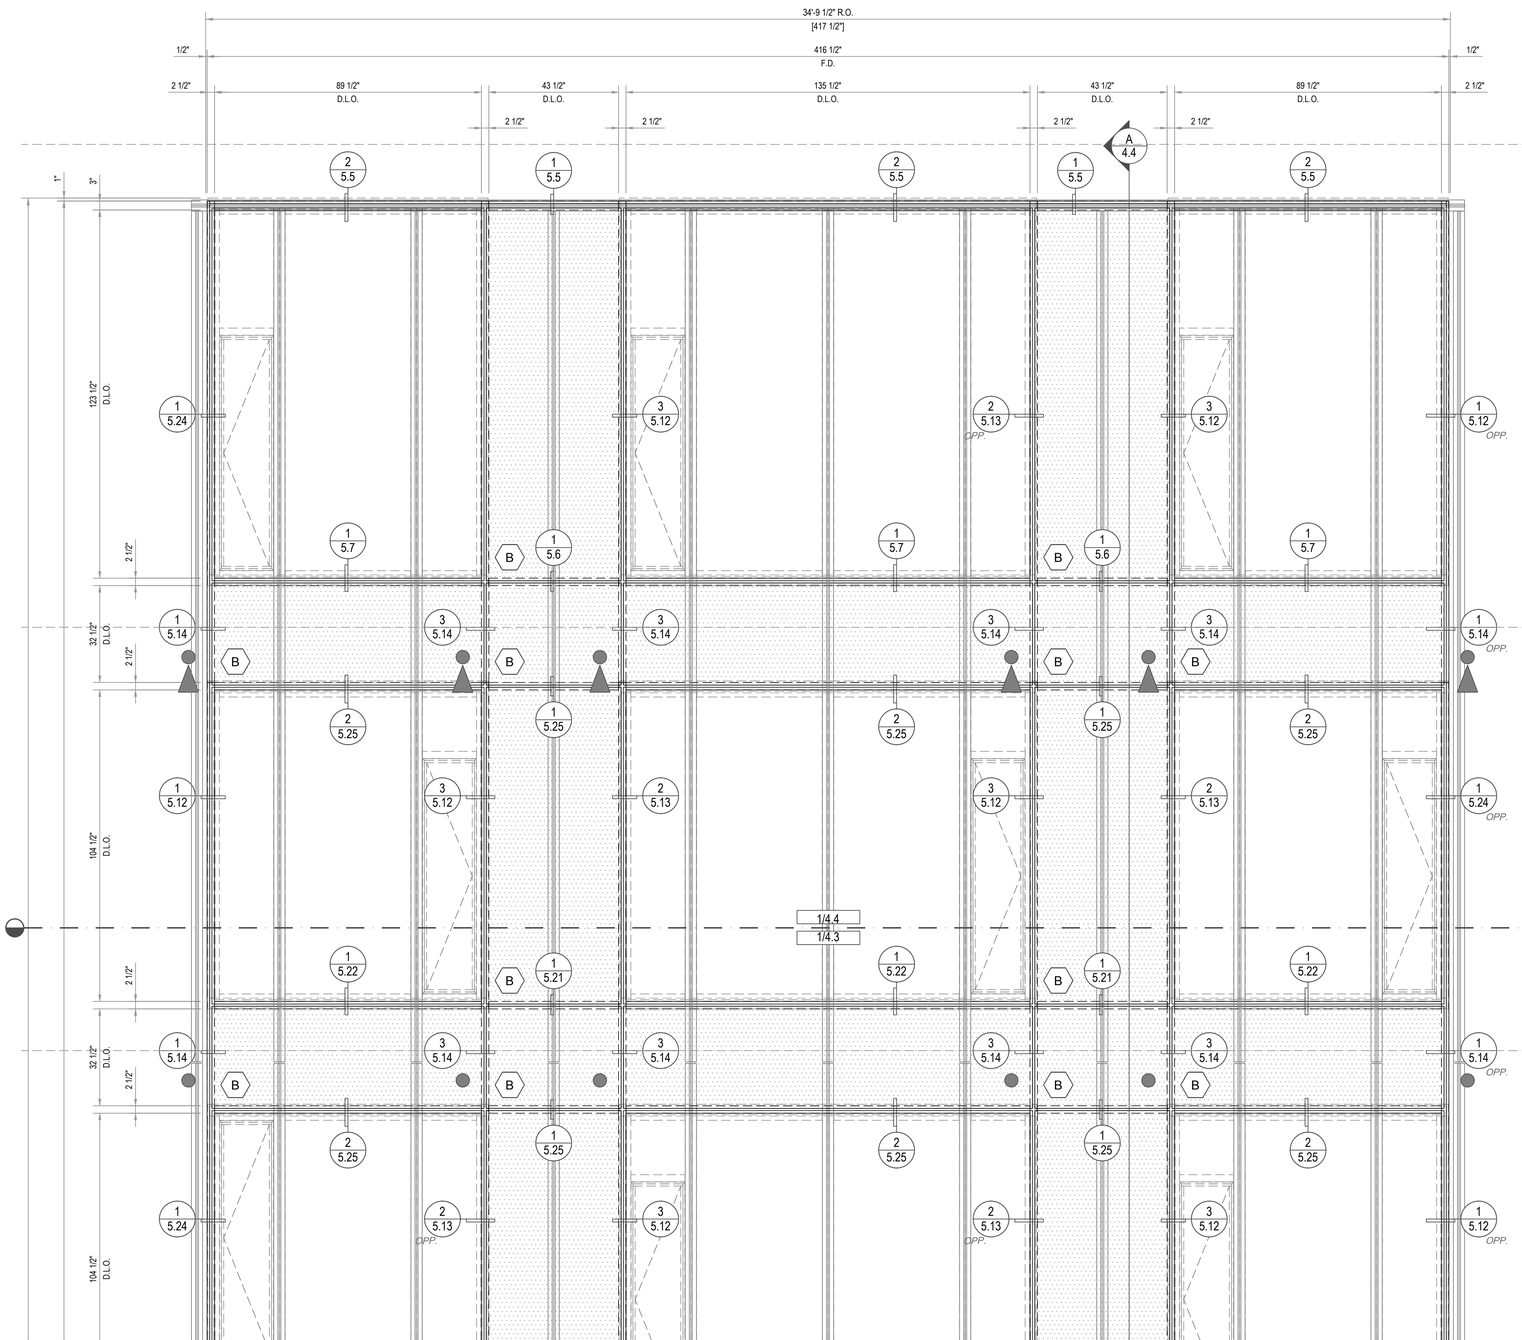

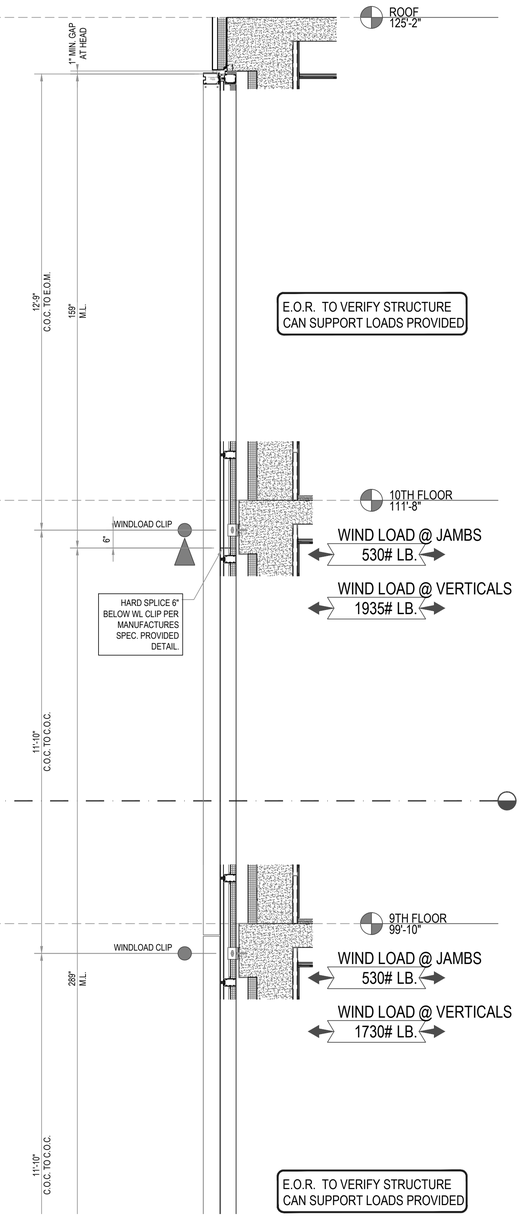
## 01 FRAME ELEVATION (CONT.)

SCALE: 1/2" = 1'-0"

WAUSAU SUPERWALL SSG FOUR-SIDE (2 1/2"x5 1/4")
1 THUS TOTAL
1 THUS REQ'D: 1ST-10TH FLOOR - EAST ELEVATION

A
ARCH. -
REF. -

## ARCHITECT:

GF55 PARTNERS, LLP
19 WEST 21ST STREET
NEW YORK, NY 10010
(212) 352-3099

## CONTRACTOR:

AVO CONSTRUCTION
65 VESTRY STREET
NEW YORK, NY. 10013
(212) 965-9300

## PROJECT NAME:

500 W25TH STREET CONDOS
500 WEST 25TH STREET
NEW YORK, NY 10001
BLOCK: 696 LOT: 38

## DATE:

These drawings represent Clearwater Drafting's interpretation of information and the application of products provided by the architect. The sole purpose of these drawings is to assist the glazing subcontractor/fabricator in the fabrication and installation of the glazing. Ultimately the sole responsibility of verifying all the dimensions, quantities, design requirements, structural integrity and the architectural intent of the glazing is that of the glazing subcontractor/ fabricator. However, it is equally important that the general contractor coordinate these drawings with all other affected subcontractors, the architect of record and the EOR. Clearwater Drafting, LLC will not be held in any way liable for any errors and or omissions implied or otherwise.

These shop drawings must be approved by the architect and engineer prior to preparing the order placement and fabrication.


© 2015 Clearwater Drafting, LLC
The use of these documents and drawings shall be restricted to the original project for which they were prepared and any publication of these documents and drawings are expressly limited to such project.
Re-use, reproduction or publication by any method, in whole or in part, of these documents and drawings is prohibited. Title of these documents and drawings remain with Clearwater Drafting, LLC. Clearwater Drafting, LLC retains all federal, state and common law copyright protections.
17 U.S.C. section 101 et seq.

PRODUCED BY:

CLEARWATER DRAFTING, LLC
100 Meadowlark Drive
Safety Harbor, Fl. 34695
Office: 727.330.3792
www.clearwaterdrafting.com

| NO. | REVISIONS | BY | DATE |
|---|---|---|---|
| | | | |
| | | | |
| | | | |
| | | | |
| | | | |
| | | | |
| | | | |
| | | | |
| | | | |
| | | | |
| DRAWN BY: | J.A. | | |
| CHECKED BY: | J.A. | | |

REVISED: 12.31.2014

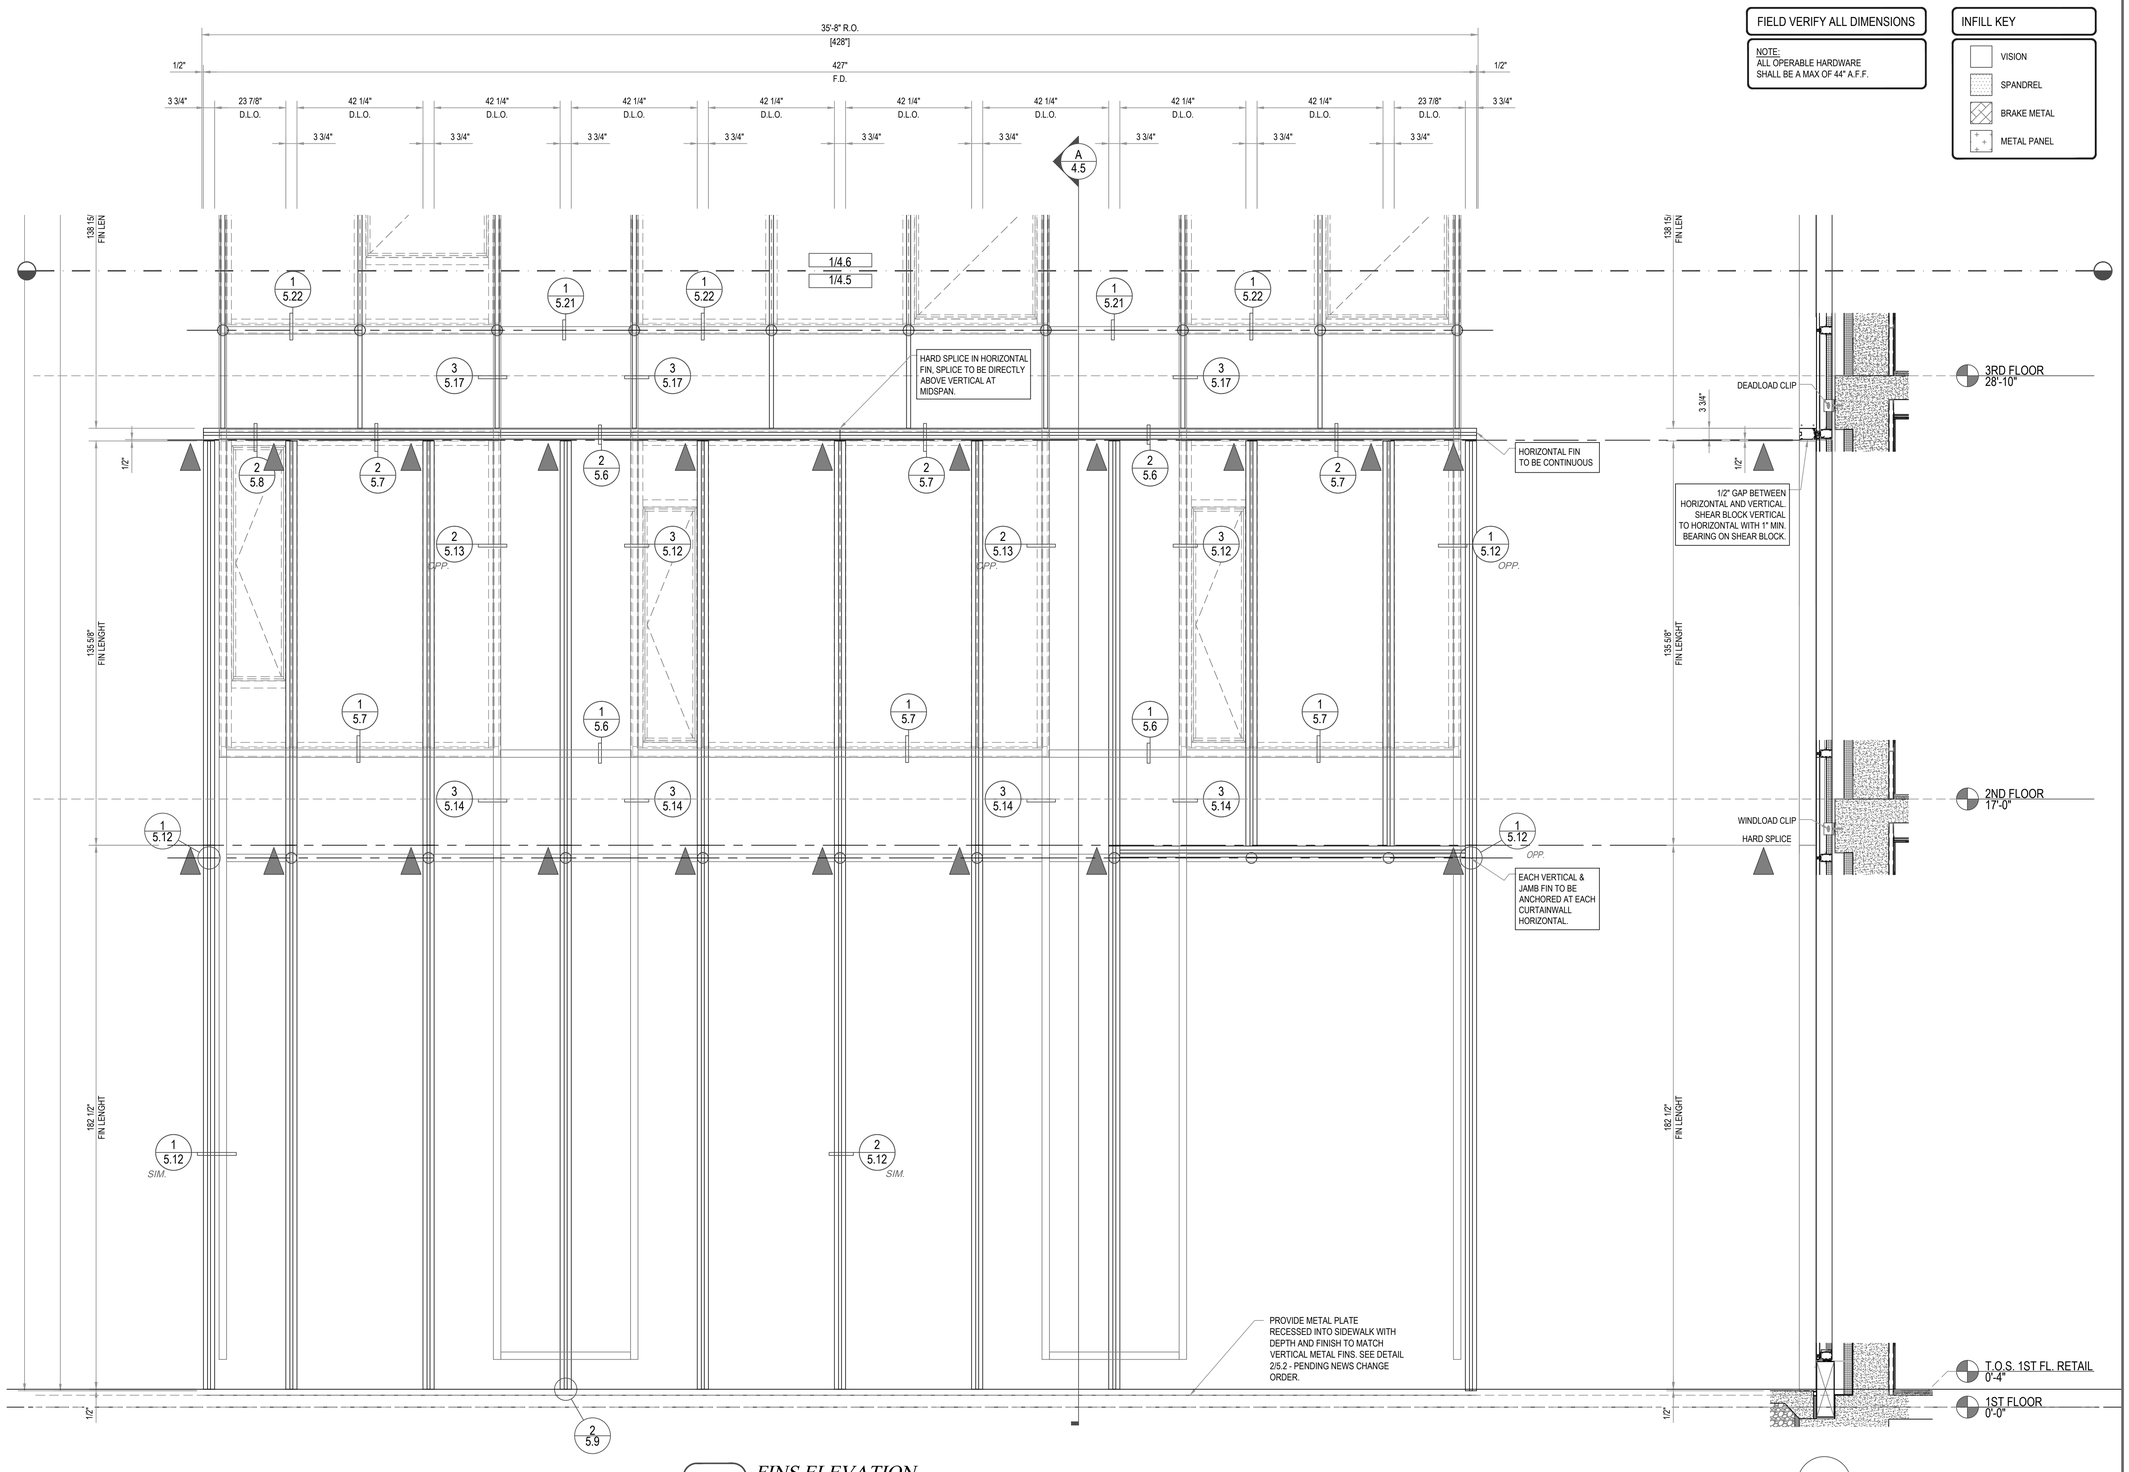


FIELD VERIFY ALL DIMENSIONS

NOTE:
ALL OPERABLE HARDWARE SHALL BE A MAX OF 44" A.F.F.

INFILL KEY

- VISION
- SPANDREL
- BRAKE METAL
- METAL PANEL

## 02 FINS ELEVATION

SCALE: 1/2" = 1'-0"

CUSTOM EXTRUSION
1 THUS TOTAL
1 THUS REQ'D: 1ST-10TH FLOOR - EAST ELEVATION

A
ARCH. -
REF. -

## ARCHITECT:

GF55 PARTNERS, LLP
19 WEST 21ST STREET
NEW YORK, NY 10010
(212) 352-3099

## CONTRACTOR:

AVO CONSTRUCTION
65 VESTRY STREET
NEW YORK, NY. 10013
(212) 965-9300

## PROJECT NAME:

500 W25TH STREET CONDOS
500 WEST 25TH STREET
NEW YORK, NY 10001
BLOCK: 696 LOT: 38

## DATE:

These drawings represent Clearwater Drafting's interpretation of information and the application of products provided by the architect. The sole purpose of these drawings is to assist the glazing subcontractor/fabricator in the fabrication and installation of the glazing. Ultimately the sole responsibility of verifying all the dimensions, quantities, design requirements, structural integrity and the architectural intent of the glazing is that of the glazing subcontractor/ fabricator. However, it is equally important that the general contractor coordinate these drawings with all other affected subcontractors, the architect of record and the EOR. Clearwater Drafting, LLC will not be held in any way liable for any errors and or omissions implied or otherwise.

These shop drawings must be approved by the architect and engineer prior to preparing the order placement and fabrication.

© 2015 Clearwater Drafting, LLC
The use of these documents and drawings shall be restricted to the original project for which they were prepared and any publication of these documents and drawings are expressly limited to such project.
Re-use, reproduction or publication by any method, in whole or in part of these documents and drawings is prohibited. Title of these documents and drawings remain with Clearwater Drafting, LLC. Clearwater Drafting, LLC retains all federal, state and common law copyright protections.
17 U.S.C. section 101 et seq.


PRODUCED BY:

**CLEARWATER DRAFTING, LLC**
100 Meadowlark Drive
Safety Harbor, Fl. 34695
Office: 727.330.3792
www.clearwaterdrafting.com

| NO. | REVISIONS | BY | DATE |
|---|---|---|---|
| | | | |
| | | | |
| | | | |
| | | | |
| | | | |
| | | | |
| | | | |
| | | | |
| | | | |
| | | | |

| | |
|---|---|
| DRAWN BY: | J.A. |
| CHECKED BY: | J.A. |

REVISED: 12.31.2014

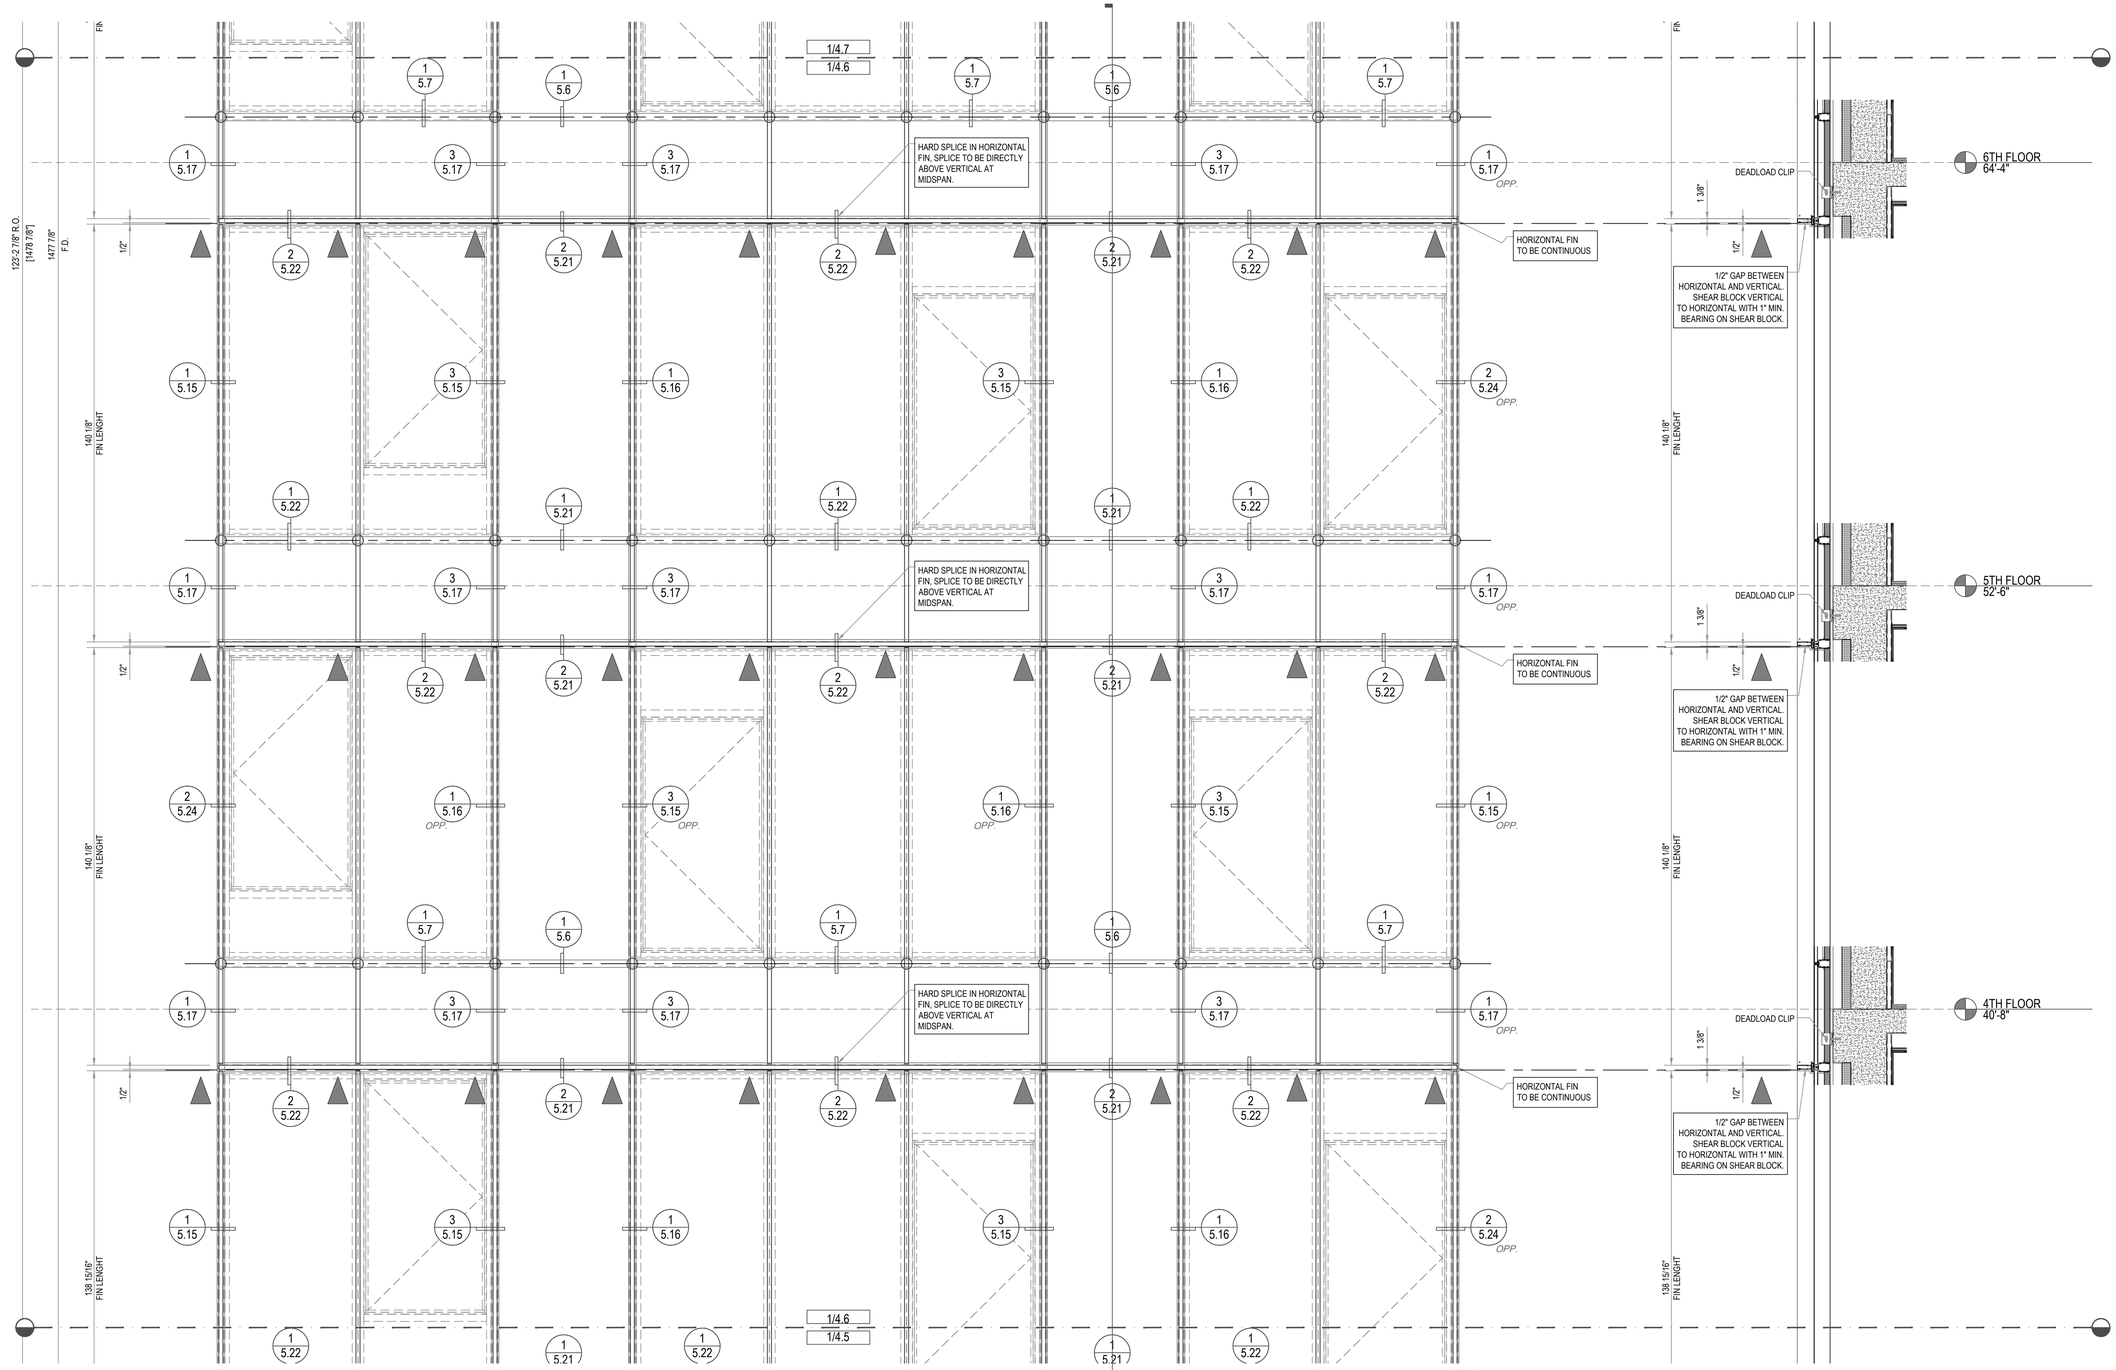


INFILL KEY

- VISION
- SPANDREL
- BRAKE METAL
- METAL PANEL

## 02 FINS ELEVATION (CONT.)

SCALE: 1/2" = 1'-0"

CUSTOM EXTRUSION
1 THUS TOTAL
1 THUS REQ'D: 1ST-10TH FLOOR - EAST ELEVATION

A
ARCH. -
REF. -

NOTE:
ALL OPERABLE HARDWARE SHALL BE A MAX OF 44" A.F.F.

FIELD VERIFY ALL DIMENSIONS

## ARCHITECT:

GF55 PARTNERS, LLP
19 WEST 21ST STREET
NEW YORK, NY 10010
(212) 352-3099

## CONTRACTOR:

AVO CONSTRUCTION
65 VESTRY STREET
NEW YORK, NY. 10013
(212) 965-9300

## PROJECT NAME:

500 W25TH STREET CONDOS
500 WEST 25TH STREET
NEW YORK, NY 10001
BLOCK: 696 LOT: 38

## DATE:

These drawings represent Clearwater Drafting's interpretation of information and the application of products provided by the architect. The sole purpose of these drawings is to assist the glazing subcontractor/fabricator in the fabrication and installation of the glazing. Ultimately the sole responsibility of verifying all the dimensions, quantities, design requirements, structural integrity and the architectural intent of the glazing is that of the glazing subcontractor/ fabricator. However, it is equally important that the general contractor coordinate these drawings with all other affected subcontractors, the architect of record and the EOR. Clearwater Drafting, LLC will not be held in any way liable for any errors and or omissions implied or otherwise.

These shop drawings must be approved by the architect and engineer prior to preparing the order placement and fabrication.

© 2015 Clearwater Drafting, LLC
The use of these documents and drawings shall be restricted to the original project for which they were prepared and any publication of these documents and drawings are expressly limited to such project.
Re-use, reproduction or publication by any method, in whole or in part, of these documents and drawings is prohibited. Title of these documents and drawings remain with Clearwater Drafting, LLC. Clearwater Drafting, LLC retains all federal, state and common law copyright protections.
17 U.S.C. section 101 et seq.


PRODUCED BY:

CLEARWATER DRAFTING, LLC
100 Meadowlark Drive
Safety Harbor, Fl. 34695
Office: 727.330.3792
www.clearwaterdrafting.com

| NO. | REVISIONS | BY | DATE |
|---|---|---|---|
| | | | |
| | | | |
| | | | |
| | | | |
| | | | |
| | | | |
| | | | |
| | | | |
| | | | |
| | | | |

| | |
|---|---|
| DRAWN BY: | J.A. |
| CHECKED BY: | J.A. |

REVISED 12.31.2014

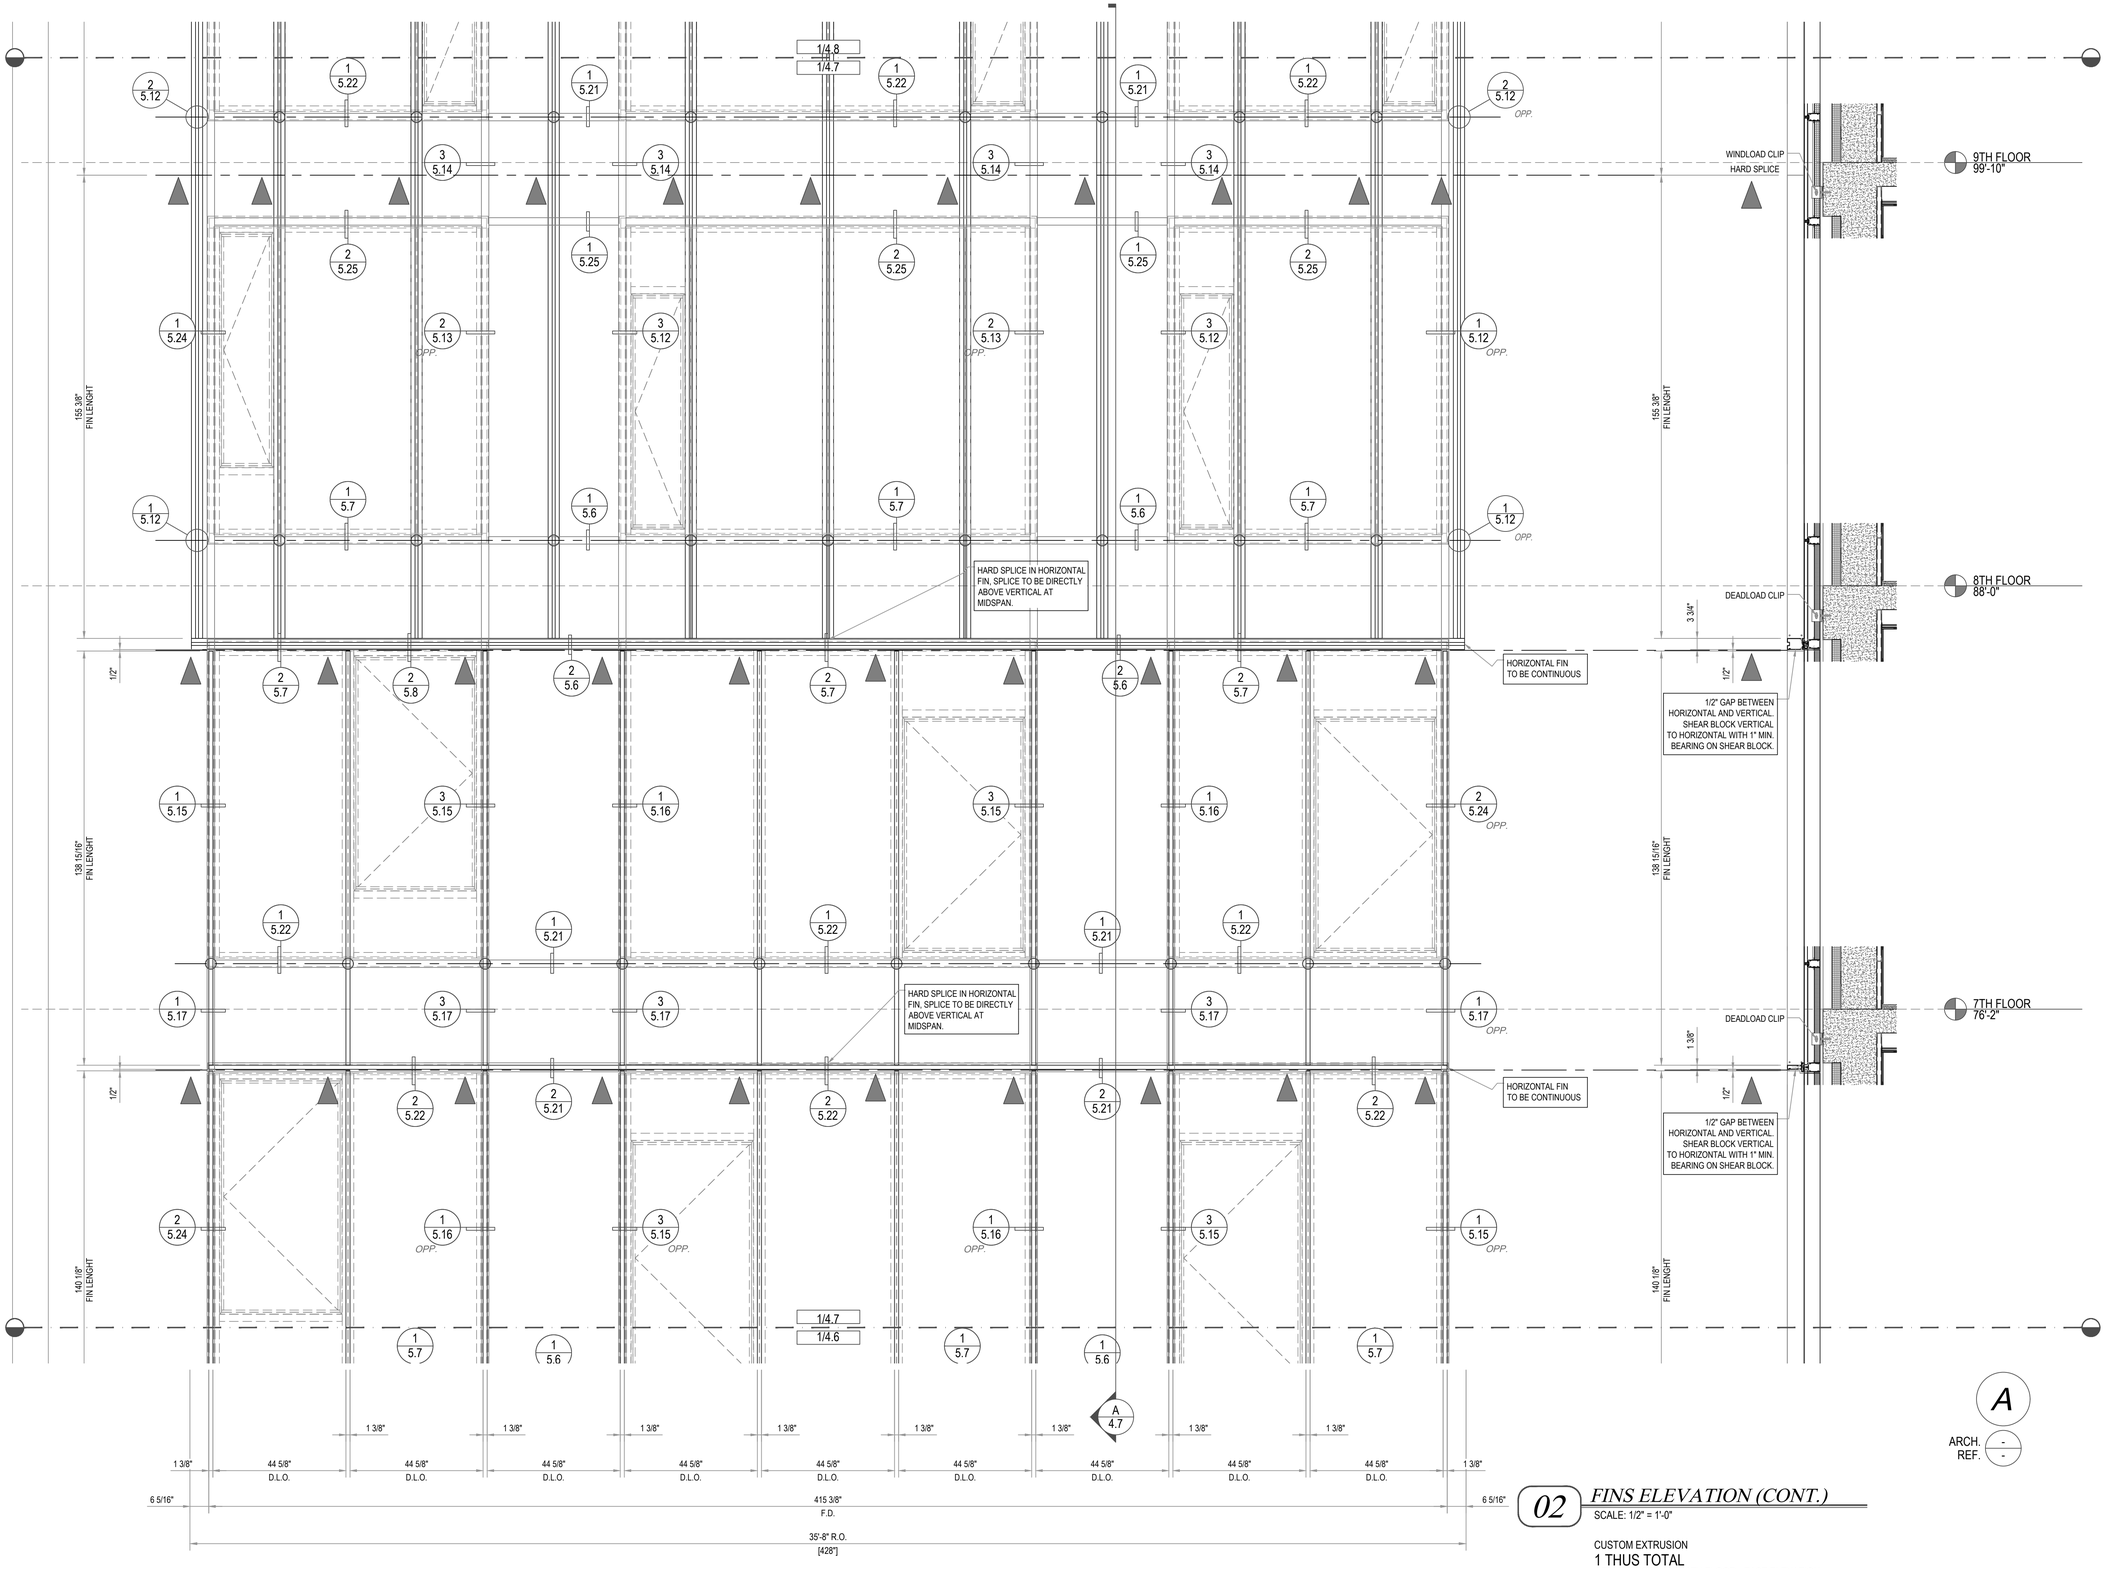


02 *FINS ELEVATION (CONT.)*
SCALE: 1/2" = 1'-0"

CUSTOM EXTRUSION
1 THUS TOTAL
1 THUS REQ'D: 1ST-10TH FLOOR - EAST ELEVATION

A 4.7

ARCH. -
REF. -

## ARCHITECT:

GF55 PARTNERS, LLP
19 WEST 21ST STREET
NEW YORK, NY 10010
(212) 352-3099

## CONTRACTOR:

AVO CONSTRUCTION
65 VESTRY STREET
NEW YORK, NY. 10013
(212) 965-9300

## PROJECT NAME:

500 W25TH STREET CONDOS
500 WEST 25TH STREET
NEW YORK, NY 10001
BLOCK: 696 LOT: 38

## DATE:

These drawings represent Clearwater Drafting's interpretation of information and the application of products provided by the architect. The sole purpose of these drawings is to assist the glazing subcontractor/fabricator in the fabrication and installation of the glazing. Ultimately the sole responsibility of verifying all the dimensions, quantities, design requirements, structural integrity and the architectural intent of the glazing is that of the glazing subcontractor/ fabricator. However, it is equally important that the general contractor coordinate these drawings with all other affected subcontractors, the architect of record and the EOR. Clearwater Drafting, LLC will not be held in any way liable for any errors and or omissions implied or otherwise.

These shop drawings must be approved by the architect and engineer prior to preparing the order placement and fabrication.

© 2015 Clearwater Drafting, LLC
The use of these documents and drawings shall be restricted to the original project for which they were prepared and any publication of these documents and drawings are expressly limited to such project.
Re-use, reproduction or publication by any method, in whole or in part, of these documents and drawings is prohibited. Title of these documents and drawings remain with Clearwater Drafting, LLC. Clearwater Drafting, LLC retains all federal, state and common law copyright protections.
17 U.S.C. section 101 et seq.

PRODUCED BY:

**CLEARWATER DRAFTING, LLC**
100 Meadowlark Drive
Safety Harbor, Fl. 34695
Office: 727.330.3792
www.clearwaterdrafting.com

| NO. | REVISIONS | BY | DATE |
|---|---|---|---|
| | | | |
| | | | |
| | | | |
| | | | |
| | | | |
| | | | |
| | | | |
| | | | |
| | | | |
| | | | |
| DRAWN BY: | J.A. | | |
| CHECKED BY: | J.A. | | |


REVISED 12.31.2014

FIELD VERIFY ALL DIMENSIONS

NOTE:
ALL OPERABLE HARDWARE
SHALL BE A MAX OF 44" A.F.F.

INFILL KEY

- VISION
- SPANDREL
- BRAKE METAL
- METAL PANEL

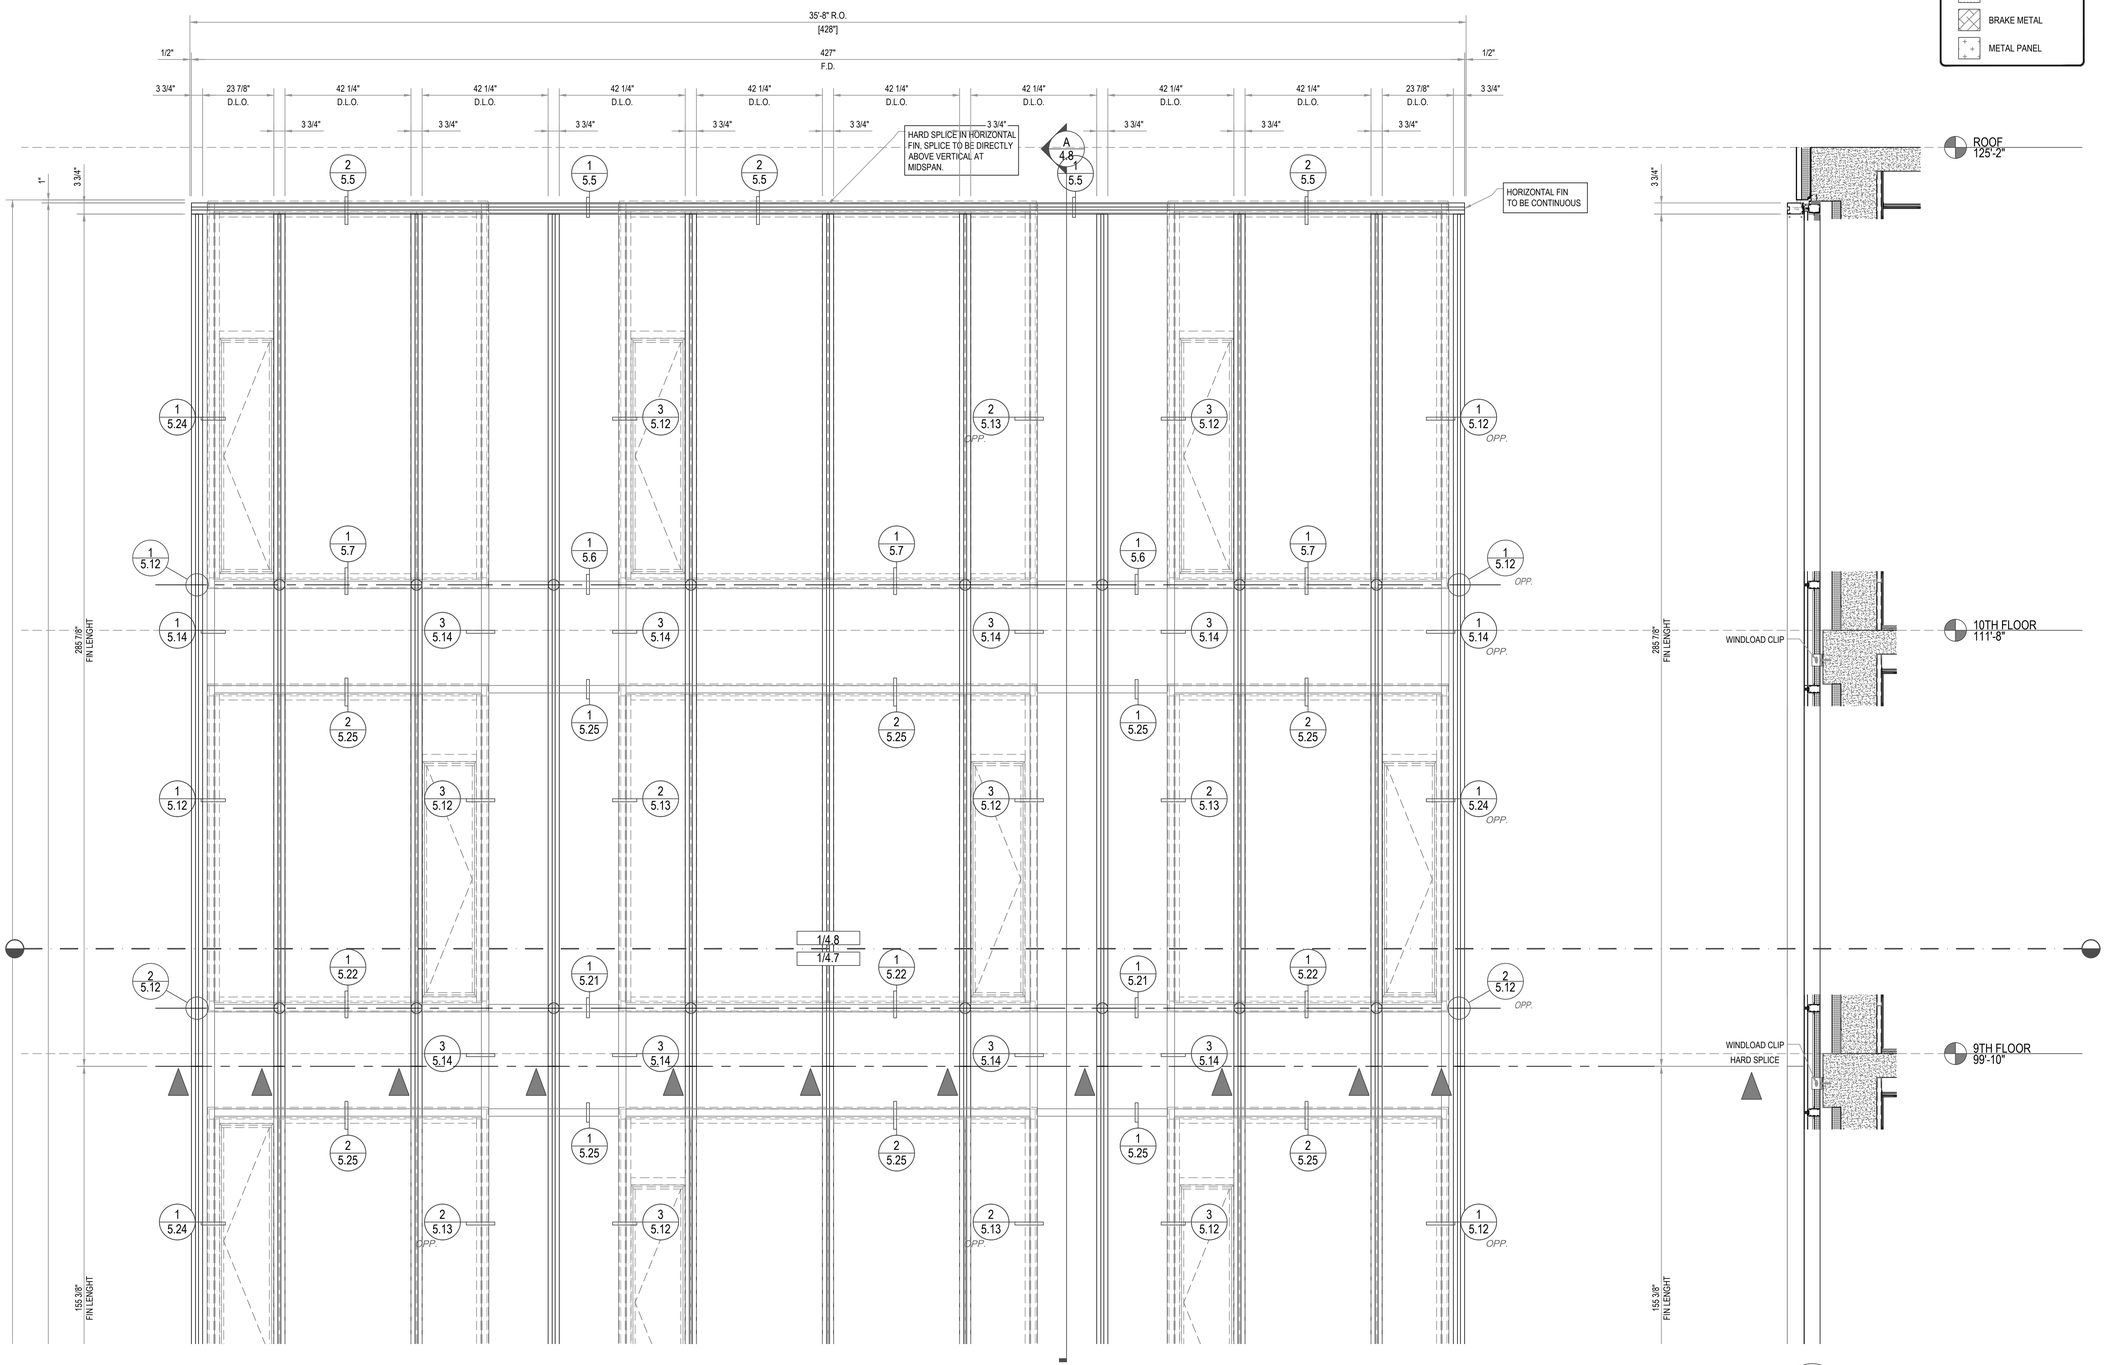





## 02 FINS ELEVATION (CONT.)

SCALE: 1/2" = 1'-0"

CUSTOM EXTRUSION
1 THUS TOTAL
1 THUS REQ'D: 1ST-10TH FLOOR - EAST ELEVATION

A
ARCH. -
REF. -

## ARCHITECT:

GF55 PARTNERS, LLP
19 WEST 21ST STREET
NEW YORK, NY 10010
(212) 352-3099

## CONTRACTOR:

AVO CONSTRUCTION
65 VESTRY STREET
NEW YORK, NY. 10013
(212) 965-9300

## PROJECT NAME:

500 W25TH STREET CONDOS
500 WEST 25TH STREET
NEW YORK, NY 10001
BLOCK: 696 LOT: 38

## DATE:

These drawings represent Clearwater Drafting's interpretation of information and the application of products provided by the architect. The sole purpose of these drawings is to assist the glazing subcontractor/fabricator in the fabrication and installation of the glazing. Ultimately the sole responsibility of verifying all the dimensions, quantities, design requirements, structural integrity and the architectural intent of the glazing is that of the glazing subcontractor/ fabricator. However, it is equally important that the general contractor coordinate these drawings with all other affected subcontractors, the architect of record and the EOR. Clearwater Drafting, LLC will not be held in any way liable for any errors and or omissions implied or otherwise.

These shop drawings must be approved by the architect and engineer prior to preparing the order placement and fabrication.

© 2015 Clearwater Drafting, LLC
The use of these documents and drawings shall be restricted to the original project for which they were prepared and any publication of these documents and drawings are expressly limited to such project.
Re-use, reproduction or publication by any method, in whole or in part of these documents and drawings is prohibited. Title of these documents and drawings remain with Clearwater Drafting, LLC. Clearwater Drafting, LLC retains all federal, state and common law copyright protections.
17 U.S.C. section 101 et seq.

PRODUCED BY:

**CLEARWATER DRAFTING, LLC**
100 Meadowlark Drive
Safety Harbor, Fl. 34695
Office: 727.330.3792
www.clearwaterdrafting.com


| NO. | REVISIONS | BY | DATE |
|---|---|---|---|
| | | | |
| | | | |
| | | | |
| | | | |
| | | | |
| | | | |
| | | | |
| | | | |
| | | | |
| | | | |
| DRAWN BY: | J.A. | | |
| CHECKED BY: | J.A. | | |

REVISED: 12.31.2014

| FASTENING SCHEDULE - 500 W 25th STREET APARTMENTS | | | | |
|---|---|---|---|---|
| | TYPE | CONDITION | FASTENER | SPACING |
| METAL SCREWS | A | JAMB | 1/4-14 ELCO DRIL-FLEX | (1) - 1" FROM JAMB |
| | B | VERT. | 1/4-14 ELCO DRIL-FLEX | (3) TOTAL, (1) EA. SIDE, 1" FROM MULLION, (1) CENTERED AT VERTICAL |
| | C | TYP. | 1/4-14 ELCO DRIL-FLEX | (1) - CENTERED IN EA. D.L.O. |
| | D | TYP. | 1/4-14 ELCO DRIL-FLEX | (1) - 3" FROM TOP, (1) 3" FROM BOTTOM, (2) @ EA. ANTI-ROTATIONAL CLIP, 4" APART |
| | E | TYP. | 12-14 x x | (1) 12" o.c. FULL LENGTH OF STEEL, (1) 3" FROM EA. END, 3" APART |
| CONCRETE & MASONRY ANCHORS | F | JAMB | 1/4" DIAMETER HILTI KWIK HUS-EZ w/ 3 3/4" MIN. EDGE DIST., 4" END DIST. & 2 1/2" MIN. EMBED | (1) - 1" FROM JAMB |
| | G | DOOR JAMB | 1/4" DIAMETER HILTI KWIK HUS-EZ w/ 1 1/2" MIN. EDGE DIST., 4" END DIST. & 2 1/2" MIN. EMBED | (2) @ EA. ANTI-ROTATIONAL CLIP, 4" APART |
| | H | DOOR JAMB | 1/4" DIAMETER HILTI KWIK HUS-EZ w/ 1 1/2" MIN. EDGE DIST., 4" END DIST. & 2 1/2" MIN. EMBED | (2) TOTAL - AT 3RD POINTS OF FRAM |
| | I | VERT. | 1/4" DIAMETER HILTI KWIK HUS-EZ w/ 3 3/4" MIN. EDGE DIST. & 2 1/2" MIN EMBED | (3) TOTAL - (1) CENTERED AT VERTICAL, (1) EA. SIDE, 4" APART |
| | J | TYP. | 1/4" DIAMETER HILTI KWIK HUS-EZ w/ 3 3/4" MIN. EDGE DIST. & 2 1/2" MIN EMBED | (1) - 4" FROM TOP, (1) 4" FROM BOTTOM, (2) @ EA. ANTI-ROTATIONAL CLIP, 4" APART |
| | K | TYP. | 1/4" DIAMETER HILTI KWIK HUS-EZ w/ 3 3/4" MIN. EDGE DIST. & 2 1/2" MIN. EMBED | (1) - CENTERED IN EA. D.L.O |
| | L | JAMB | 1/4" DIAMETER HILTI KWIK HUS-EZ w/ 2" MIN. EDGE DIST., 4" MIN. END DIST. & 2 1/2" MIN. EMBED | (2) - 1" FROM JAMB, 3" APART |
| | M | VERT. | 1/4" DIAMETER HILTI KWIK HUS-EZ w/ 2" MIN. EDGE DIST. & 2 1/2" MIN EMBED | (2) TOTAL, (1) EA. SIDE, 1" FROM MULLION |
| | N | JAMB & DOOR JAMB | 1/4" DIAMETER HILTI KWIK HUS-EZ w/ 3" MIN. EDGE DIST., 4" MIN. END DIST.& 2 1/2" MIN. EMBED | (1) - 1" FROM JAMB |
| | O | DOOR JAMB | 1/4" DIAMETER HILTI KWIK HUS-EZ w/ 3" MIN. EDGE DIST., 4" MIN. END DIST.& 2 1/2" MIN. EMBED | (2) TOTAL - 1" FROM DOOR JAMB, 4" APART |
| | P | DOOR VERTICAL | 1/4" DIAMETER HILTI KWIK HUS-EZ w/ 3" MIN. EDGE DIST. & 2 1/2" MIN EMBED | (3) TOTAL - (1) CENTERED AT VERTICAL, (1) EA. SIDE, 3" APART |
| | Q | VERT. | 1/4" DIAMETER HILTI KWIK HUS-EZ w/ 3" MIN. EDGE DIST. & 2 1/2" MIN EMBED | (1) - CENTERED AT VERTICAL |
| | R | VERT. | 1/4" DIAMETER HILTI KWIK HUS-EZ w/ 3" MIN. EDGE DIST. & 2 1/2" MIN EMBED | (2) TOTAL - CENTERED ABOUT VERTICAL, 4" APART |
| | S | TYP. | 1/4" DIAMETER HILTI KWIK HUS-EZ w/ 3" MIN. EDGE DIST. & 2 1/2" MIN EMBED | (1) - CENTERED IN EA. D.L.O OR D.O |
| | T | JAMB | 1/4" DIAMETER HILTI KWIK HUS-EZ w/ 4" MIN. EDGE DIST., 4" MIN. END DIST. & 2 1/2" MIN. EMBED | (1) - 1" FROM JAMB |
| | U | VERT. | 1/4" DIAMETER HILTI KWIK HUS-EZ w/ 4" MIN. EDGE DIST. & 2 1/2" MIN EMBED | (2) TOTAL - CENTERED ABOUT VERTICAL, 4" APART |
| | V | TYP. | 1/4" DIAMETER HILTI KWIK HUS-EZ w/ 4" MIN. EDGE DIST. & 2 1/2" MIN EMBED | (1) - CENTERED IN EA. D.L.O |
| | W | JAMB | 1/4" DIAMETER HILTI KWIK HUS-EZ w/ 5" MIN. EDGE DIST., 4" MIN. END DIST. & 2 1/2" MIN. EMBED | (1) - 1" FROM JAMB |
| | X | VERT. | 1/4" DIAMETER HILTI KWIK HUS-EZ w/ 5" MIN. EDGE DIST. & 2 1/2" MIN EMBED | (2) TOTAL - CENTERED ABOUT VERTICAL, 4" APART |
| | Y | TYP. | 1/4" DIAMETER HILTI KWIK HUS-EZ w/ 5" MIN. EDGE DIST. & 2 1/2" MIN EMBED | (1) - CENTERED IN EA. D.L.O |
| WOOD SCREWS | AA | JAMB | #12 X 4" FULLY THREADED WOOD SCREW | (2) - 1" FROM JAMB, 2" APART |
| | BB | VERT. | #12 X 4" FULLY THREADED WOOD SCREW | (4) TOTAL, (2) EA. SIDE, 1" FROM MULLION, 1" APART |

NOT USED

1 HEAD DETAIL
SCALE: 6" = 1'-0"

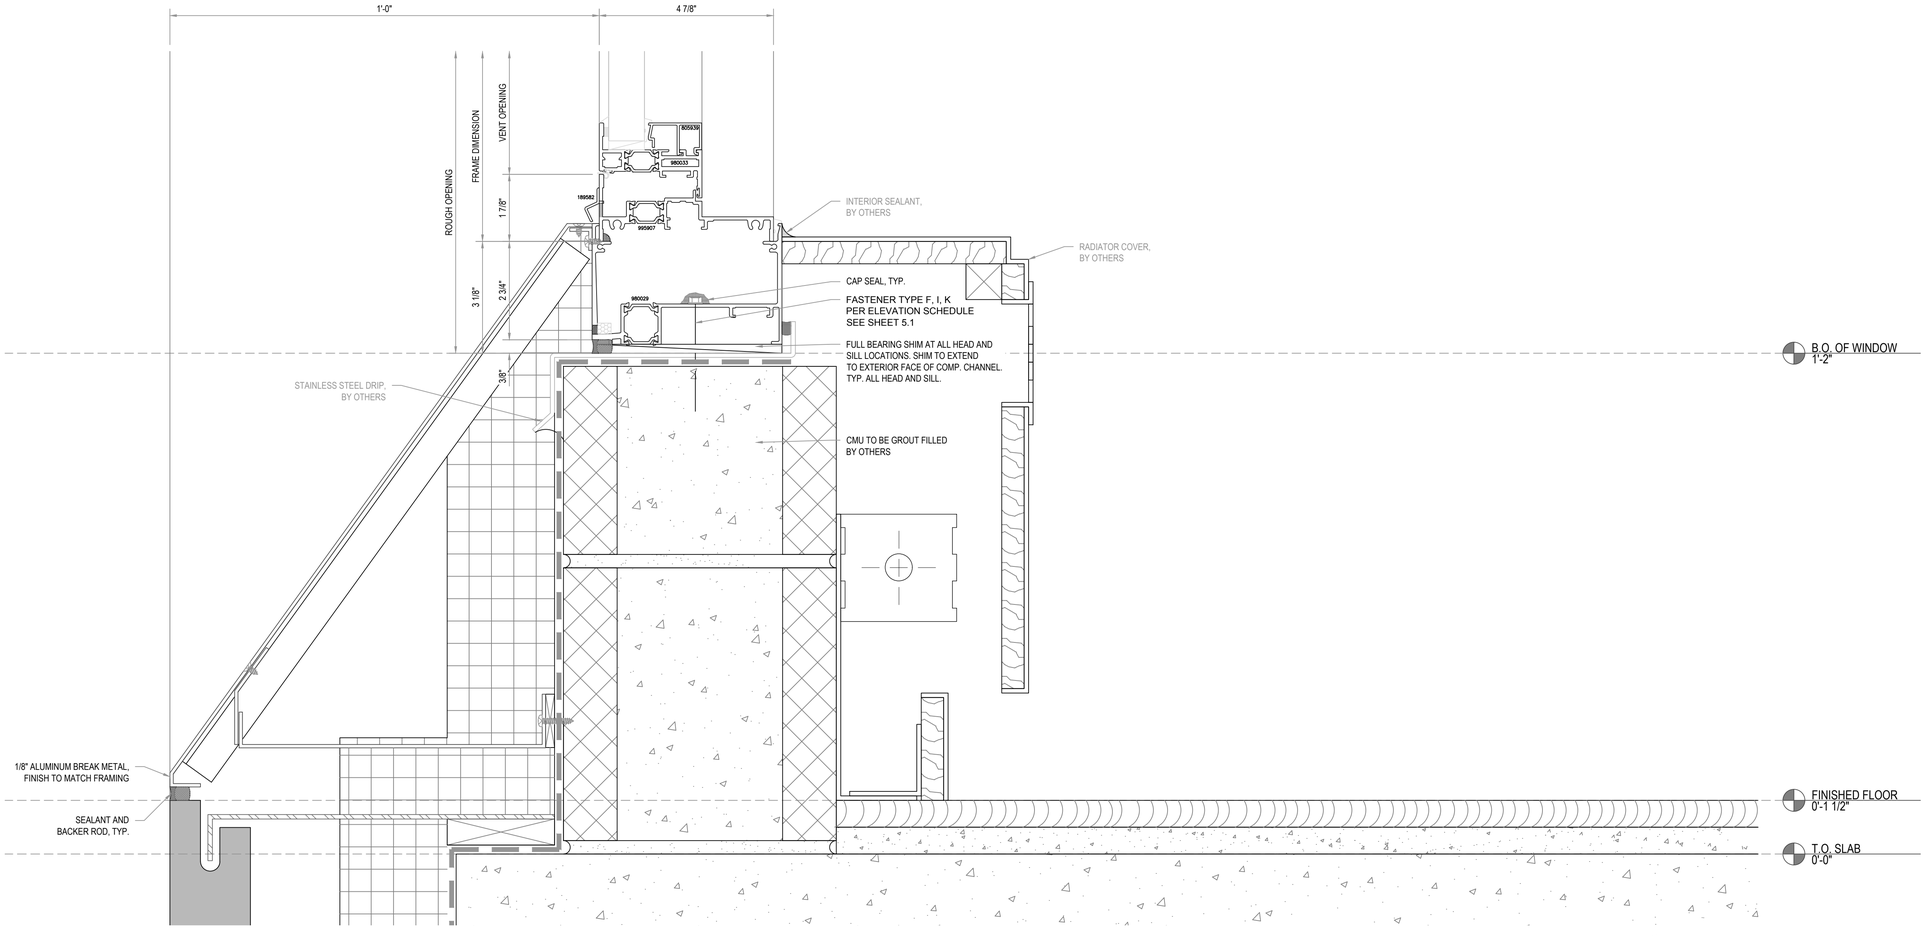


2 SILL DETAIL
SCALE: 6" = 1'-0"


## ARCHITECT:

GF55 PARTNERS, LLP
19 WEST 21ST STREET
NEW YORK, NY 10010
(212) 352-3099

## CONTRACTOR:

AVO CONSTRUCTION
65 VESTRY STREET
NEW YORK, NY. 10013
(212) 965-9300


## PROJECT NAME:

500 W25TH STREET CONDOS
500 WEST 25TH STREET
NEW YORK, NY 10001
BLOCK: 696 LOT: 38

## DATE:


These drawings represent Clearwater Drafting's interpretation of information and the application of products provided by the architect. The sole purpose of these drawings is to assist the glazing subcontractor/fabricator in the fabrication and installation of the glazing. Ultimately the sole responsibility of verifying all the dimensions, quantities, design requirements, structural integrity and the architectural intent of the glazing is that of the glazing subcontractor/ fabricator. However, it is equally important that the general contractor coordinate these drawings with all other affected subcontractors, the architect of record and the EOR. Clearwater Drafting, LLC will not be held in any way liable for any errors and or omissions implied or otherwise.

These shop drawings must be approved by the architect and engineer prior to preparing the order placement and fabrication.

© 2015 Clearwater Drafting, LLC
The use of these documents and drawings shall be restricted to the original project for which they were prepared and any publication of these documents and drawings are expressly limited to such project.
No use, reproduction or publication by any method, in whole or in part, of these documents and drawings is prohibited. Title of these documents and drawings remain with Clearwater Drafting, LLC. Clearwater Drafting, LLC retains all federal, state and common law copyright protections.
17 U.S.C. section 101 et seq.




**PRODUCED BY:**

## CLEARWATER DRAFTING, LLC


100 Meadowlark Drive
Safety Harbor, Fl. 34695
Office: 727.330.3792
www.clearwaterdrafting.com


| NO. | REVISIONS | BY | DATE |
|---|---|---|---|
| | | | |
| | | | |
| | | | |
| | | | |
| | | | |
| | | | |
| | | | |
| | | | |
| | | | |
| | | | |
| DRAWN BY: | J.A. | | |
| CHECKED BY: | J.A. | | |

REVISED 12.31.2014

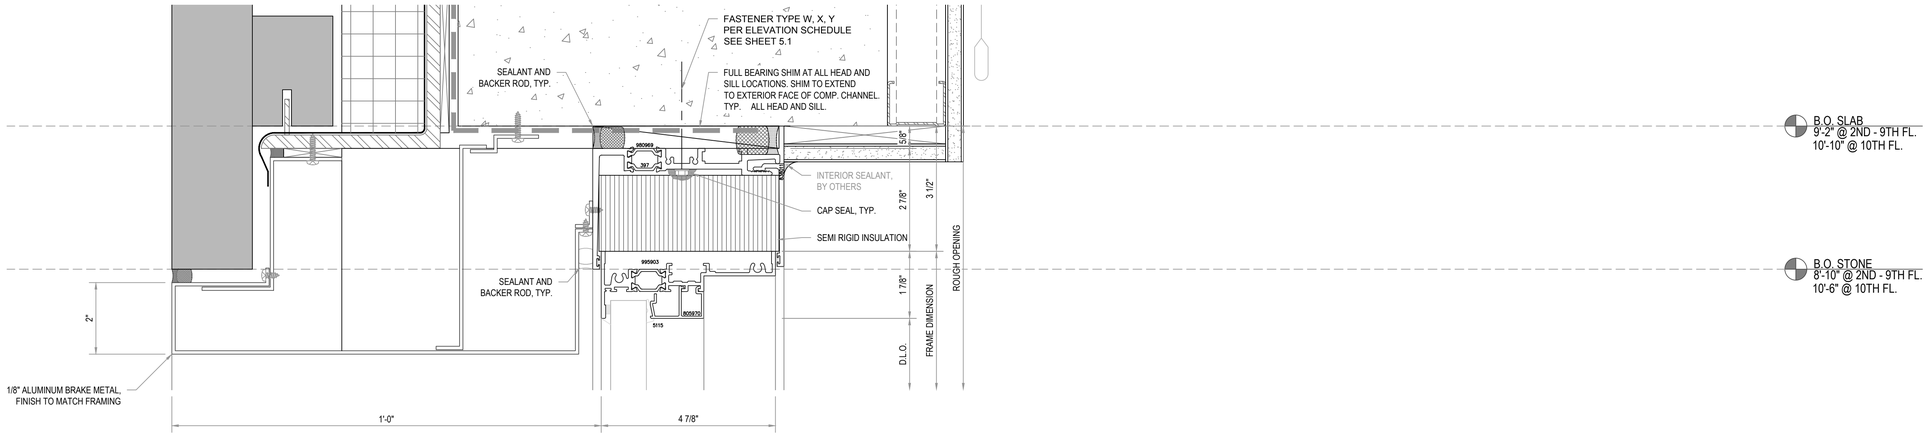


1 HEAD DETAIL
SCALE: 6" = 1'-0"

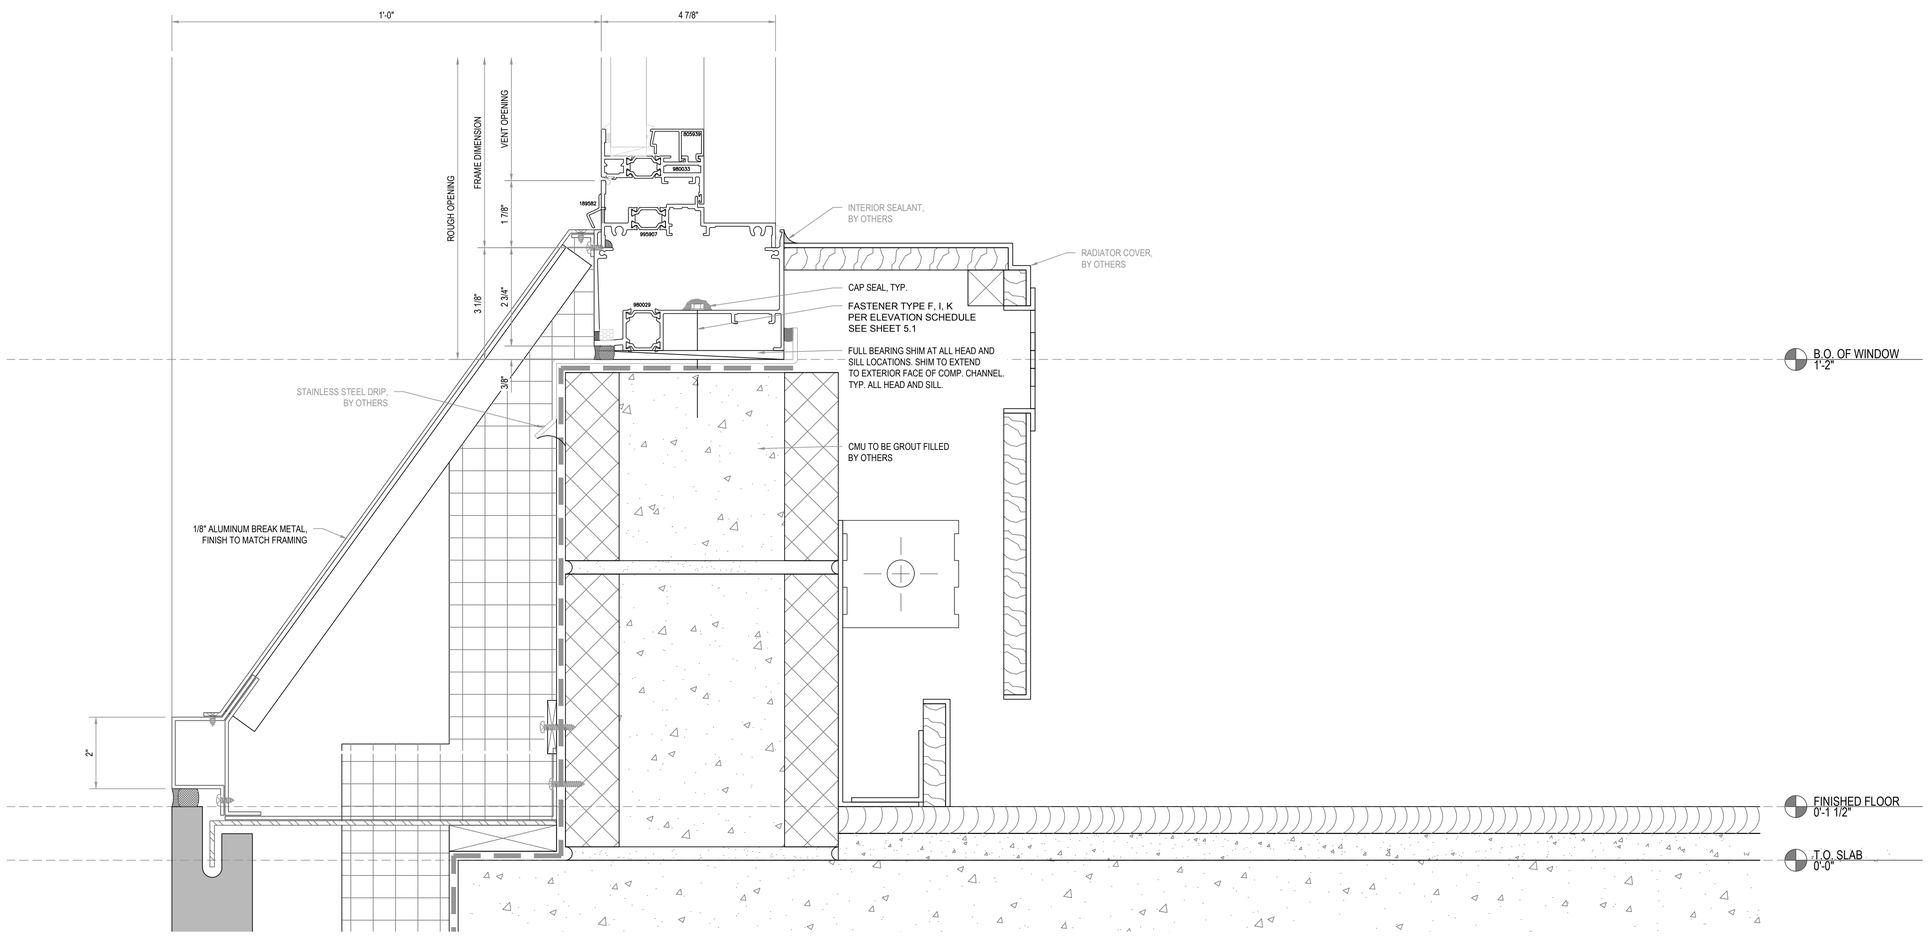


2 SILL DETAIL
SCALE: 6" = 1'-0"

## ARCHITECT:

GF55 PARTNERS, LLP
19 WEST 21ST STREET
NEW YORK, NY 10010
(212) 352-3099

## CONTRACTOR:

AVO CONSTRUCTION
65 VESTRY STREET
NEW YORK, NY. 10013
(212) 965-9300

## PROJECT NAME:

500 W25TH STREET CONDOS
500 WEST 25TH STREET
NEW YORK, NY 10001
BLOCK: 696 LOT: 38

## DATE:

These drawings represent Clearwater Drafting's interpretation of information and the application of products provided by the architect. The sole purpose of these drawings is to assist the glazing subcontractor/fabricator in the fabrication and installation of the glazing. Ultimately the sole responsibility of verifying all the dimensions, quantities, design requirements, structural integrity and the architectural intent of the glazing is that of the glazing subcontractor/ fabricator. However, it is equally important that the general contractor coordinate these drawings with all other affected subcontractors, the architect of record and the EOR. Clearwater Drafting, LLC will not be held in any way liable for any errors and or omissions implied or otherwise.

These shop drawings must be approved by the architect and engineer prior to preparing the order placement and fabrication.

© 2015 Clearwater Drafting, LLC
The use of these documents and drawings shall be restricted to the original project for which they were prepared and any publication of these documents and drawings are expressly limited to such project.
Re-use, reproduction or publication by any method, in whole or in part, of these documents and drawings is prohibited. Title of these documents and drawings remain with Clearwater Drafting, LLC. Clearwater Drafting, LLC retains all federal, state and common law copyright protections.
17 U.S.C. section 101 et seq.


**PRODUCED BY:**

CLEARWATER DRAFTING, LLC
100 Meadowlark Drive
Safety Harbor, Fl. 34695
Office: 727.330.3792
www.clearwaterdrafting.com

| NO. | REVISIONS | BY | DATE |
|---|---|---|---|
| | | | |
| | | | |
| | | | |
| | | | |
| | | | |
| | | | |
| | | | |
| | | | |
| | | | |
| | | | |

| | |
|---|---|
| DRAWN BY: | J.A. |
| CHECKED BY: | J.A. |

REVISED 12.31.2014

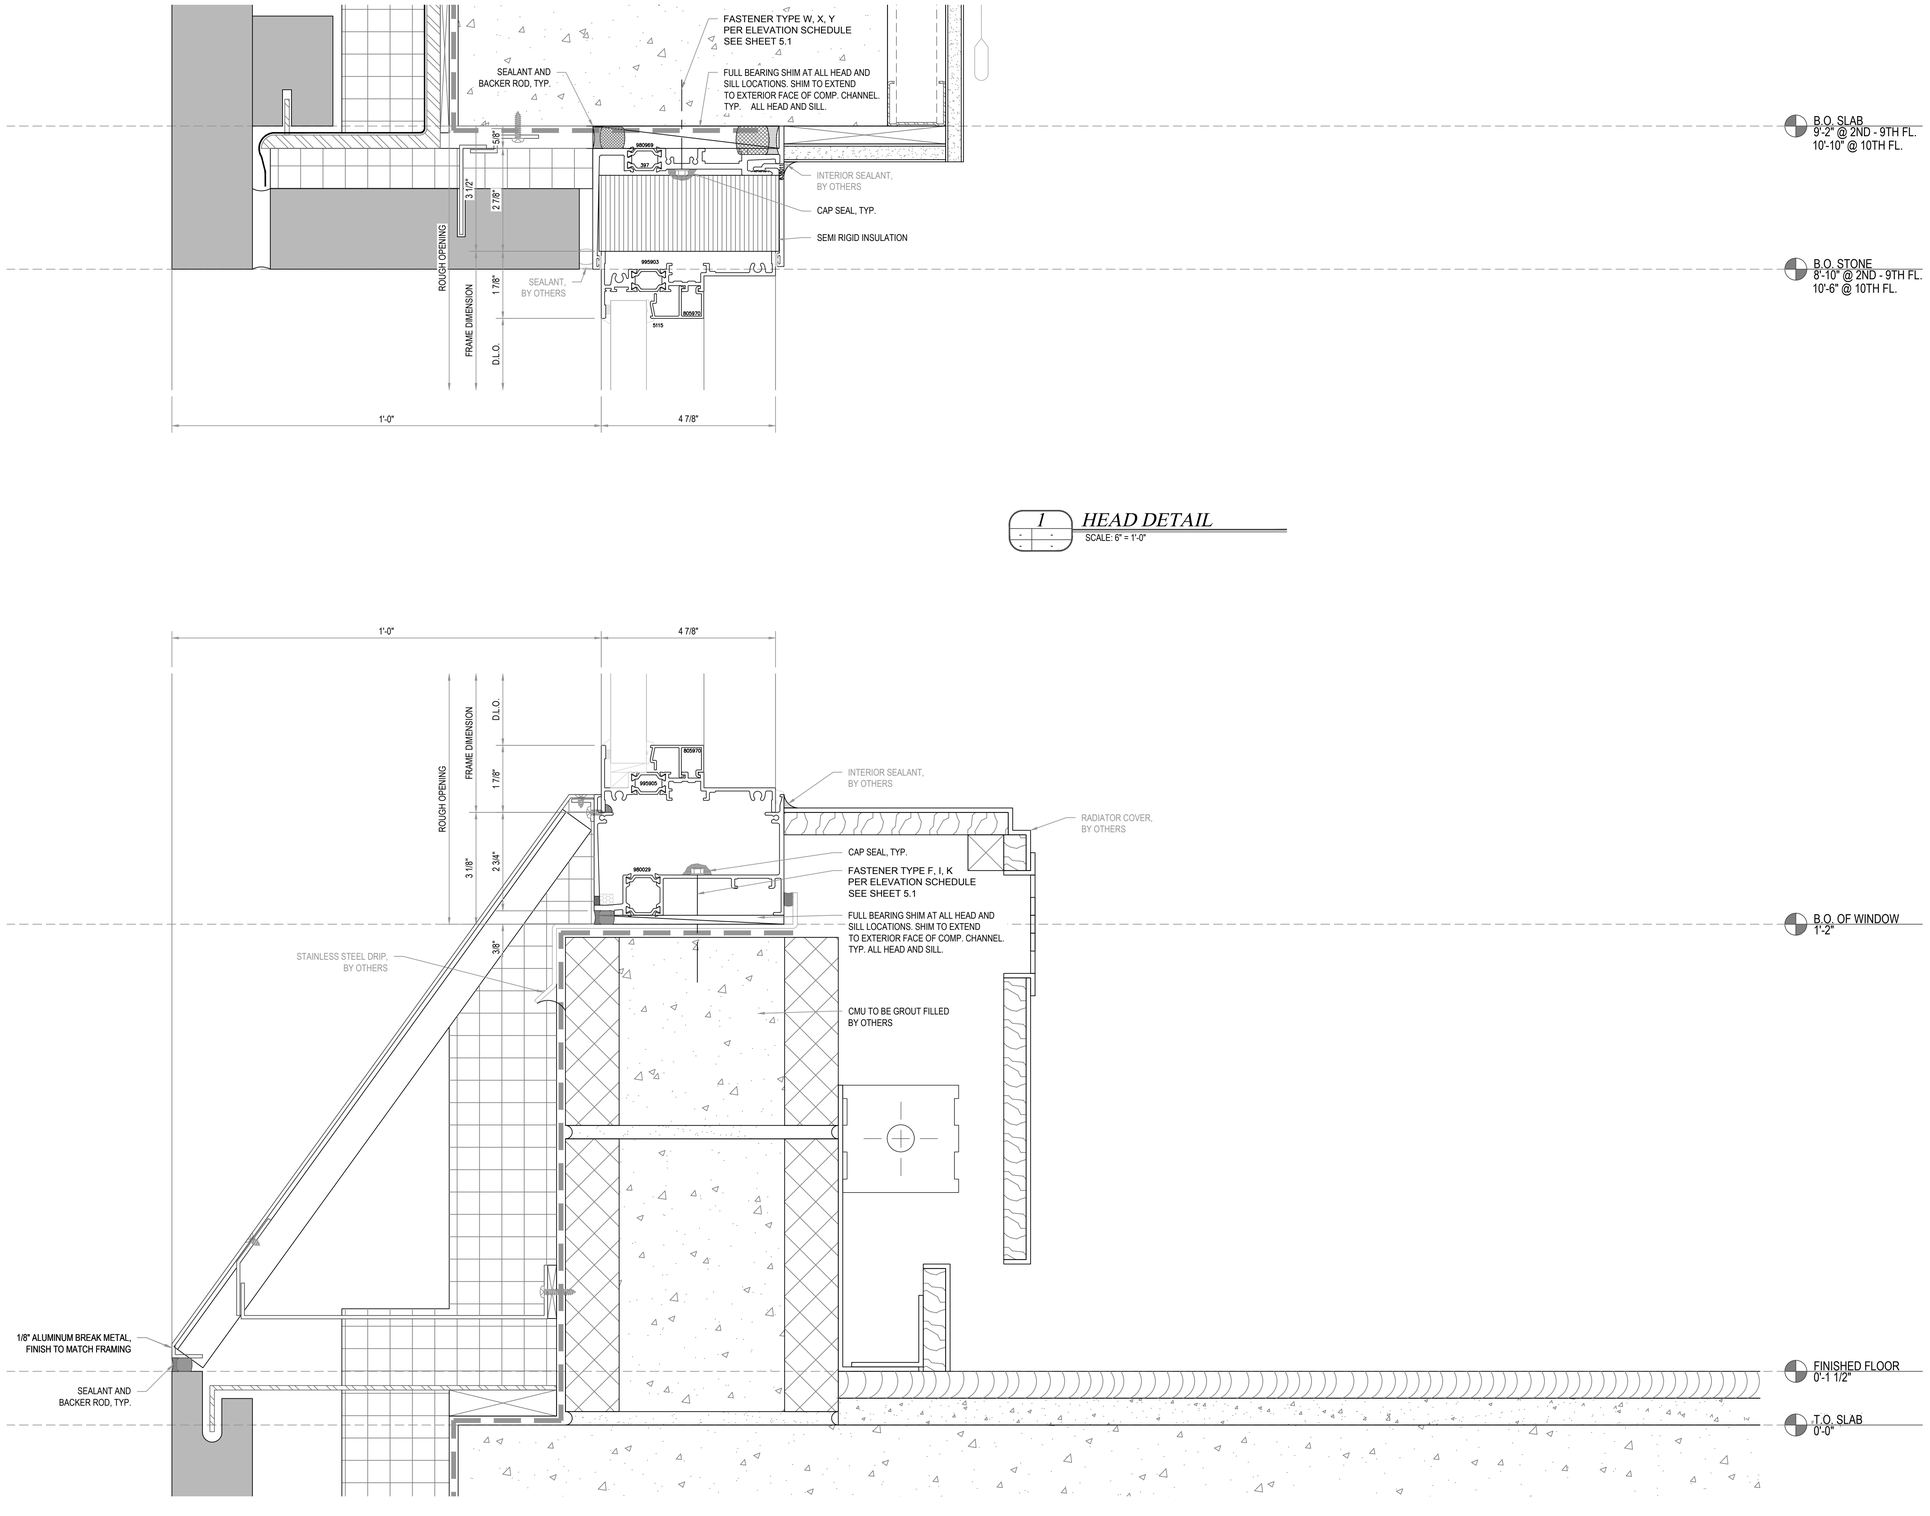


1 HEAD DETAIL
SCALE: 6" = 1'-0"

2 SILL DETAIL
SCALE: 6" = 1'-0"

## ARCHITECT:

GF55 PARTNERS, LLP
19 WEST 21ST STREET
NEW YORK, NY 10010
(212) 352-3099

## CONTRACTOR:

AVO CONSTRUCTION
65 VESTRY STREET
NEW YORK, NY. 10013
(212) 965-9300

## PROJECT NAME:

500 W25TH STREET CONDOS
500 WEST 25TH STREET
NEW YORK, NY 10001
BLOCK: 696 LOT: 38

## DATE:

These drawings represent Clearwater Drafting's interpretation of information and the application of products provided by the architect. The sole purpose of these drawings is to assist the glazing subcontractor/fabricator in the fabrication and installation of the glazing. Ultimately the sole responsibility of verifying all the dimensions, quantities, design requirements, structural integrity and the architectural intent of the glazing is that of the glazing subcontractor/ fabricator. However, it is equally important that the general contractor coordinate these drawings with all other affected subcontractors, the architect of record and the EOR. Clearwater Drafting, LLC will not be held in any way liable for any errors and or omissions implied or otherwise.

These shop drawings must be approved by the architect and engineer prior to preparing the order placement and fabrication.

© 2015 Clearwater Drafting, LLC
The use of these documents and drawings shall be restricted to the original project for which they were prepared and any publication of these documents and drawings are expressly limited to such project.
Re-use, reproduction or publication by any method, in whole or in part, of these documents and drawings is prohibited. Title of these documents and drawings remain with Clearwater Drafting, LLC. Clearwater Drafting, LLC retains all federal, state and common law copyright protections.
17 U.S.C. section 101 et seq.


PRODUCED BY:

CLEARWATER DRAFTING, LLC
100 Meadowlark Drive
Safety Harbor, Fl. 34695
Office: 727.330.3792
www.clearwaterdrafting.com


| NO. | REVISIONS | BY | DATE |
|---|---|---|---|
| | | | |
| | | | |
| | | | |
| | | | |
| | | | |
| | | | |
| | | | |
| | | | |
| | | | |
| | | | |

DRAWN BY: J.A.
CHECKED BY: J.A.


REVISED: 12.31.2014

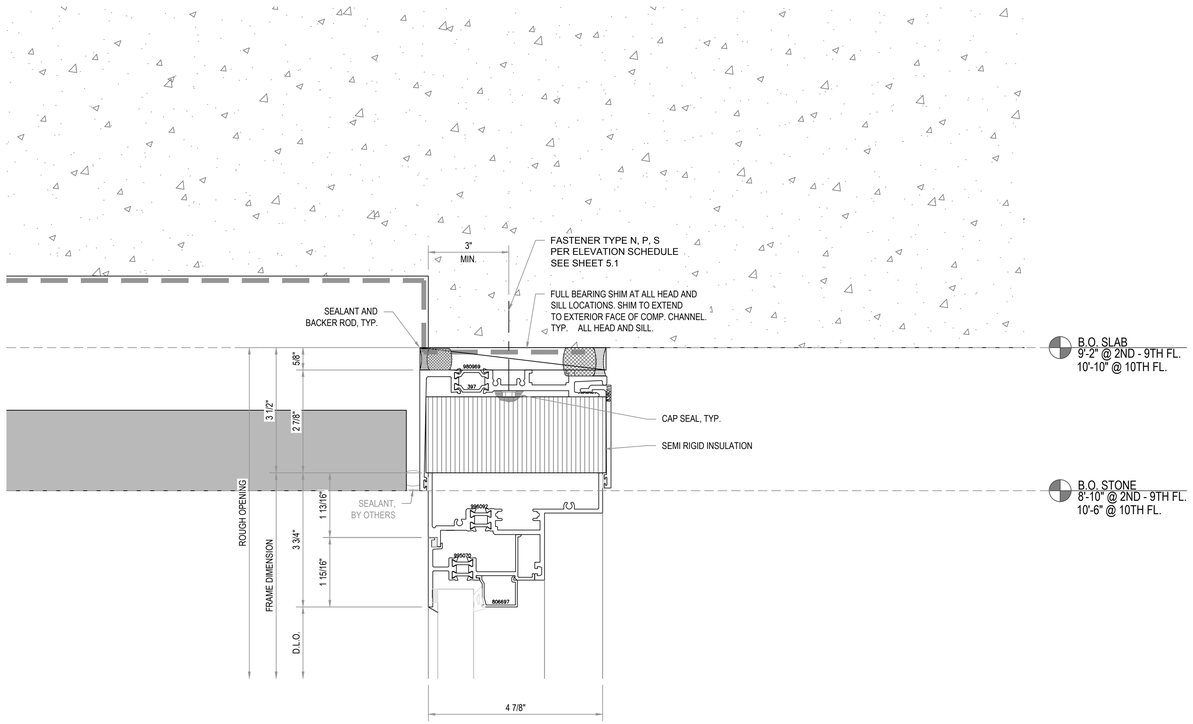


1 HEAD DETAIL
SCALE: 6" = 1'-0"

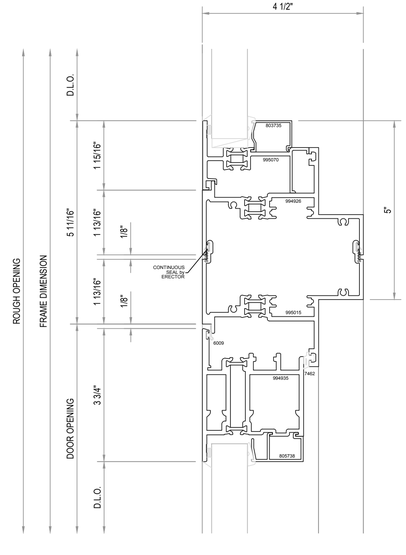


2 DOOR HEAD DETAIL
SCALE: 6" = 1'-0"

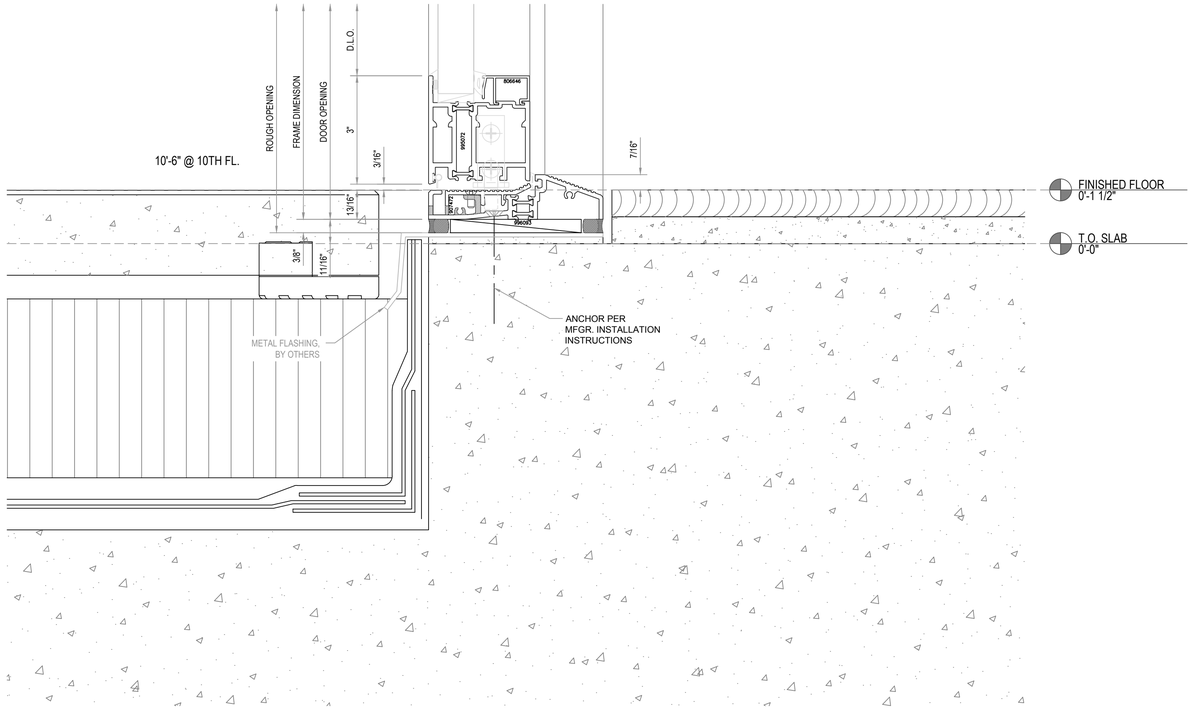


3 DOOR SILL DETAIL
SCALE: 6" = 1'-0"

## ARCHITECT:

GF55 PARTNERS, LLP
19 WEST 21ST STREET
NEW YORK, NY 10010
(212) 352-3099

## CONTRACTOR:

AVO CONSTRUCTION
65 VESTRY STREET
NEW YORK, NY. 10013
(212) 965-9300

## PROJECT NAME:

500 W25TH STREET CONDOS
500 WEST 25TH STREET
NEW YORK, NY 10001
BLOCK: 696 LOT: 38

## DATE:

These drawings represent Clearwater Drafting's interpretation of information and the application of products provided by the architect. The sole purpose of these drawings is to assist the glazing subcontractor/fabricator in the fabrication and installation of the glazing. Ultimately the sole responsibility of verifying all the dimensions, quantities, design requirements, structural integrity and the architectural intent of the glazing is that of the glazing subcontractor/ fabricator. However, it is equally important that the general contractor coordinate these drawings with all other affected subcontractors, the architect of record and the EOR. Clearwater Drafting, LLC will not be held in any way liable for any errors and or omissions implied or otherwise.

These shop drawings must be approved by the architect and engineer prior to preparing the order placement and fabrication.

© 2015 Clearwater Drafting, LLC
The use of these documents and drawings shall be restricted to the original project for which they were prepared and any publication of these documents and drawings are expressly limited to such project.
Re-use, reproduction or publication by any method, in whole or in part, of these documents and drawings is prohibited. Title of these documents and drawings remain with Clearwater Drafting, LLC. Clearwater Drafting, LLC retains all federal, state and common law copyright protections.
17 U.S.C. section 101 et seq.


PRODUCED BY:

**CLEARWATER DRAFTING, LLC**
100 Meadowlark Drive
Safety Harbor, Fl. 34695
Office: 727.330.3792
www.clearwaterdrafting.com


| NO. | REVISIONS | BY | DATE |
|---|---|---|---|
| | | | |
| | | | |
| | | | |
| | | | |
| | | | |
| | | | |
| | | | |
| | | | |
| | | | |
| | | | |

| | |
|---|---|
| DRAWN BY: | J.A. |
| CHECKED BY: | J.A. |

REVISED 12.31.2014

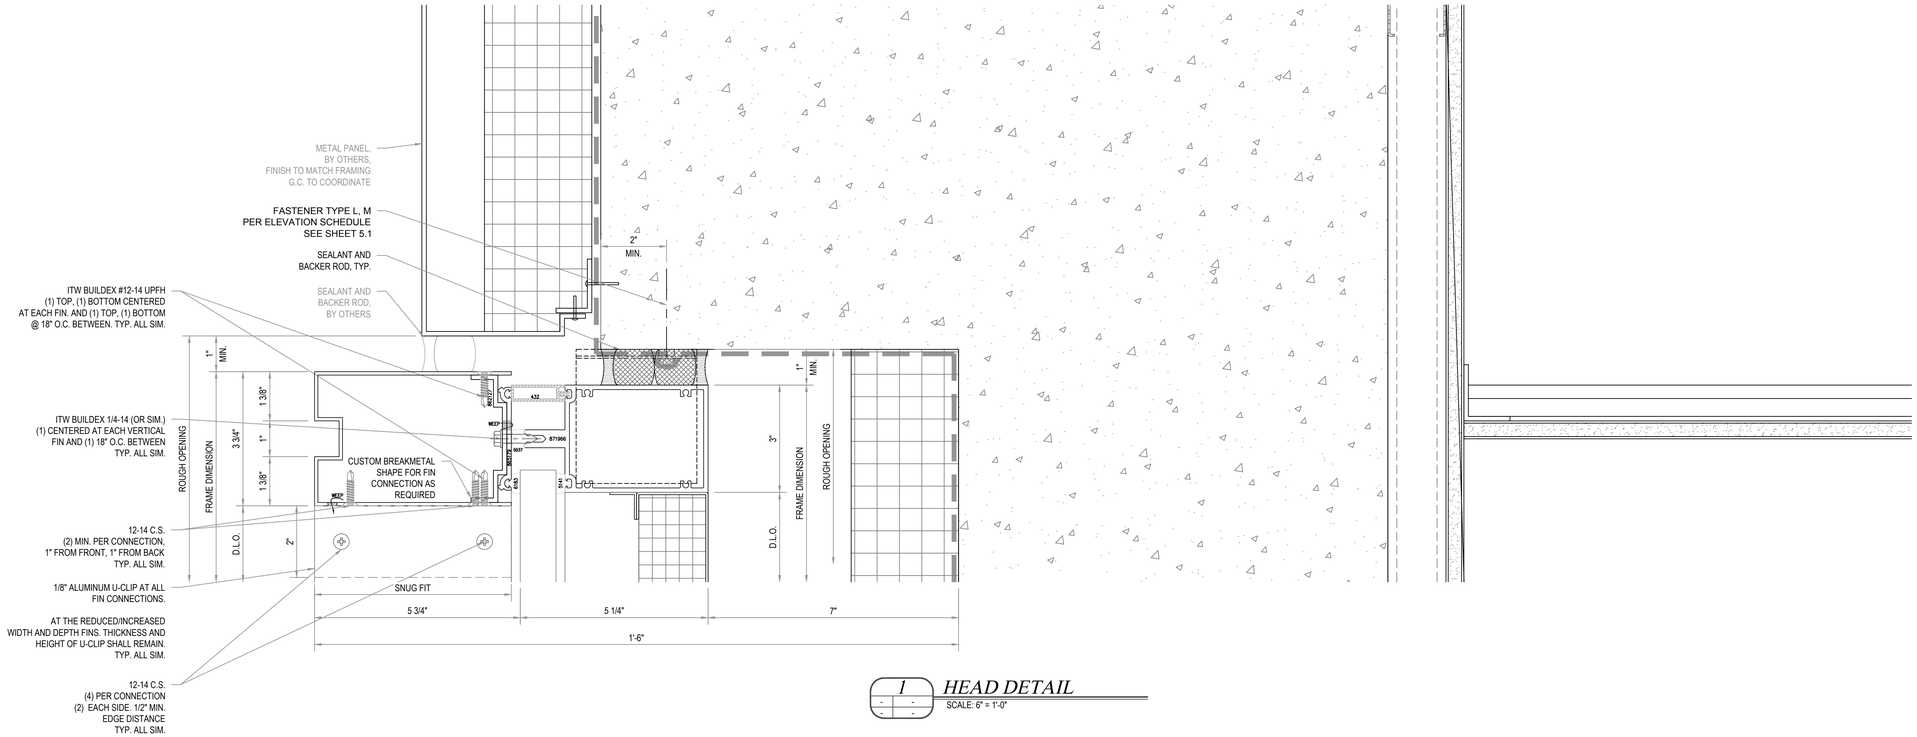


1 *HEAD DETAIL*
SCALE: 6" = 1'-0"

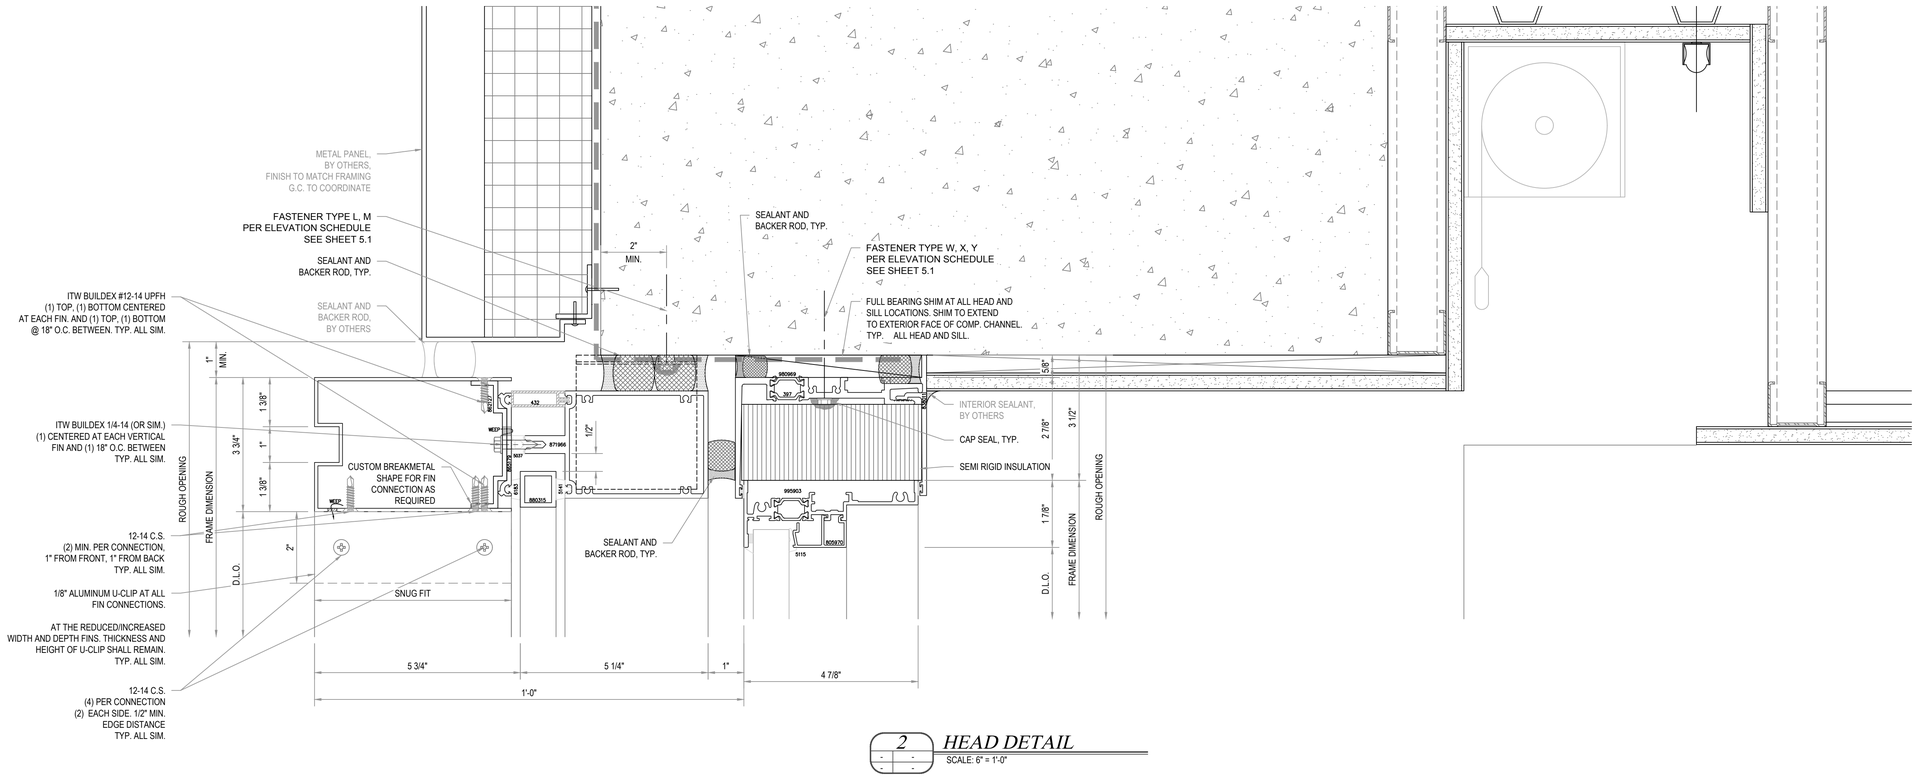


2 *HEAD DETAIL*
SCALE: 6" = 1'-0"

## ARCHITECT:

GF55 PARTNERS, LLP
19 WEST 21ST STREET
NEW YORK, NY 10010
(212) 352-3099

## CONTRACTOR:

AVO CONSTRUCTION
65 VESTRY STREET
NEW YORK, NY. 10013
(212) 965-9300

## PROJECT NAME:

500 W25TH STREET CONDOS
500 WEST 25TH STREET
NEW YORK, NY 10001
BLOCK: 696 LOT: 38

## DATE:

These drawings represent Clearwater Drafting's interpretation of information and the application of products provided by the architect. The sole purpose of these drawings is to assist the glazing subcontractor/fabricator in the fabrication and installation of the glazing. Ultimately the sole responsibility of verifying all the dimensions, quantities, design requirements, structural integrity and the architectural intent of the glazing is that of the glazing subcontractor/ fabricator. However, it is equally important that the general contractor coordinate these drawings with all other affected subcontractors, the architect of record and the EOR. Clearwater Drafting, LLC will not be held in any way liable for any errors and or omissions implied or otherwise.

These shop drawings must be approved by the architect and engineer prior to preparing the order placement and fabrication.


© 2015 Clearwater Drafting, LLC
The use of these documents and drawings shall be restricted to the original project for which they were prepared and any publication of these documents and drawings are expressly limited to such project.
Re-use, reproduction or publication by any method, in whole or in part, of these documents and drawings is prohibited. Title of these documents and drawings remain with Clearwater Drafting, LLC. Clearwater Drafting, LLC retains all federal, state and common law copyright protections.
17 U.S.C. section 101 et seq.


**PRODUCED BY:**

CLEARWATER DRAFTING, LLC
100 Meadowlark Drive
Safety Harbor, Fl. 34695
Office: 727.330.3792
www.clearwaterdrafting.com

| NO. | REVISIONS | BY | DATE |
|---|---|---|---|
| | | | |
| | | | |
| | | | |
| | | | |
| | | | |
| | | | |
| | | | |
| | | | |
| | | | |
| | | | |
| DRAWN BY: | J.A. | | |
| CHECKED BY: | J.A. | | |

REVISED: 12.31.2014

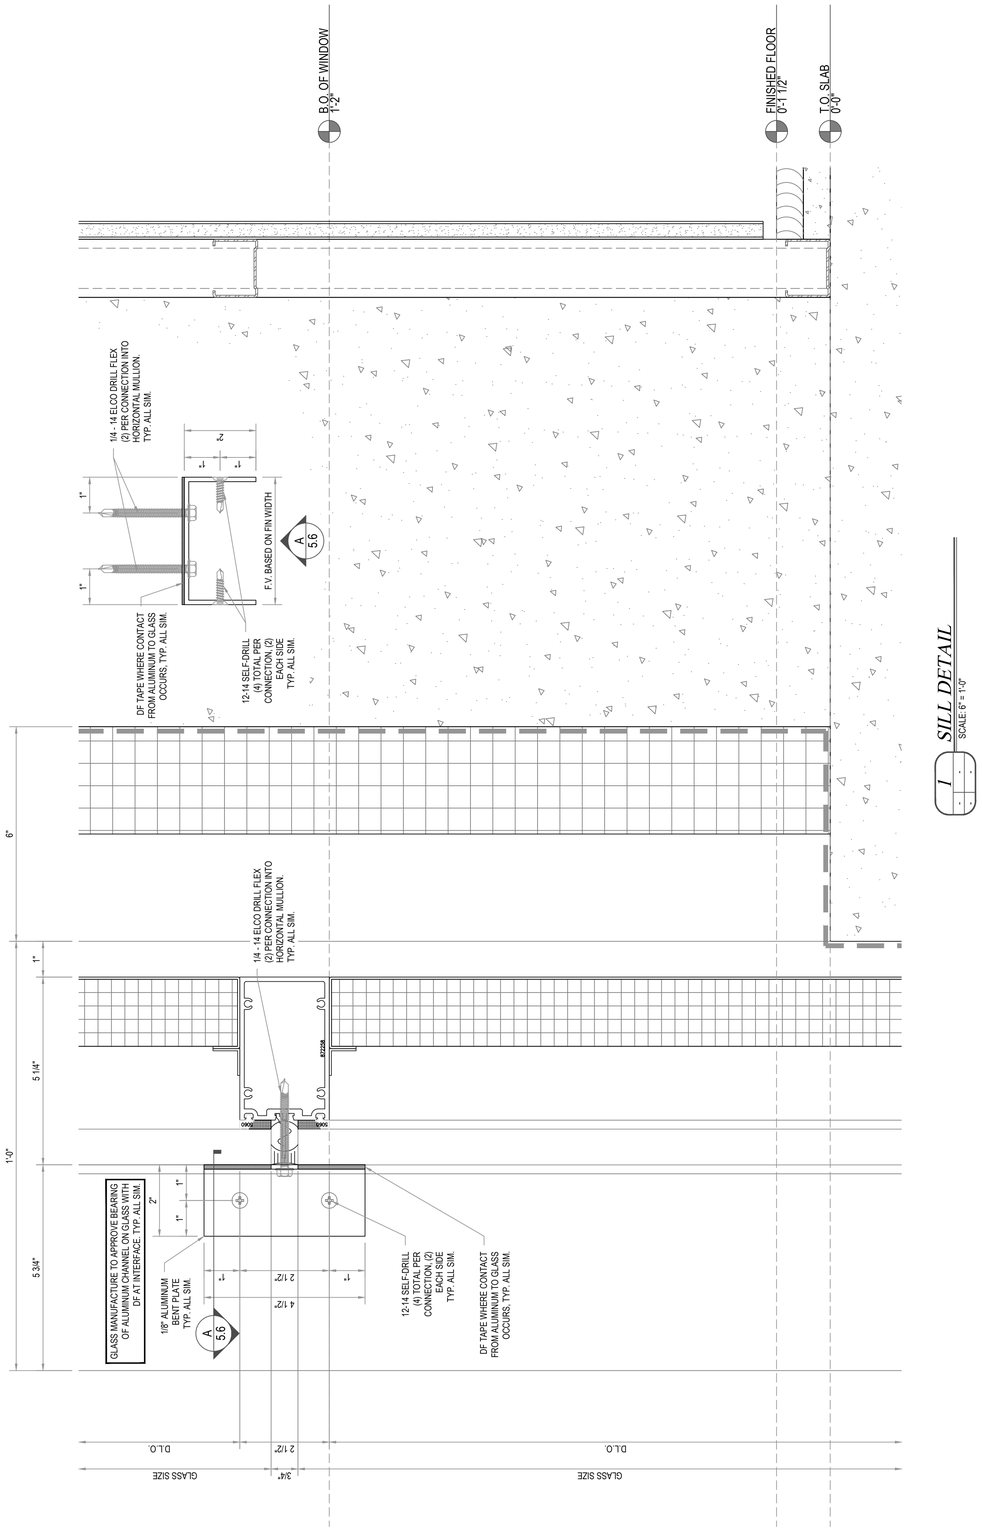

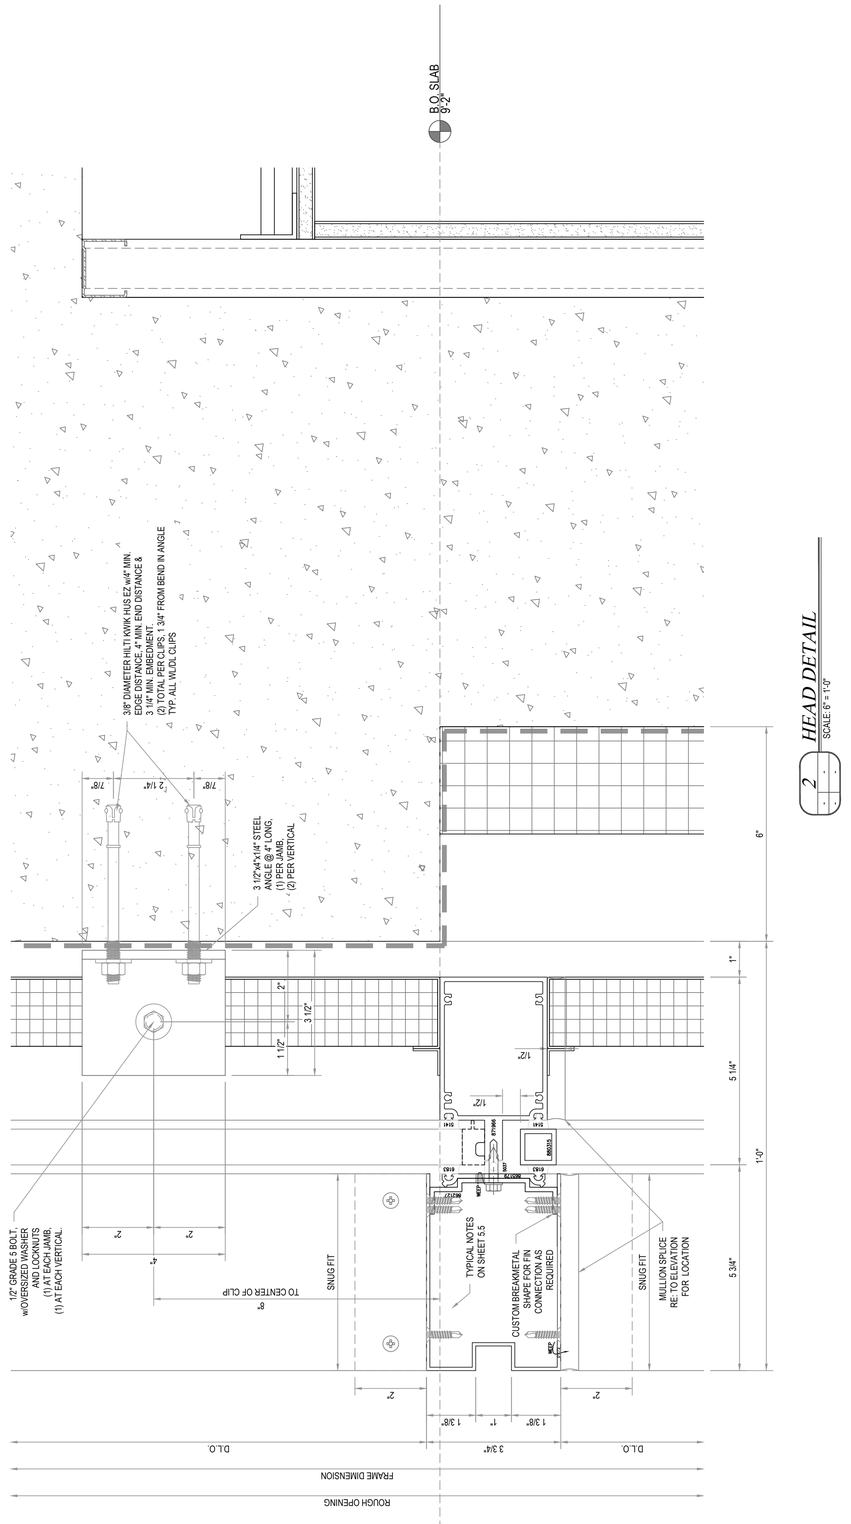
## ARCHITECT:

GF55 PARTNERS, LLP
19 WEST 21ST STREET
NEW YORK, NY 10010
(212) 352-3099

## CONTRACTOR:

AVO CONSTRUCTION
65 VESTRY STREET
NEW YORK, NY. 10013
(212) 965-9300

## PROJECT NAME:

500 W25TH STREET CONDOS
500 WEST 25TH STREET
NEW YORK, NY 10001
BLOCK: 696 LOT: 38

## DATE:

These drawings represent Clearwater Drafting's interpretation of information and the application of products provided by the architect. The sole purpose of these drawings is to assist the glazing subcontractor/fabricator in the fabrication and installation of the glazing. Ultimately the sole responsibility of verifying all the dimensions, quantities, design requirements, structural integrity and the architectural intent of the glazing is that of the glazing subcontractor/ fabricator. However, it is equally important that the general contractor coordinate these drawings with all other affected subcontractors, the architect of record and the EOR. Clearwater Drafting, LLC will not be held in any way liable for any errors and or omissions implied or otherwise.

These shop drawings must be approved by the architect and engineer prior to preparing the order placement and fabrication.


© 2015 Clearwater Drafting, LLC
The use of these documents and drawings shall be restricted to the original project for which they were prepared and any publication of these documents and drawings are expressly limited to such project.
Re-use, reproduction or publication by any method, in whole or in part, of these documents and drawings is prohibited. Title of these documents and drawings remain with Clearwater Drafting, LLC. Clearwater Drafting, LLC retains all federal, state and common law copyright protections.
17 U.S.C. section 101 et seq.

**PRODUCED BY:**


**CLEARWATER DRAFTING, LLC**
100 Meadowlark Drive
Safety Harbor, Fl. 34695
Office: 727.330.3792
www.clearwaterdrafting.com

| NO. | REVISIONS | BY | DATE |
|---|---|---|---|
| | | | |
| | | | |
| | | | |
| | | | |
| | | | |
| | | | |
| | | | |
| | | | |
| | | | |
| | | | |
| DRAWN BY: | J.A. | | |
| CHECKED BY: | J.A. | | |

REVISED: 12.31.2014

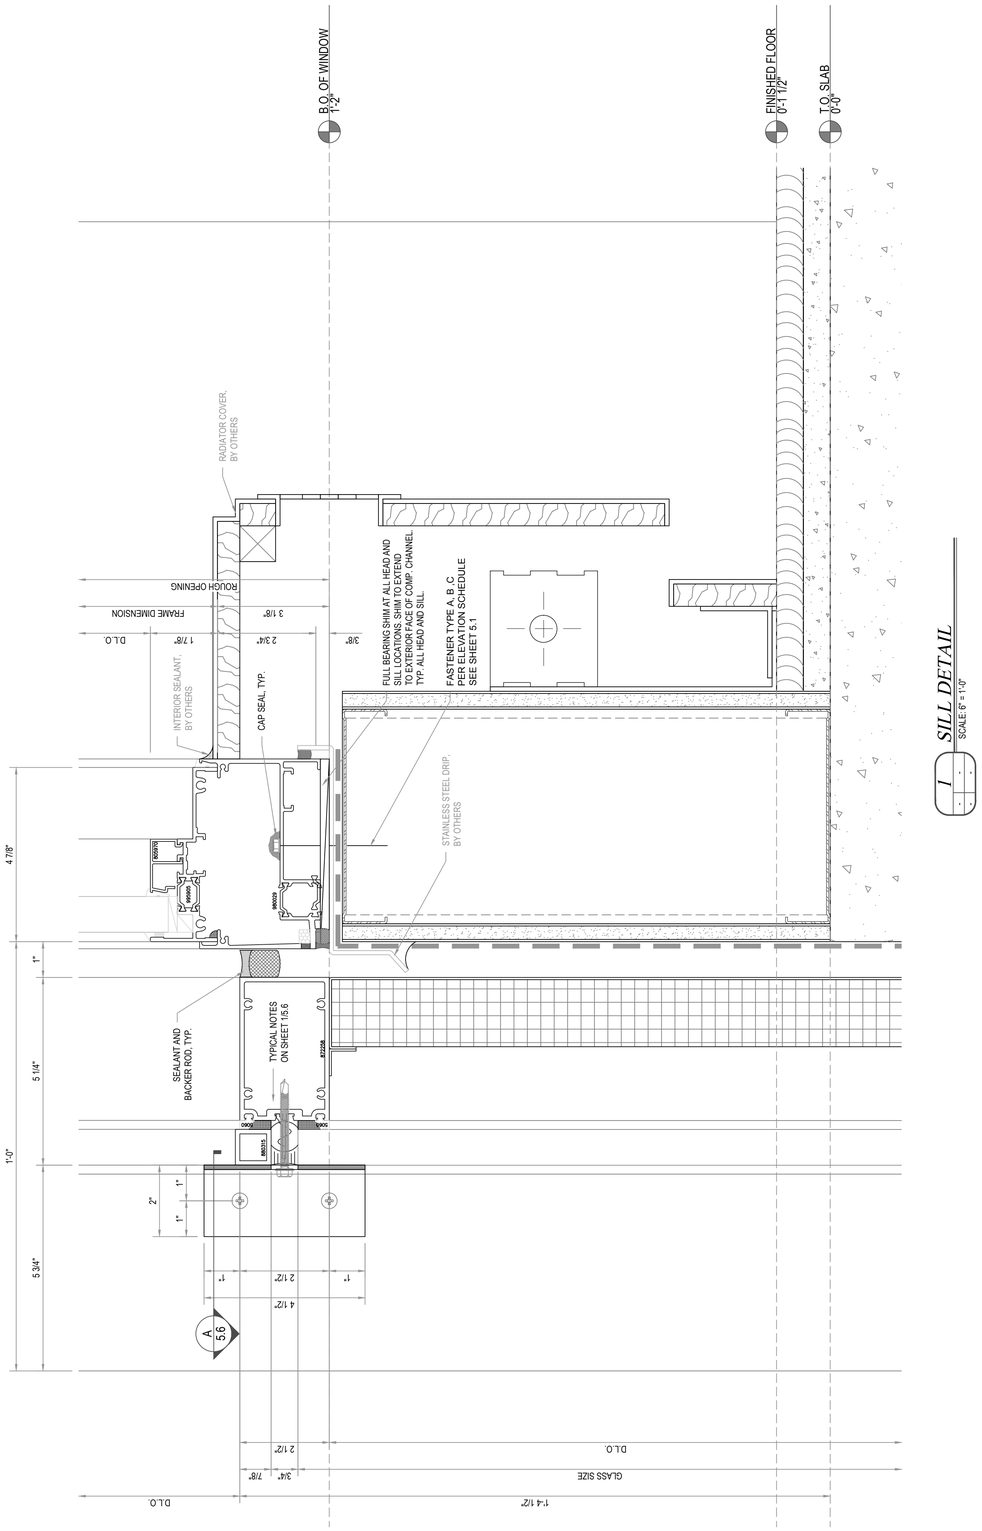


1 *SILL DETAIL*
SCALE: 6" = 1'-0"

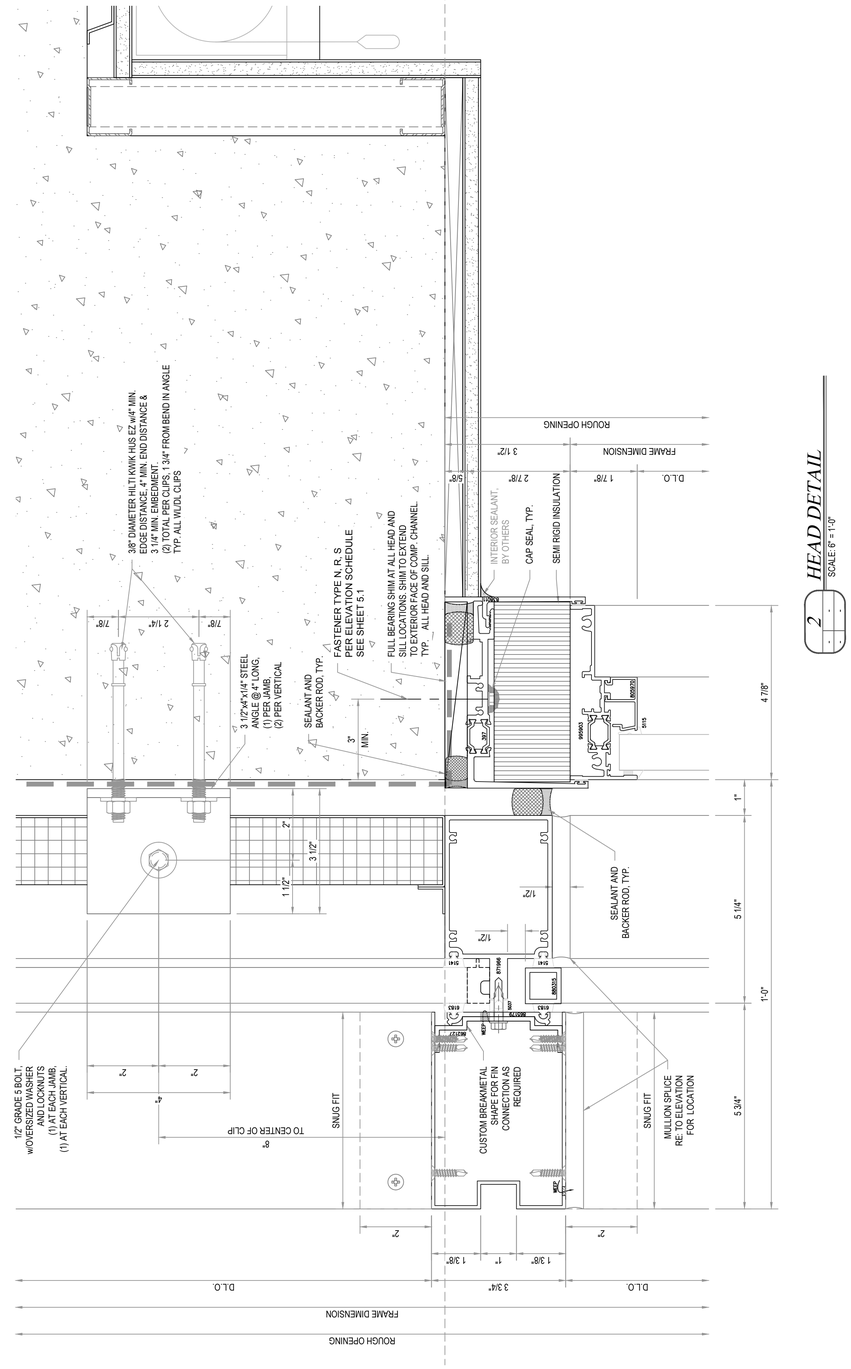


2 *HEAD DETAIL*
SCALE: 6" = 1'-0"

## ARCHITECT:

GF55 PARTNERS, LLP
19 WEST 21ST STREET
NEW YORK, NY 10010
(212) 352-3099

## CONTRACTOR:

AVO CONSTRUCTION
65 VESTRY STREET
NEW YORK, NY. 10013
(212) 965-9300

## PROJECT NAME:

500 W25TH STREET CONDOS
500 WEST 25TH STREET
NEW YORK, NY 10001
BLOCK: 696 LOT: 38

## DATE:

These drawings represent Clearwater Drafting's interpretation of information and the application of products provided by the architect. The sole purpose of these drawings is to assist the glazing subcontractor/fabricator in the fabrication and installation of the glazing. Ultimately the sole responsibility of verifying all the dimensions, quantities, design requirements, structural integrity and the architectural intent of the glazing is that of the glazing subcontractor/ fabricator. However, it is equally important that the general contractor coordinate these drawings with all other affected subcontractors, the architect of record and the EOR. Clearwater Drafting, LLC will not be held in any way liable for any errors and or omissions implied or otherwise.

These shop drawings must be approved by the architect and engineer prior to preparing the order placement and fabrication.

© 2015 Clearwater Drafting, LLC
The use of these documents and drawings shall be restricted to the original project for which they were prepared and any publication of these documents and drawings are expressly limited to such project.
No use, reproduction or publication by any method, in whole or in part, of these documents and drawings is prohibited. Title of these documents and drawings remain with Clearwater Drafting, LLC. Clearwater Drafting, LLC retains all federal, state and common law copyright protections.
17 U.S.C. section 101 et seq.


**PRODUCED BY:**

**CLEARWATER DRAFTING, LLC**
100 Meadowlark Drive
Safety Harbor, Fl. 34695
Office: 727.330.3792
www.clearwaterdrafting.com

| NO. | REVISIONS | BY | DATE |
|---|---|---|---|
| | | | |
| | | | |
| | | | |
| | | | |
| | | | |
| | | | |
| | | | |
| | | | |
| | | | |
| | | | |

| | |
|---|---|
| DRAWN BY: | J.A. |
| CHECKED BY: | J.A. |


REVISED: 12.31.2014

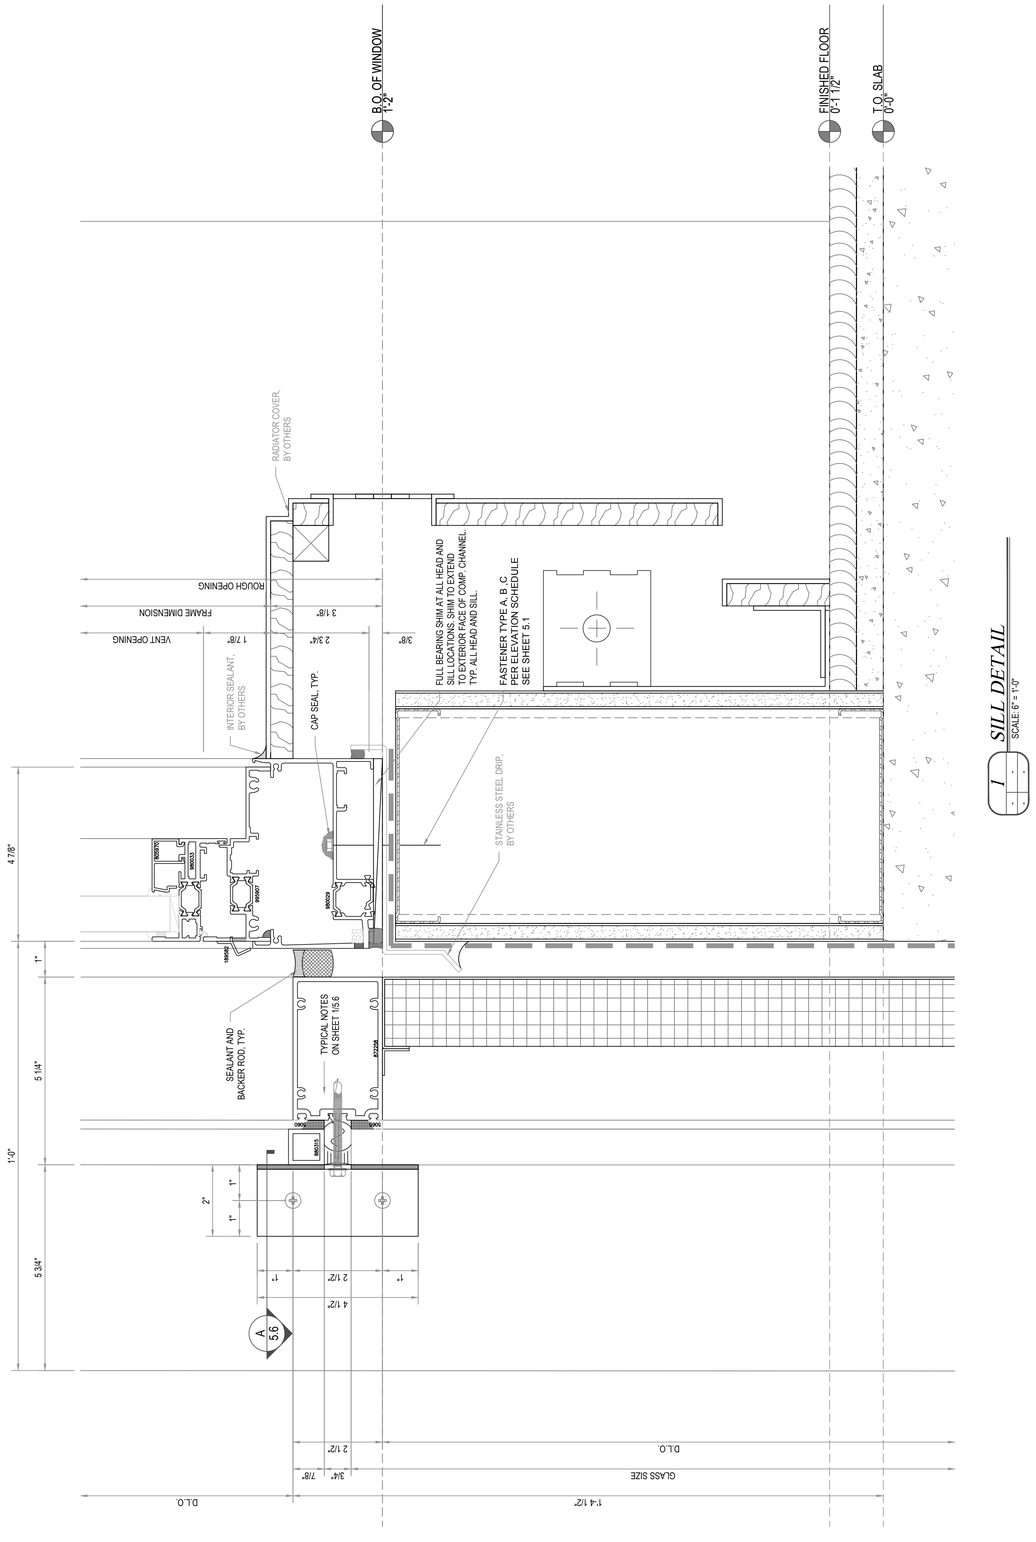


## SILL DETAIL

SCALE: 6" = 1'-0"

1

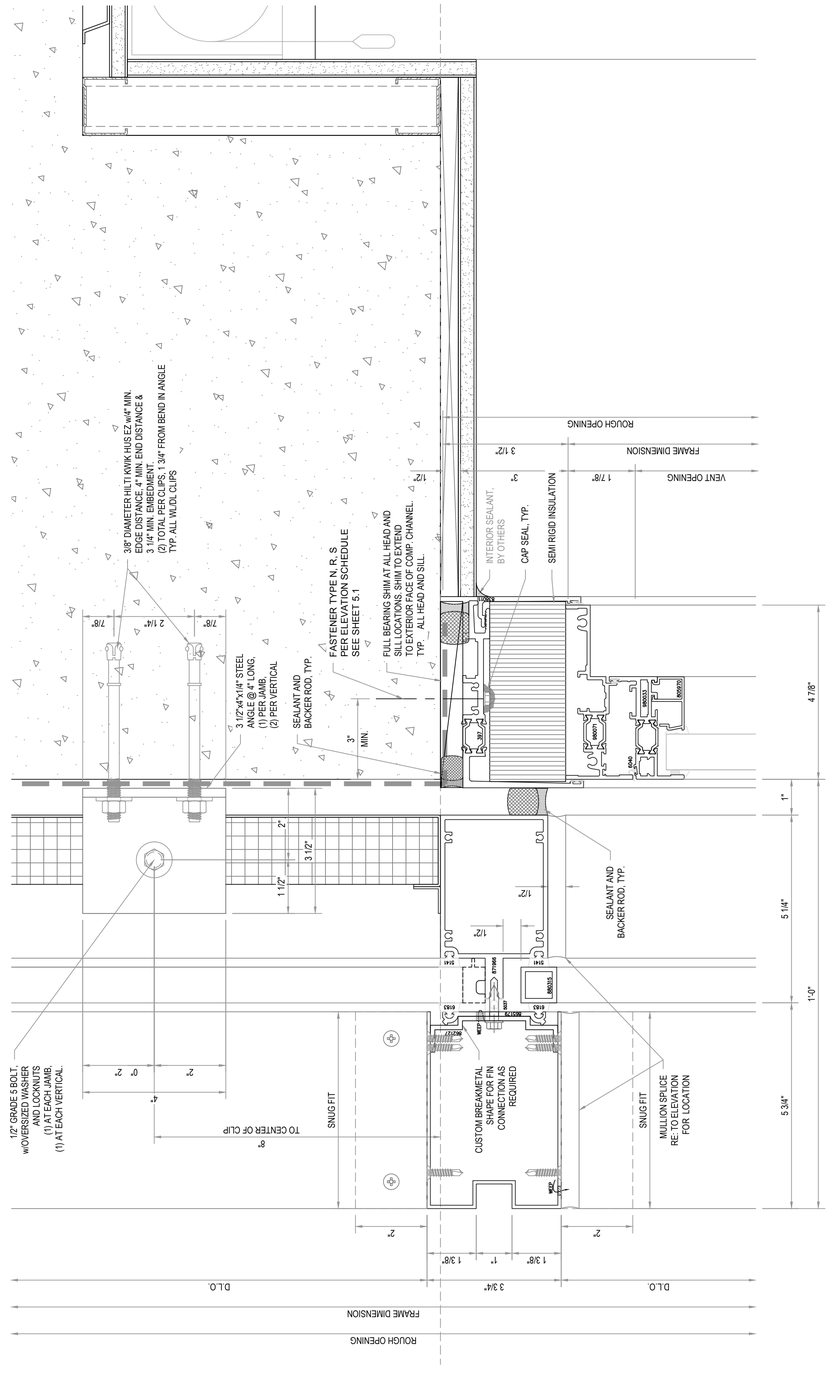


## HEAD DETAIL

SCALE: 6" = 1'-0"

2

## ARCHITECT:

GF55 PARTNERS, LLP
19 WEST 21ST STREET
NEW YORK, NY 10010
(212) 352-3099

## CONTRACTOR:

AVO CONSTRUCTION
65 VESTRY STREET
NEW YORK, NY. 10013
(212) 965-9300

## PROJECT NAME:

500 W25TH STREET CONDOS
500 WEST 25TH STREET
NEW YORK, NY 10001
BLOCK: 696 LOT: 38

## DATE:

These drawings represent Clearwater Drafting's interpretation of information and the application of products provided by the architect. The sole purpose of these drawings is to assist the glazing subcontractor/fabricator in the fabrication and installation of the glazing. Ultimately the sole responsibility of verifying all the dimensions, quantities, design requirements, structural integrity and the architectural intent of the glazing is that of the glazing subcontractor/ fabricator. However, it is equally important that the general contractor coordinate these drawings with all other affected subcontractors, the architect of record and the EOR. Clearwater Drafting, LLC will not be held in any way liable for any errors and or omissions implied or otherwise.

These shop drawings must be approved by the architect and engineer prior to preparing the order placement and fabrication.

© 2015 Clearwater Drafting, LLC
The use of these documents and drawings shall be restricted to the original project for which they were prepared and any publication of these documents and drawings are expressly limited to such project.
Re-use ; reproduction or publication by any method, in whole or in part, of these documents and drawings is prohibited. Title to these documents and drawings remains with Clearwater Drafting, LLC. Clearwater Drafting, LLC retains all federal, state and common law copyright protections.
17 U.S.C. section 101 et seq.

**PRODUCED BY:**


**CLEARWATER DRAFTING, LLC**
100 Meadowlark Drive
Safety Harbor, Fl. 34695
Office: 727.330.3792
www.clearwaterdrafting.com

| NO. | REVISIONS | BY | DATE |
|---|---|---|---|
| | | | |
| | | | |
| | | | |
| | | | |
| | | | |
| | | | |
| | | | |
| | | | |
| | | | |
| | | | |
| | | | |
| DRAWN BY: | J.A. | | |
| CHECKED BY: | J.A. | | |

REVISED: 10.31.2014

NOT USED

1 HEAD DETAIL
SCALE: 6" = 1'-0"

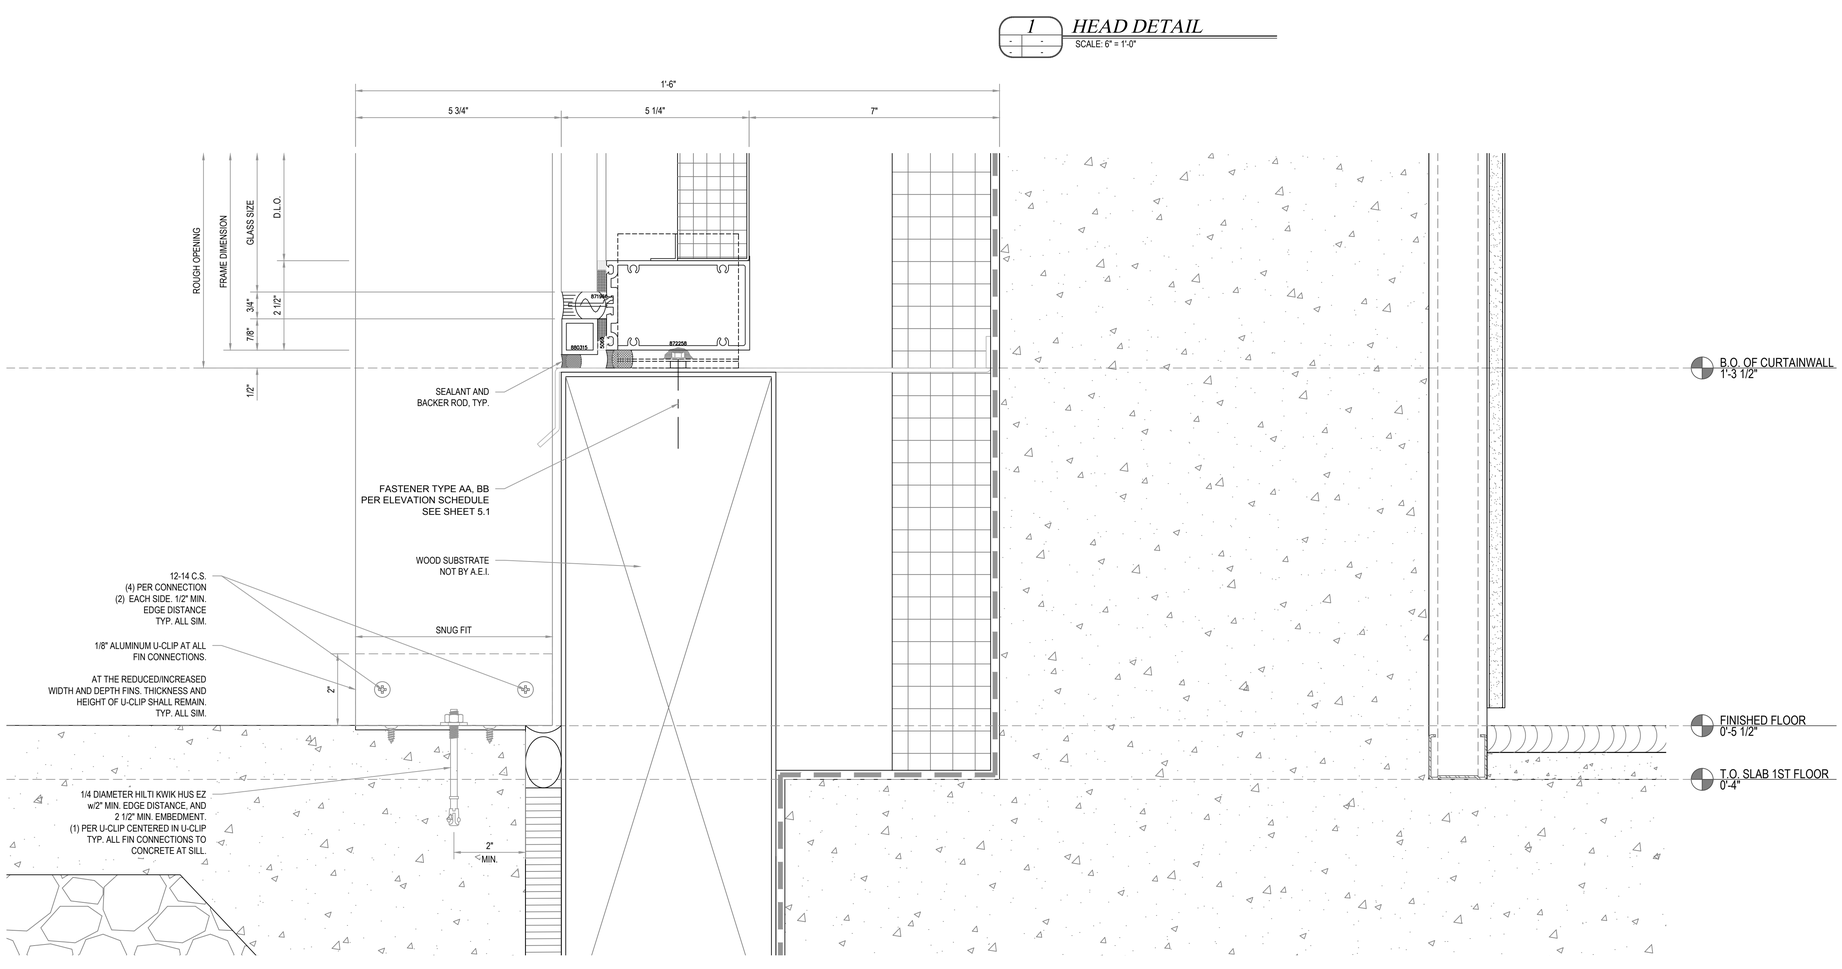


2 SILL DETAIL
SCALE: 6" = 1'-0"

## ARCHITECT:

GF55 PARTNERS, LLP
19 WEST 21ST STREET
NEW YORK, NY 10010
(212) 352-3099

## CONTRACTOR:

AVO CONSTRUCTION
65 VESTRY STREET
NEW YORK, NY. 10013
(212) 965-9300

## PROJECT NAME:

500 W25TH STREET CONDOS
500 WEST 25TH STREET
NEW YORK, NY 10001
BLOCK: 696 LOT: 38

## DATE:

These drawings represent Clearwater Drafting's interpretation of information and the application of products provided by the architect. The sole purpose of these drawings is to assist the glazing subcontractor/fabricator in the fabrication and installation of the glazing. Ultimately the sole responsibility of verifying all the dimensions, quantities, design requirements, structural integrity and the architectural intent of the glazing is that of the glazing subcontractor/ fabricator. However, it is equally important that the general contractor coordinate these drawings with all other affected subcontractors, the architect of record and the EOR. Clearwater Drafting, LLC will not be held in any way liable for any errors and or omissions implied or otherwise.

These shop drawings must be approved by the architect and engineer prior to preparing the order placement and fabrication.

© 2015 Clearwater Drafting, LLC
The use of these documents and drawings shall be restricted to the original project for which they were prepared and any publication of these documents and drawings are expressly limited to such project.
Re-use, reproduction or publication by any method, in whole or in part, of these documents and drawings is prohibited. Title of these documents and drawings remain with Clearwater Drafting, LLC. Clearwater Drafting, LLC retains all federal, state and common law copyright protections.
17 U.S.C. section 101 et seq.


PRODUCED BY:

**CLEARWATER DRAFTING, LLC**
100 Meadowlark Drive
Safety Harbor, Fl. 34695
Office: 727.330.3792
www.clearwaterdrafting.com


| NO. | REVISIONS | BY | DATE |
|---|---|---|---|
| | | | |
| | | | |
| | | | |
| | | | |
| | | | |
| | | | |
| | | | |
| | | | |
| | | | |
| | | | |

| | |
|---|---|
| DRAWN BY: | J.A. |
| CHECKED BY: | J.A. |


REVISED: 12.31.2014

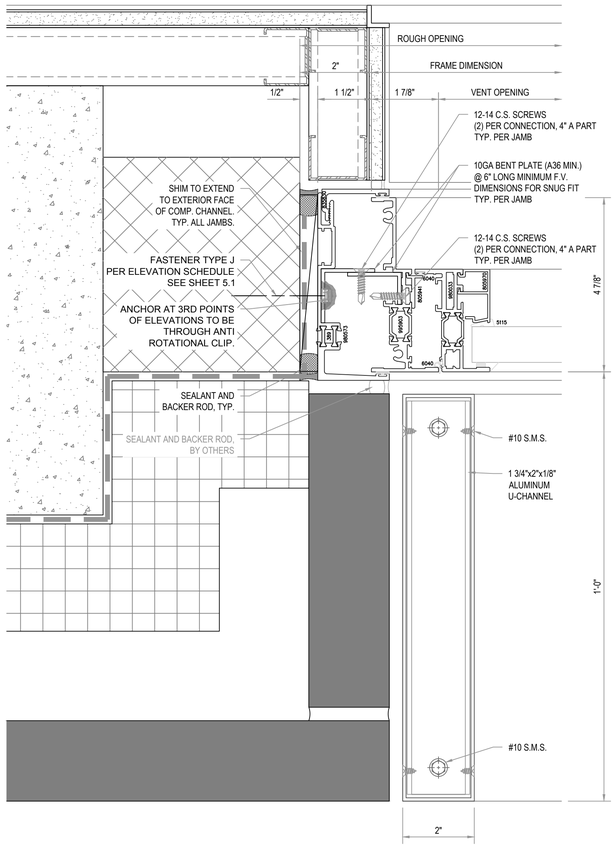



1 JAMB DETAIL
SCALE: 6" = 1'-0"

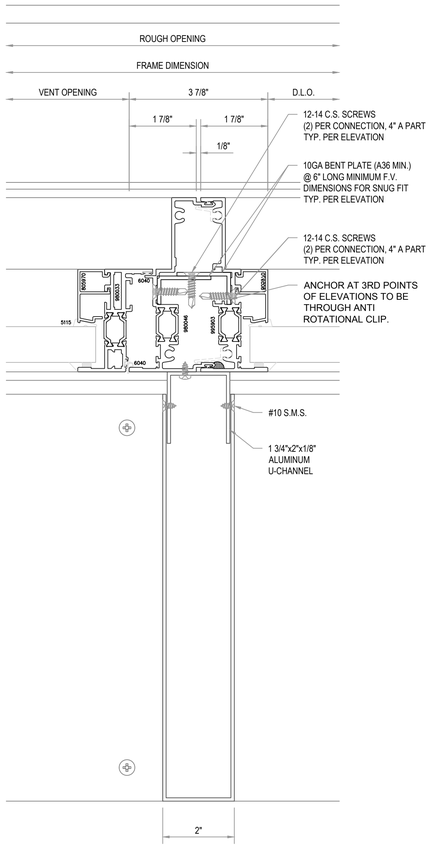


2 VERTICAL DETAIL
SCALE: 6" = 1'-0"

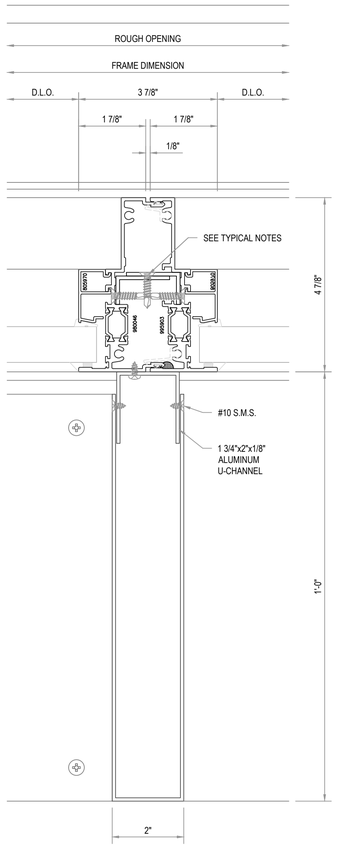


2A VERTICAL DETAIL
SCALE: 6" = 1'-0"

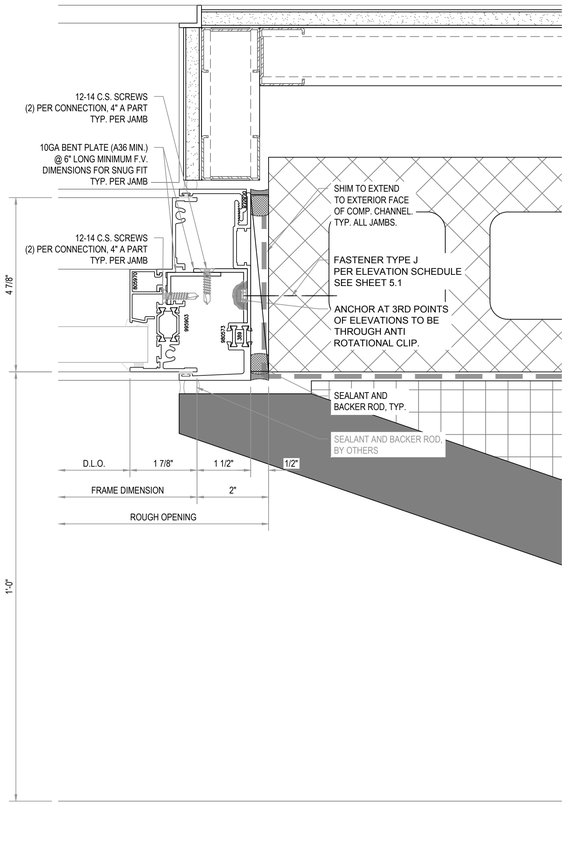


3 JAMB DETAIL
SCALE: 6" = 1'-0"

## ARCHITECT:

GF55 PARTNERS, LLP
19 WEST 21ST STREET
NEW YORK, NY 10010
(212) 352-3099

## CONTRACTOR:

AVO CONSTRUCTION
65 VESTRY STREET
NEW YORK, NY. 10013
(212) 965-9300

## PROJECT NAME:

500 W25TH STREET CONDOS
500 WEST 25TH STREET
NEW YORK, NY 10001
BLOCK: 696 LOT: 38

## DATE:

These drawings represent Clearwater Drafting's interpretation of information and the application of products provided by the architect. The sole purpose of these drawings is to assist the glazing subcontractor/fabricator in the fabrication and installation of the glazing. Ultimately the sole responsibility of verifying all the dimensions, quantities, design requirements, structural integrity and the architectural intent of the glazing is that of the glazing subcontractor/ fabricator. However, it is equally important that the general contractor coordinate these drawings with all other affected subcontractors, the architect of record and the EOR. Clearwater Drafting, LLC will not be held in any way liable for any errors and or omissions implied or otherwise.

These shop drawings must be approved by the architect and engineer prior to preparing the order placement and fabrication.


© 2015 Clearwater Drafting, LLC
The use of these documents and drawings shall be restricted to the original project for which they were prepared and any publication of these documents and drawings are expressly limited to such project.
Re-use , reproduction or publication by any method, in whole or in part, of these documents and drawings is prohibited. Title of these documents and drawings remain with Clearwater Drafting, LLC.
Clearwater Drafting, LLC retains all federal, state and common law copyright protections.
17 U.S.C. section 101 et seq.

PRODUCED BY:


**CLEARWATER DRAFTING, LLC**
100 Meadowlark Drive
Safety Harbor, Fl. 34695
Office: 727.330.3792
www.clearwaterdrafting.com

| NO. | REVISIONS | BY | DATE |
|---|---|---|---|
| | | | |
| | | | |
| | | | |
| | | | |
| | | | |
| | | | |
| | | | |
| | | | |
| | | | |
| | | | |
| DRAWN BY: | J.A. | | |
| CHECKED BY: | J.A. | | |


REVISED: 12.31.2014

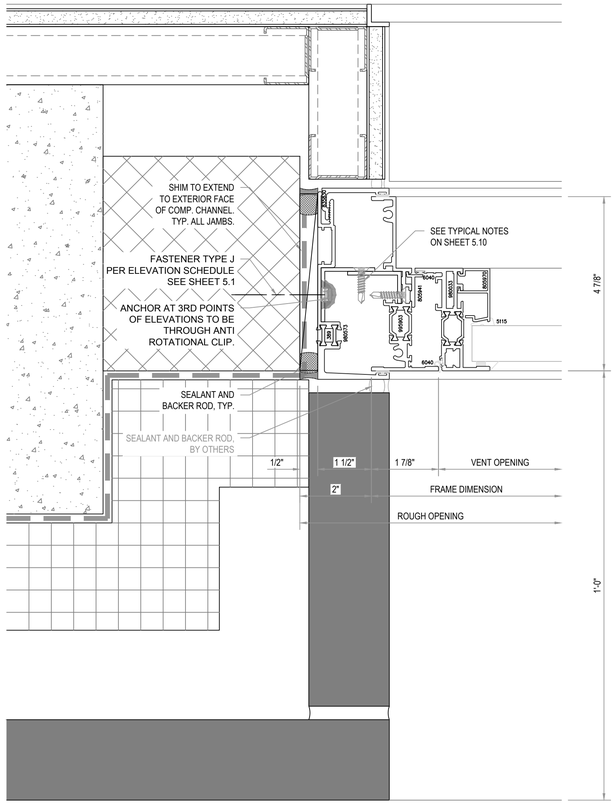



1 JAMB DETAIL
SCALE: 6" = 1'-0"

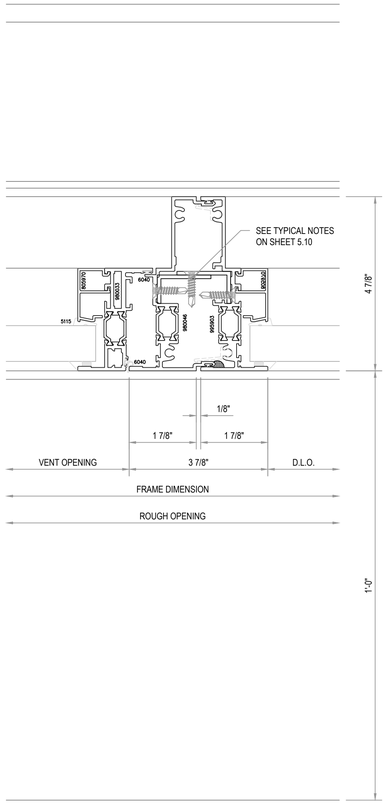


2 VERTICAL DETAIL
SCALE: 6" = 1'-0"

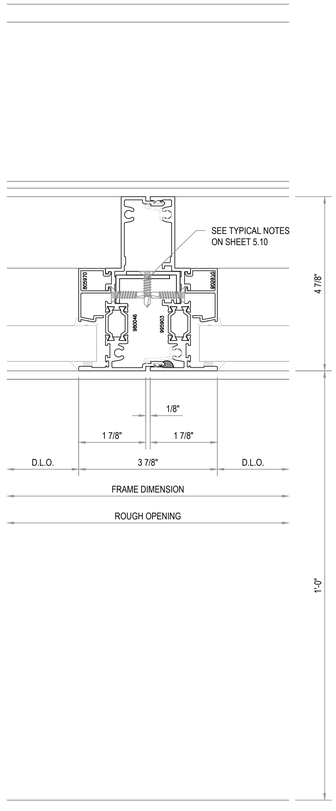


2A VERTICAL DETAIL
SCALE: 6" = 1'-0"

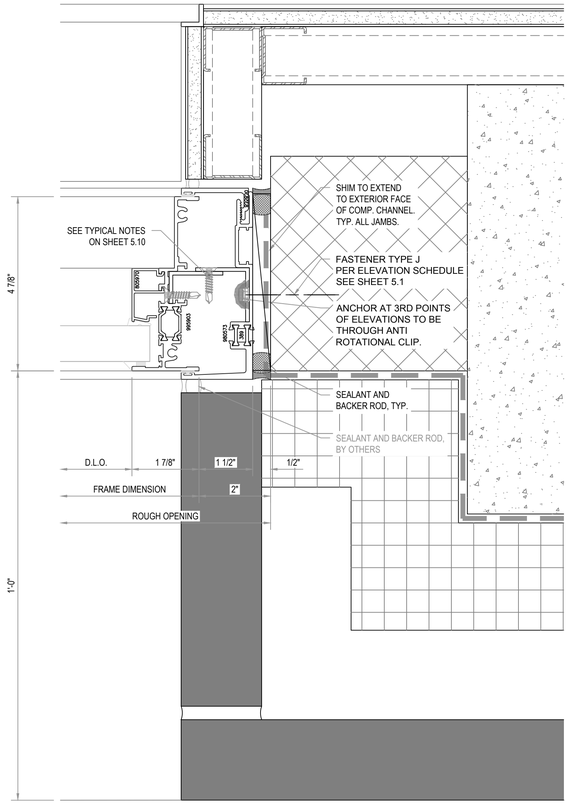


3 JAMB DETAIL
SCALE: 6" = 1'-0"

## ARCHITECT:

GF55 PARTNERS, LLP
19 WEST 21ST STREET
NEW YORK, NY 10010
(212) 352-3099

## CONTRACTOR:

AVO CONSTRUCTION
65 VESTRY STREET
NEW YORK, NY. 10013
(212) 965-9300

## PROJECT NAME:

500 W25TH STREET CONDOS
500 WEST 25TH STREET
NEW YORK, NY 10001
BLOCK: 696 LOT: 38

## DATE:

These drawings represent Clearwater Drafting's interpretation of information and the application of products provided by the architect. The sole purpose of these drawings is to assist the glazing subcontractor/fabricator in the fabrication and installation of the glazing. Ultimately the sole responsibility of verifying all the dimensions, quantities, design requirements, structural integrity and the architectural intent of the glazing is that of the glazing subcontractor/ fabricator. However, it is equally important that the general contractor coordinate these drawings with all other affected subcontractors, the architect of record and the EOR. Clearwater Drafting, LLC will not be held in any way liable for any errors and or omissions implied or otherwise.

These shop drawings must be approved by the architect and engineer prior to preparing the order placement and fabrication.

© 2015 Clearwater Drafting, LLC
The use of these documents and drawings shall be restricted to the original project for which they were prepared and any publication of these documents and drawings are expressly limited to such project.
Re-use , reproduction or publication by any method, in whole or in part, of these documents and drawings is prohibited. Title of these documents and drawings remain with Clearwater Drafting, LLC. Clearwater Drafting, LLC retains all federal, state and common law copyright protections.
17 U.S.C. section 101 et seq.


PRODUCED BY:

CLEARWATER DRAFTING, LLC
100 Meadowlark Drive
Safety Harbor, Fl. 34695
Office: 727.330.3792
www.clearwaterdrafting.com


| NO. | REVISIONS | BY | DATE |
|---|---|---|---|
| | | | |
| | | | |
| | | | |
| | | | |
| | | | |
| | | | |
| | | | |
| | | | |
| | | | |
| | | | |

| | |
|---|---|
| DRAWN BY: | J.A. |
| CHECKED BY: | J.A. |


REVISED: 10.31.2014

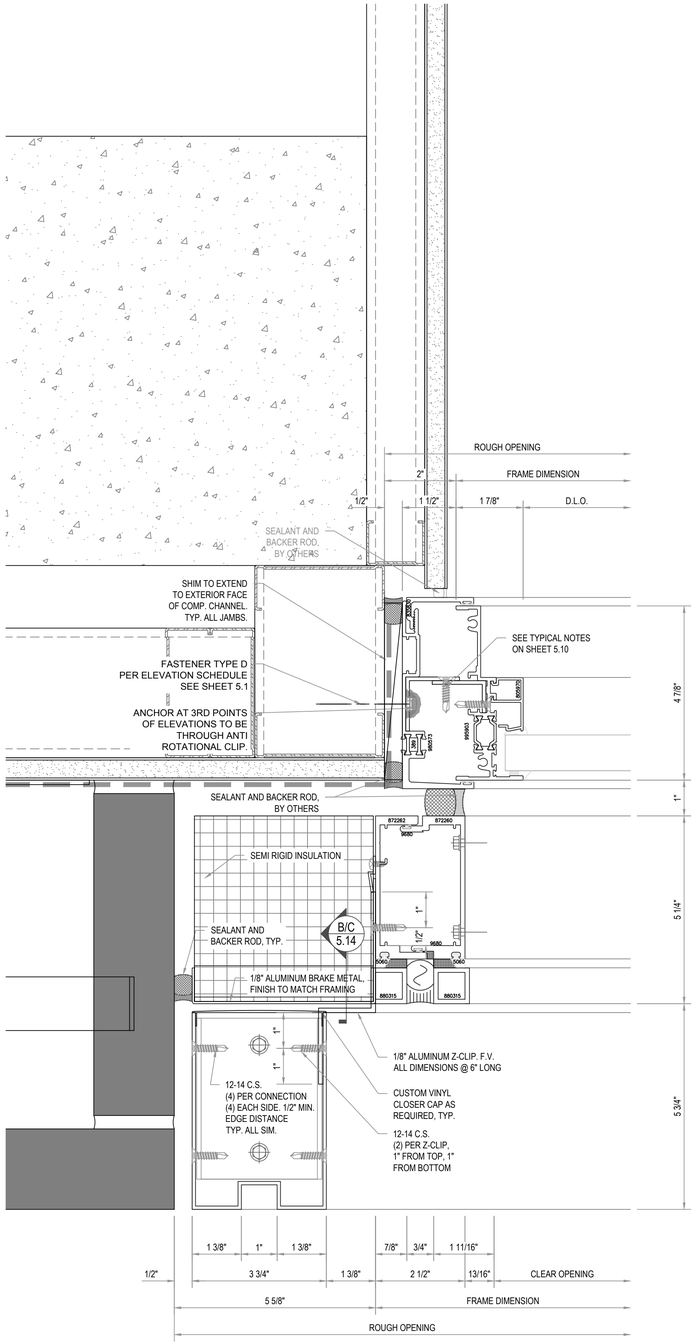


1 JAMB DETAIL
SCALE: 6" = 1'-0"

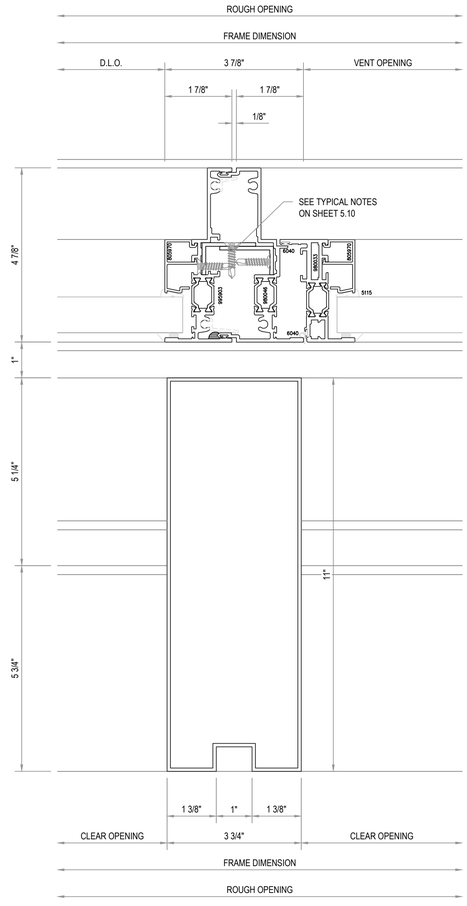


2 VERTICAL DETAIL
SCALE: 6" = 1'-0"

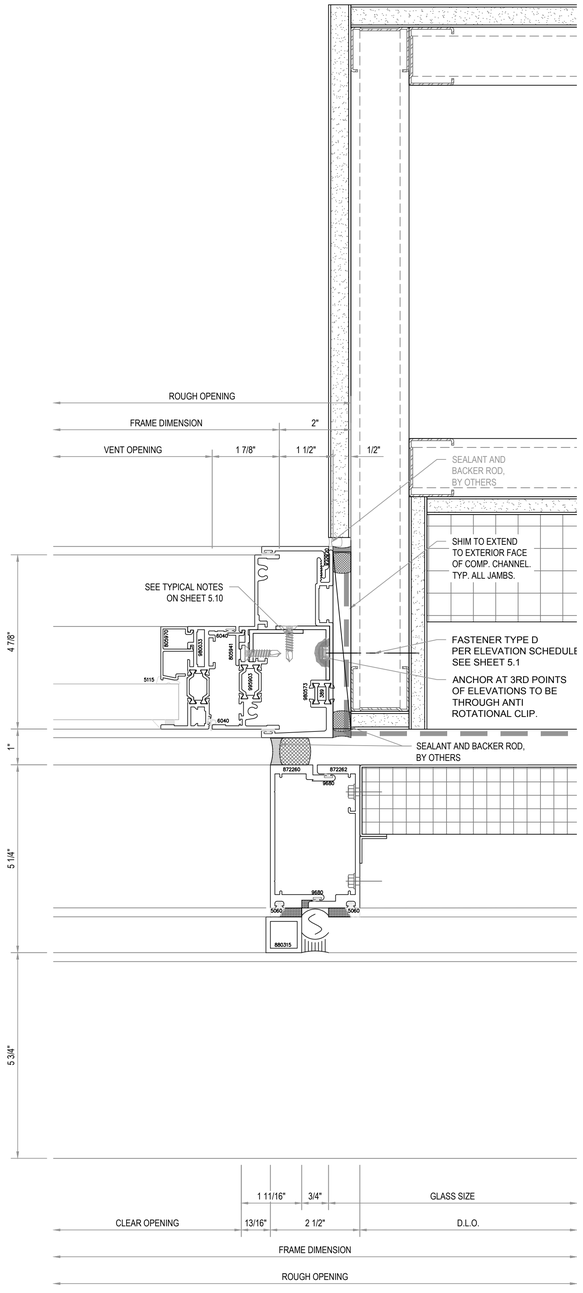


3 JAMB DETAIL
SCALE: 6" = 1'-0"

## ARCHITECT:

GF55 PARTNERS, LLP
19 WEST 21ST STREET
NEW YORK, NY 10010
(212) 352-3099

## CONTRACTOR:

AVO CONSTRUCTION
65 VESTRY STREET
NEW YORK, NY. 10013
(212) 965-9300

## PROJECT NAME:

500 W25TH STREET CONDOS
500 WEST 25TH STREET
NEW YORK, NY 10001
BLOCK: 696 LOT: 38

## DATE:

These drawings represent Clearwater Drafting's interpretation of information and the application of products provided by the architect. The sole purpose of these drawings is to assist the glazing subcontractor/fabricator in the fabrication and installation of the glazing. Ultimately the sole responsibility of verifying all the dimensions, quantities, design requirements, structural integrity and the architectural intent of the glazing is that of the glazing subcontractor/ fabricator. However, it is equally important that the general contractor coordinate these drawings with all other affected subcontractors, the architect of record and the EOR. Clearwater Drafting, LLC will not be held in any way liable for any errors and or omissions implied or otherwise.

These shop drawings must be approved by the architect and engineer prior to preparing the order placement and fabrication.

© 2015 Clearwater Drafting, LLC
The use of these documents and drawings shall be restricted to the original project for which they were prepared and any publication of these documents and drawings are expressly limited to such project.
Re-use, reproduction or publication by any method, in whole or in part, of these documents and drawings is prohibited. Title of these documents and drawings remain with Clearwater Drafting, LLC. Clearwater Drafting, LLC retains all federal, state and common law copyright protections.
17 U.S.C. section 101 et seq.


**PRODUCED BY:**

CLEARWATER DRAFTING, LLC
100 Meadowlark Drive
Safety Harbor, Fl. 34695
Office: 727.330.3792
www.clearwaterdrafting.com


| NO. | REVISIONS | BY | DATE |
|---|---|---|---|
| | | | |
| | | | |
| | | | |
| | | | |
| | | | |
| | | | |
| | | | |
| | | | |
| | | | |
| | | | |

| | |
|---|---|
| DRAWN BY: | J.A. |
| CHECKED BY: | J.A. |


REVISIONS 12.31.2014

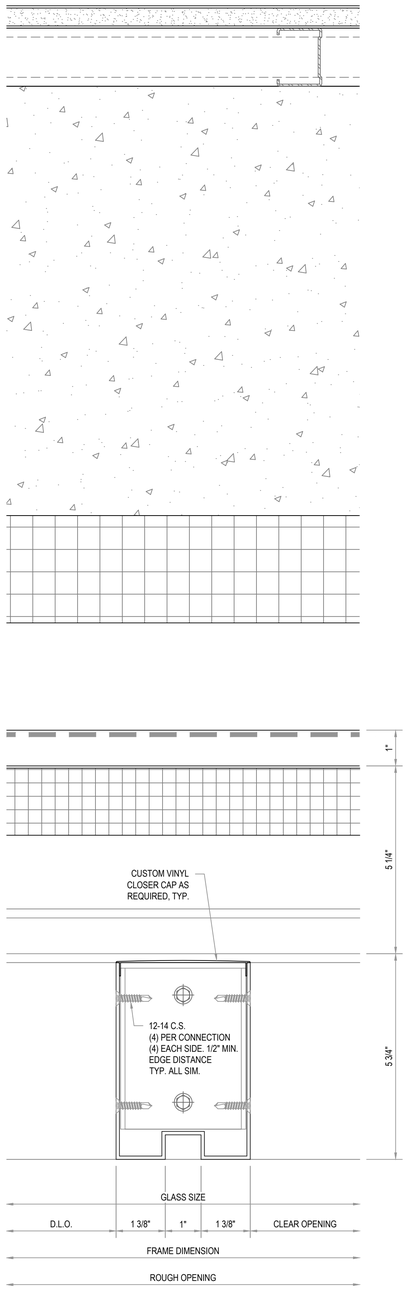


1 VERTICAL DETAIL
SCALE: 6" = 1'-0"

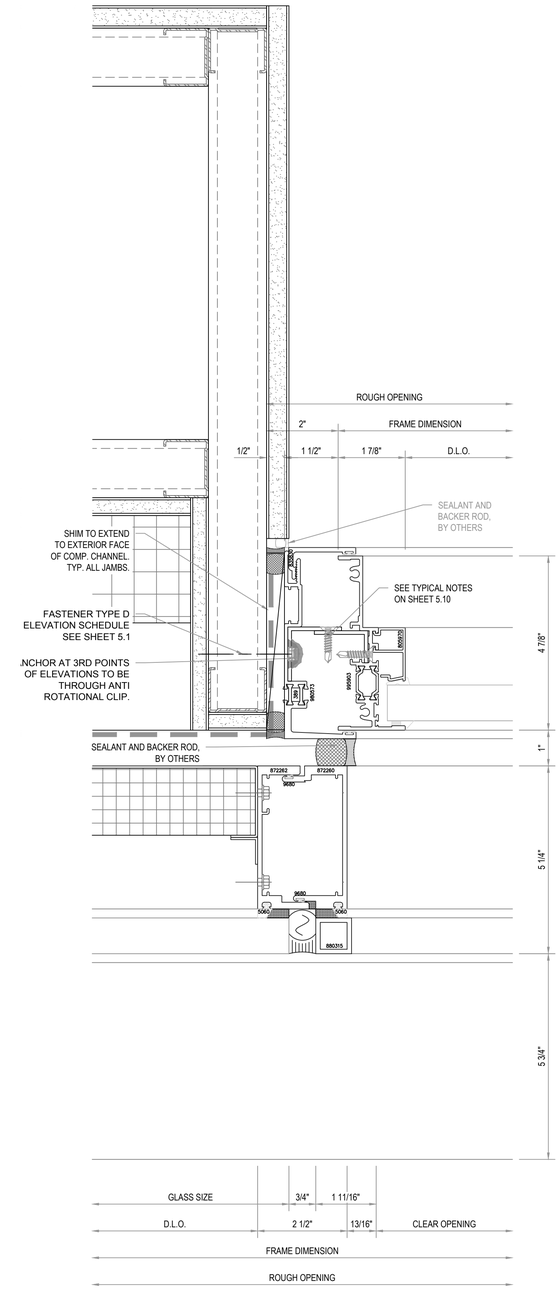


2 JAMB DETAIL
SCALE: 6" = 1'-0"

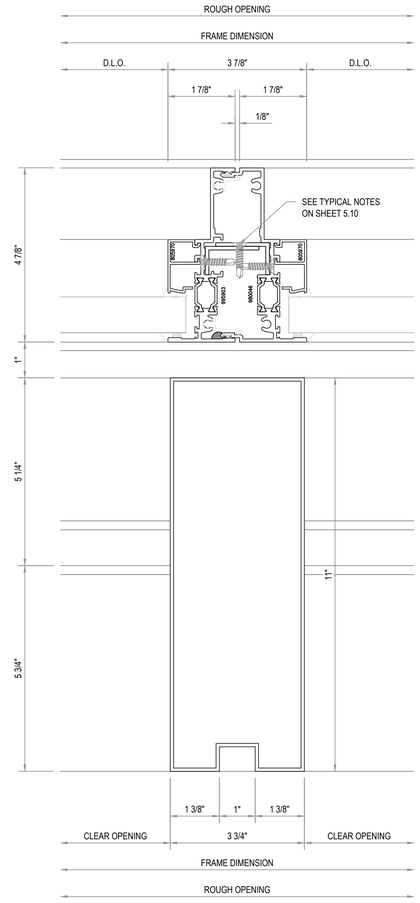


3 VERTICAL DETAIL
SCALE: 6" = 1'-0"

## ARCHITECT:

GF55 PARTNERS, LLP
19 WEST 21ST STREET
NEW YORK, NY 10010
(212) 352-3099

## CONTRACTOR:

AVO CONSTRUCTION
65 VESTRY STREET
NEW YORK, NY. 10013
(212) 965-9300

## PROJECT NAME:

500 W25TH STREET CONDOS
500 WEST 25TH STREET
NEW YORK, NY 10001
BLOCK: 696 LOT: 38

## DATE:

These drawings represent Clearwater Drafting's interpretation of information and the application of products provided by the architect. The sole purpose of these drawings is to assist the glazing subcontractor/fabricator in the fabrication and installation of the glazing. Ultimately the sole responsibility of verifying all the dimensions, quantities, design requirements, structural integrity and the architectural intent of the glazing is that of the glazing subcontractor/ fabricator. However, it is equally important that the general contractor coordinate these drawings with all other affected subcontractors, the architect of record and the EOR. Clearwater Drafting, LLC will not be held in any way liable for any errors and or omissions implied or otherwise.

These shop drawings must be approved by the architect and engineer prior to preparing the order placement and fabrication.

© 2015 Clearwater Drafting, LLC
The use of these documents and drawings shall be restricted to the original project for which they were prepared and any publication of these documents and drawings are expressly limited to such project.
Re-use, reproduction or publication by any method, in whole or in part, of these documents and drawings is prohibited. Title of these documents and drawings remain with Clearwater Drafting, LLC. Clearwater Drafting, LLC retains all federal, state and common law copyright protections.
17 U.S.C. section 101 et seq.


**PRODUCED BY:**

CLEARWATER DRAFTING, LLC
100 Meadowlark Drive
Safety Harbor, Fl. 34695
Office: 727.330.3792
www.clearwaterdrafting.com


| NO. | REVISIONS | BY | DATE |
|---|---|---|---|
| | | | |
| | | | |
| | | | |
| | | | |
| | | | |
| | | | |
| | | | |
| | | | |
| | | | |
| | | | |

| | |
|---|---|
| DRAWN BY: | J.A. |
| CHECKED BY: | J.A. |


REVISED 12.31.2014

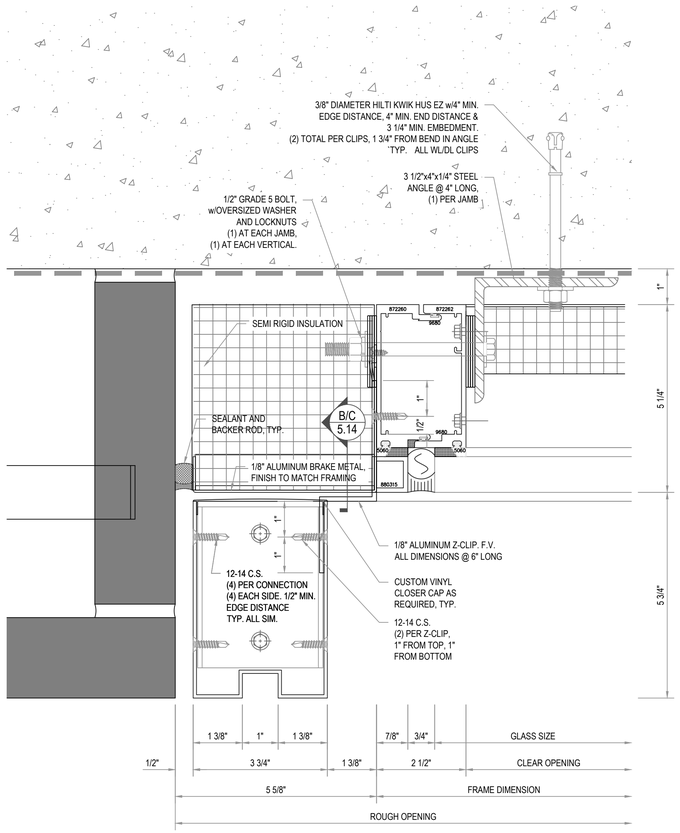


1 JAMB DETAIL
SCALE: 6" = 1'-0"

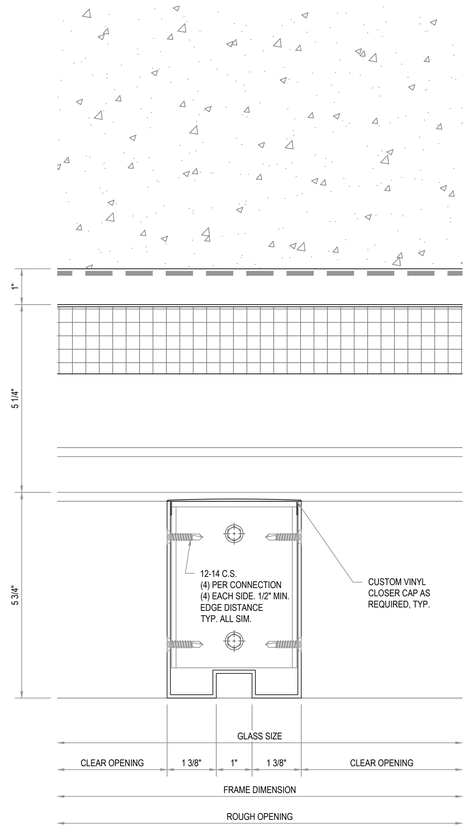



2 VERTICAL DETAIL
SCALE: 6" = 1'-0"

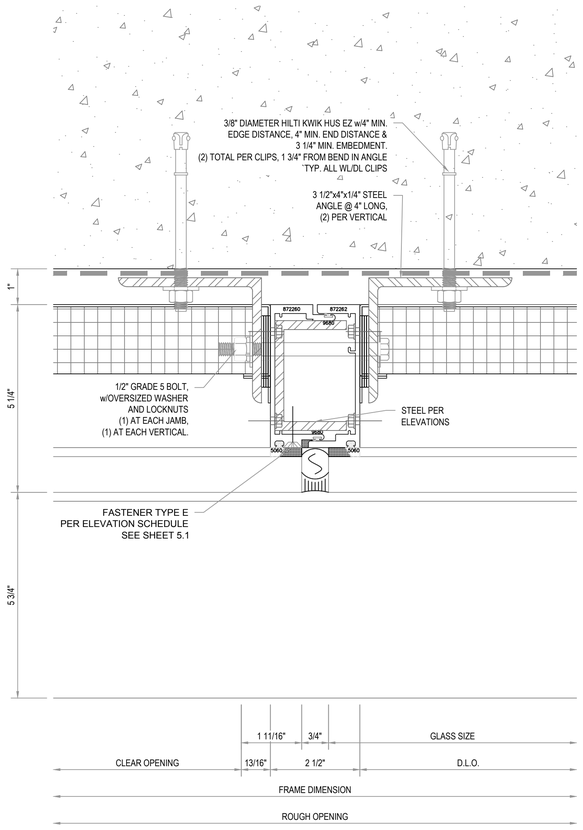


3 VERTICAL DETAIL
SCALE: 6" = 1'-0"


NOT USED

A
ARCH. REF. - -

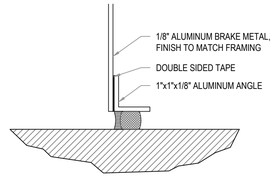


B
ARCH. REF. - -

TYPICAL PERIMETER DETAIL

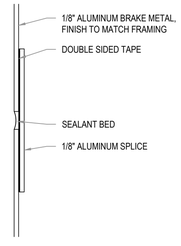


C
ARCH. REF. - -

TYPICAL SPLICE DETAIL

## ARCHITECT:

GF55 PARTNERS, LLP
19 WEST 21ST STREET
NEW YORK, NY 10010
(212) 352-3099

## CONTRACTOR:

AVO CONSTRUCTION
65 VESTRY STREET
NEW YORK, NY. 10013
(212) 965-9300

## PROJECT NAME:

500 W25TH STREET CONDOS
500 WEST 25TH STREET
NEW YORK, NY 10001
BLOCK: 696 LOT: 38

## DATE:

These drawings represent Clearwater Drafting's interpretation of information and the application of products provided by the architect. The sole purpose of these drawings is to assist the glazing subcontractor/fabricator in the fabrication and installation of the glazing. Ultimately the sole responsibility of verifying all the dimensions, quantities, design requirements, structural integrity and the architectural intent of the glazing is that of the glazing subcontractor/ fabricator. However, it is equally important that the general contractor coordinate these drawings with all other affected subcontractors, the architect of record and the EOR. Clearwater Drafting, LLC will not be held in any way liable for any errors and or omissions implied or otherwise.

These shop drawings must be approved by the architect and engineer prior to preparing the order placement and fabrication.


© 2015 Clearwater Drafting, LLC
The use of these documents and drawings shall be restricted to the original project for which they were prepared and any publication of these documents and drawings are expressly limited to such project.
Re-use , reproduction or publication by any method, in whole or in part, of these documents and drawings is prohibited. Title of these documents and drawings remain with Clearwater Drafting, LLC. Clearwater Drafting, LLC retains all federal, state and common law copyright protections.
17 U.S.C. section 101 et seq.

PRODUCED BY:


CLEARWATER DRAFTING, LLC
100 Meadowlark Drive
Safety Harbor, Fl. 34695
Office: 727.330.3792
www.clearwaterdrafting.com

| NO. | REVISIONS | BY | DATE |
|---|---|---|---|
| | | | |
| | | | |
| | | | |
| | | | |
| | | | |
| | | | |
| | | | |
| | | | |
| | | | |
| | | | |
| DRAWN BY: | J.A. | | |
| CHECKED BY: | J.A. | | |


REVISED: 10.31.2014

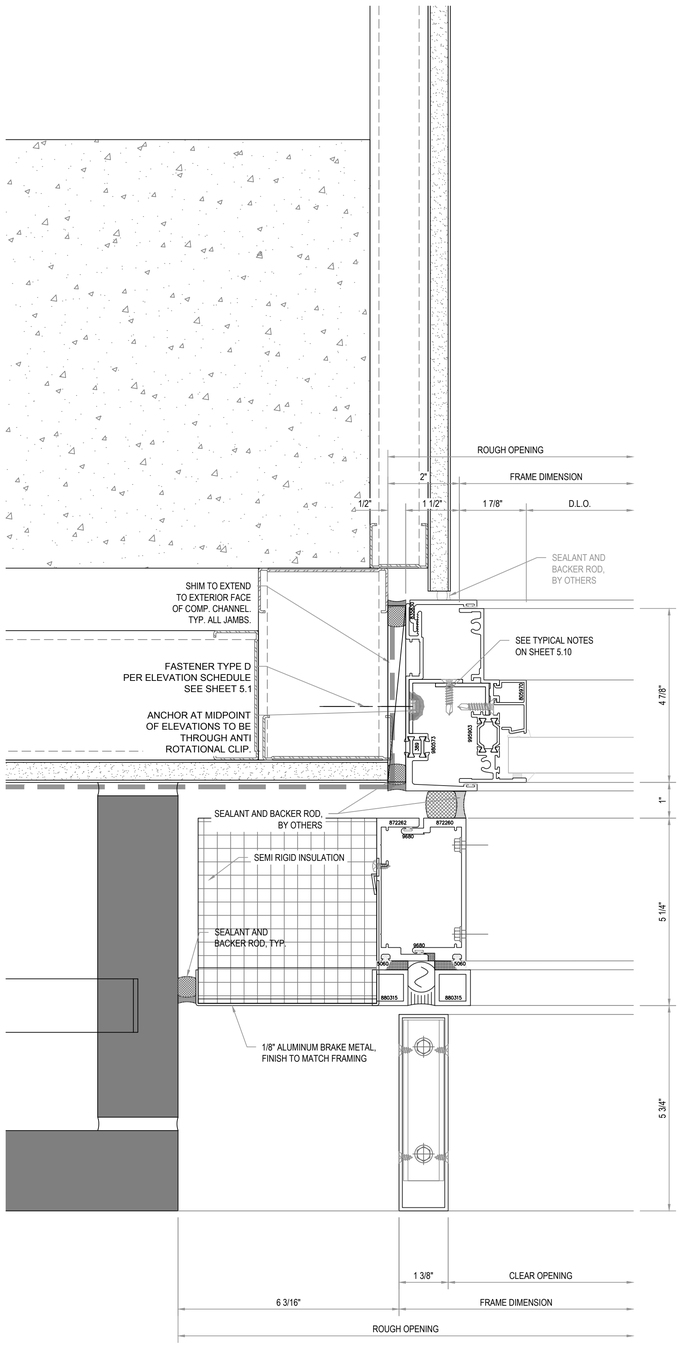


1 *JAMB DETAIL*
SCALE: 6" = 1'-0"

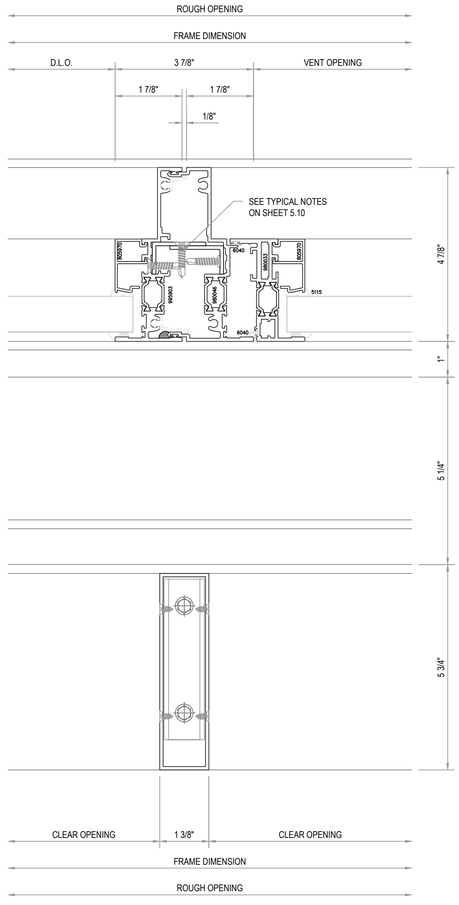


2 *VERTICAL DETAIL*
SCALE: 6" = 1'-0"

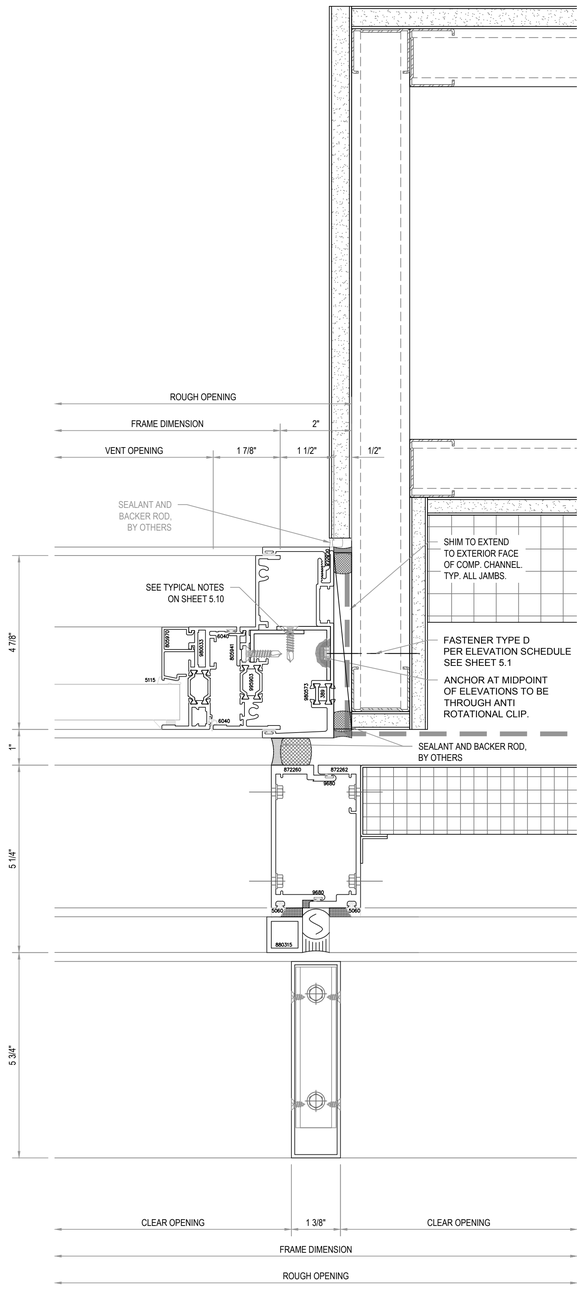


3 *VERTICAL DETAIL*
SCALE: 6" = 1'-0"

## ARCHITECT:

GF55 PARTNERS, LLP
19 WEST 21ST STREET
NEW YORK, NY 10010
(212) 352-3099

## CONTRACTOR:

AVO CONSTRUCTION
65 VESTRY STREET
NEW YORK, NY. 10013
(212) 965-9300

## PROJECT NAME:

500 W25TH STREET CONDOS
500 WEST 25TH STREET
NEW YORK, NY 10001
BLOCK: 696 LOT: 38

## DATE:

These drawings represent Clearwater Drafting's interpretation of information and the application of products provided by the architect. The sole purpose of these drawings is to assist the glazing subcontractor/fabricator in the fabrication and installation of the glazing. Ultimately the sole responsibility of verifying all the dimensions, quantities, design requirements, structural integrity and the architectural intent of the glazing is that of the glazing subcontractor/ fabricator. However, it is equally important that the general contractor coordinate these drawings with all other affected subcontractors, the architect of record and the EOR. Clearwater Drafting, LLC will not be held in any way liable for any errors and or omissions implied or otherwise.

These shop drawings must be approved by the architect and engineer prior to preparing the order placement and fabrication.

© 2015 Clearwater Drafting, LLC
The use of these documents and drawings shall be restricted to the original project for which they were prepared and any publication of these documents and drawings are expressly limited to such project.
Re-use, reproduction or publication by any method, in whole or in part, of these documents and drawings is prohibited. Title of these documents and drawings remain with Clearwater Drafting, LLC. Clearwater Drafting, LLC retains all federal, state and common law copyright protections.
17 U.S.C. section 101 et seq.


## PRODUCED BY:

CLEARWATER DRAFTING, LLC
100 Meadowlark Drive
Safety Harbor, Fl. 34695
Office: 727.330.3792
www.clearwaterdrafting.com


| NO. | REVISIONS | BY | DATE |
|---|---|---|---|
| | | | |
| | | | |
| | | | |
| | | | |
| | | | |
| | | | |
| | | | |
| | | | |
| | | | |
| | | | |

| | |
|---|---|
| DRAWN BY: | J.A. |
| CHECKED BY: | J.A. |

REVISED 10.31.2014

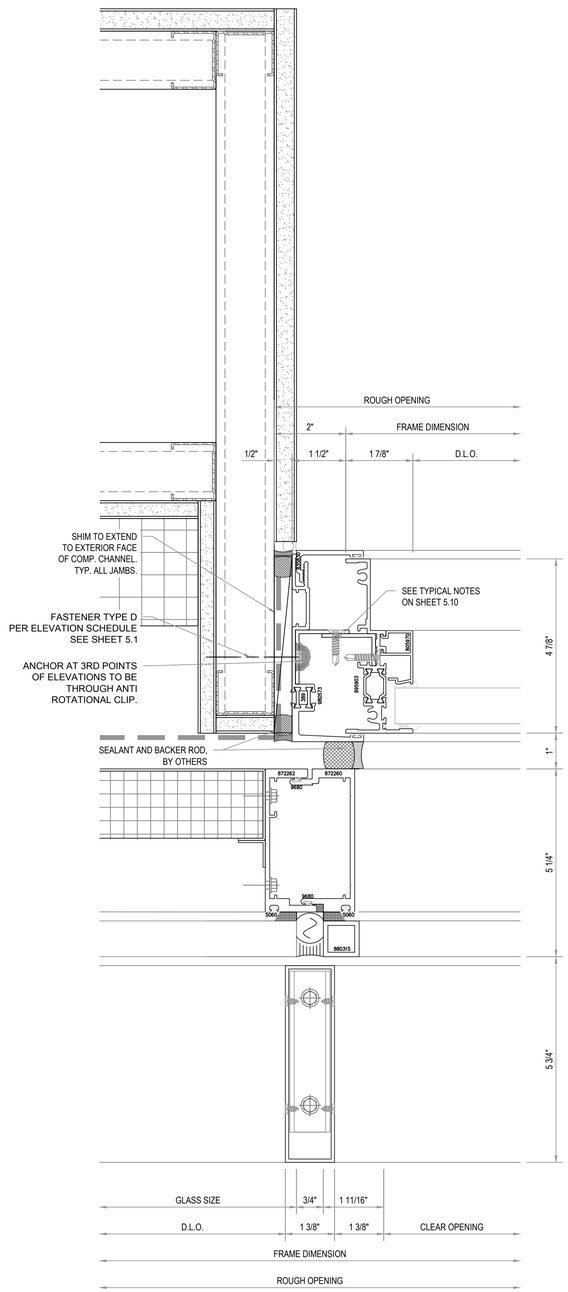


1 JAMB DETAIL
SCALE: 6" = 1'-0"

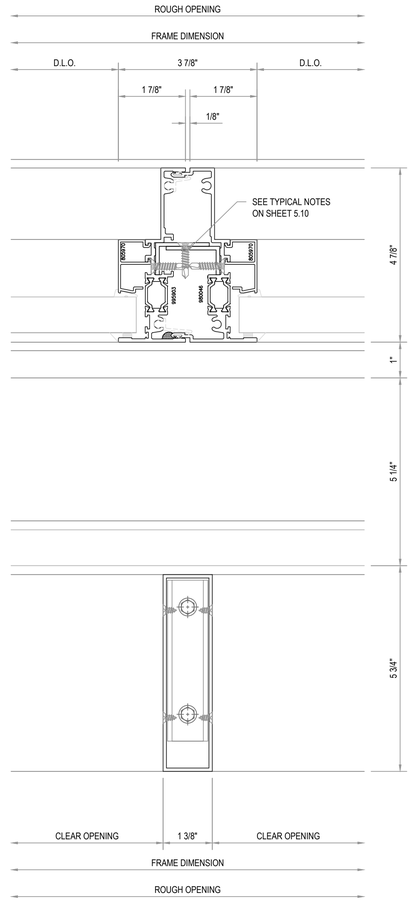


2 VERTICAL DETAIL
SCALE: 6" = 1'-0"

## ARCHITECT:

GF55 PARTNERS, LLP
19 WEST 21ST STREET
NEW YORK, NY 10010
(212) 352-3099

## CONTRACTOR:

AVO CONSTRUCTION
65 VESTRY STREET
NEW YORK, NY. 10013
(212) 965-9300

## PROJECT NAME:

500 W25TH STREET CONDOS
500 WEST 25TH STREET
NEW YORK, NY 10001
BLOCK: 696 LOT: 38

## DATE:

These drawings represent Clearwater Drafting's interpretation of information and the application of products provided by the architect. The sole purpose of these drawings is to assist the glazing subcontractor/fabricator in the fabrication and installation of the glazing. Ultimately the sole responsibility of verifying all the dimensions, quantities, design requirements, structural integrity and the architectural intent of the glazing is that of the glazing subcontractor/ fabricator. However, it is equally important that the general contractor coordinate these drawings with all other affected subcontractors, the architect of record and the EOR. Clearwater Drafting, LLC will not be held in any way liable for any errors and or omissions implied or otherwise.

These shop drawings must be approved by the architect and engineer prior to preparing the order placement and fabrication.

© 2015 Clearwater Drafting, LLC
The use of these documents and drawings shall be restricted to the original project for which they were prepared and any publication of these documents and drawings are expressly limited to such project.
Re-use, reproduction or publication by any method, in whole or in part, of these documents and drawings is prohibited. Title of these documents and drawings remain with Clearwater Drafting, LLC. Clearwater Drafting, LLC retains all federal, state and common law copyright protections.
17 U.S.C. section 101 et seq.


PRODUCED BY:

CLEARWATER DRAFTING, LLC
100 Meadowlark Drive
Safety Harbor, Fl. 34695
Office: 727.330.3792
www.clearwaterdrafting.com


| NO. | REVISIONS | BY | DATE |
|---|---|---|---|
| | | | |
| | | | |
| | | | |
| | | | |
| | | | |
| | | | |
| | | | |
| | | | |
| | | | |
| | | | |

| | |
|---|---|
| DRAWN BY: | J.A. |
| CHECKED BY: | J.A. |


REVISED 12.31.2014

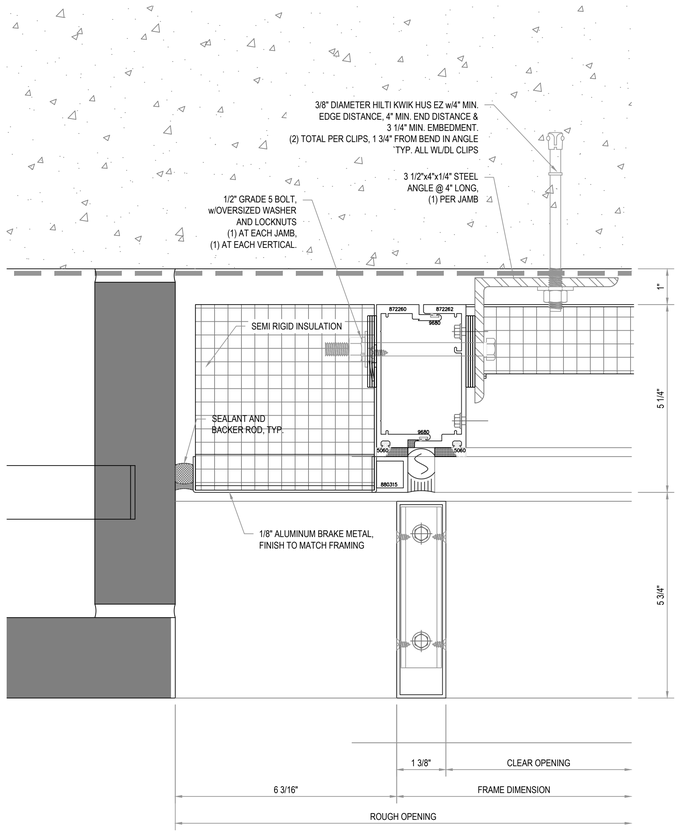


1 *JAMB DETAIL*
SCALE: 6" = 1'-0"

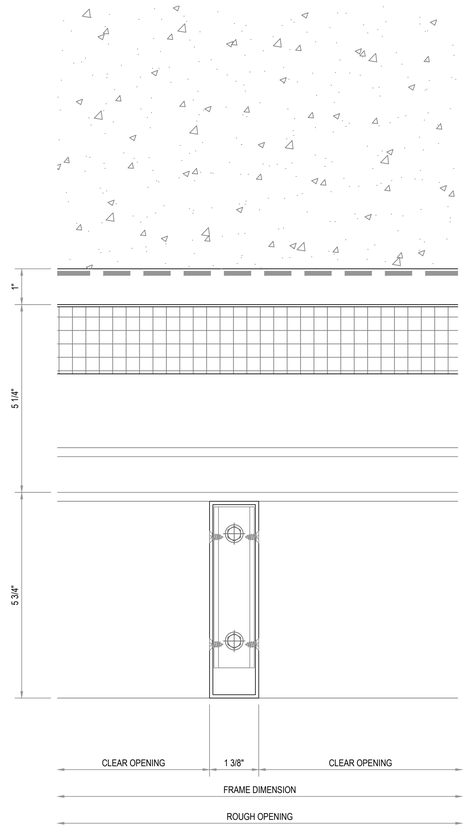


2 *VERTICAL DETAIL*
SCALE: 6" = 1'-0"

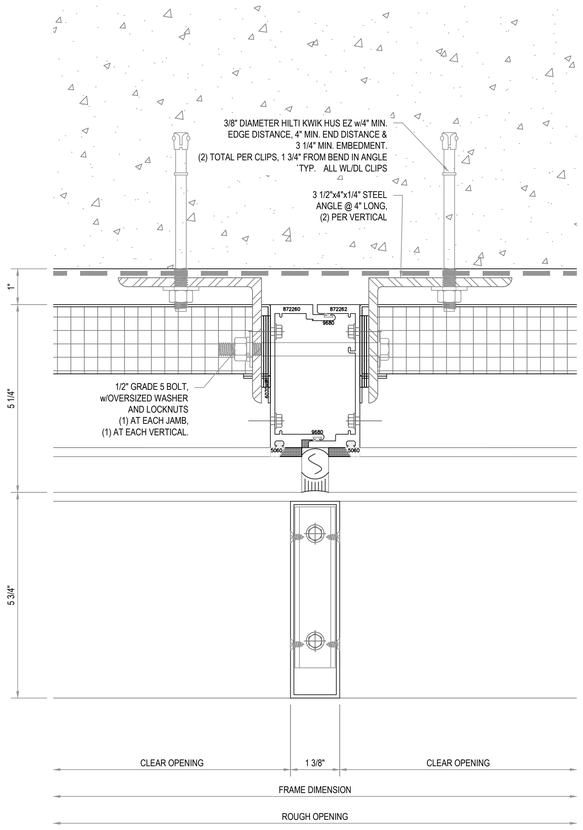


3 *JAMB DETAIL*
SCALE: 6" = 1'-0"

## ARCHITECT:

GF55 PARTNERS, LLP
19 WEST 21ST STREET
NEW YORK, NY 10010
(212) 352-3099

## CONTRACTOR:

AVO CONSTRUCTION
65 VESTRY STREET
NEW YORK, NY. 10013
(212) 965-9300

## PROJECT NAME:

500 W25TH STREET CONDOS
500 WEST 25TH STREET
NEW YORK, NY 10001
BLOCK: 696 LOT: 38

## DATE:

These drawings represent Clearwater Drafting's interpretation of information and the application of products provided by the architect. The sole purpose of these drawings is to assist the glazing subcontractor/fabricator in the fabrication and installation of the glazing. Ultimately the sole responsibility of verifying all the dimensions, quantities, design requirements, structural integrity and the architectural intent of the glazing is that of the glazing subcontractor/ fabricator. However, it is equally important that the general contractor coordinate these drawings with all other affected subcontractors, the architect of record and the EOR. Clearwater Drafting, LLC will not be held in any way liable for any errors and or omissions implied or otherwise.

These shop drawings must be approved by the architect and engineer prior to preparing the order placement and fabrication.


© 2015 Clearwater Drafting, LLC
The use of these documents and drawings shall be restricted to the original project for which they were prepared and any publication of these documents and drawings are expressly limited to such project.
Re-use , reproduction or publication by any method, in whole or in part, of these documents and drawings is prohibited. Title of these documents and drawings remain with Clearwater Drafting, LLC. Clearwater Drafting, LLC retains all federal, state and common law copyright protections.
17 U.S.C. section 101 et seq.

**PRODUCED BY:**


CLEARWATER DRAFTING, LLC
100 Meadowlark Drive
Safety Harbor, Fl. 34695
Office: 727.330.3792
www.clearwaterdrafting.com

| NO. | REVISIONS | BY | DATE |
|---|---|---|---|
| | | | |
| | | | |
| | | | |
| | | | |
| | | | |
| | | | |
| | | | |
| | | | |
| | | | |
| | | | |
| DRAWN BY: | J.A. | | |
| CHECKED BY: | J.A. | | |

REVISED: 10.31.2014

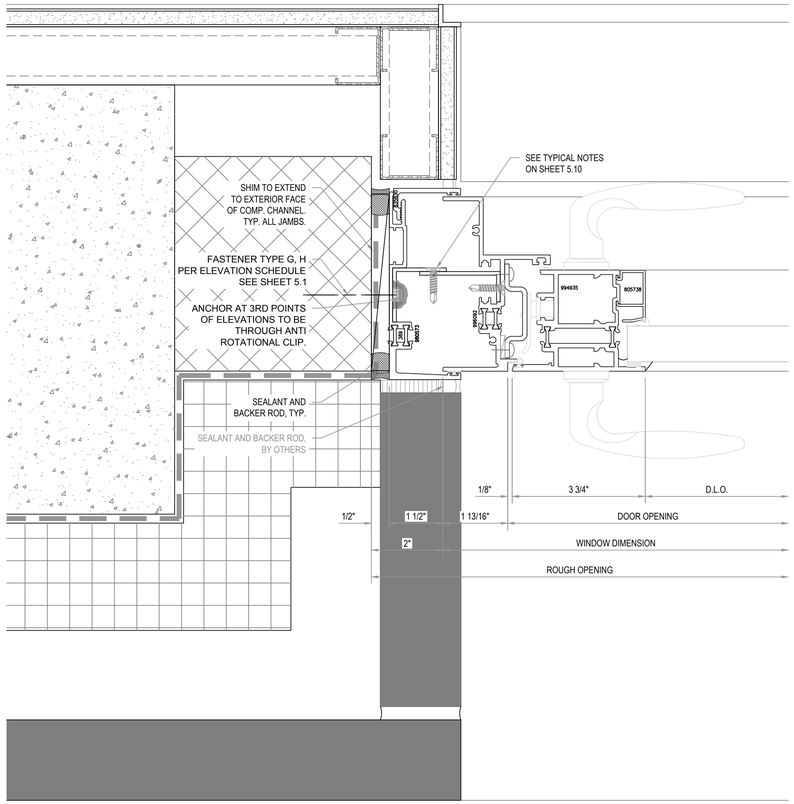


1 *DOOR JAMB*
SCALE: 6" = 1'-0"

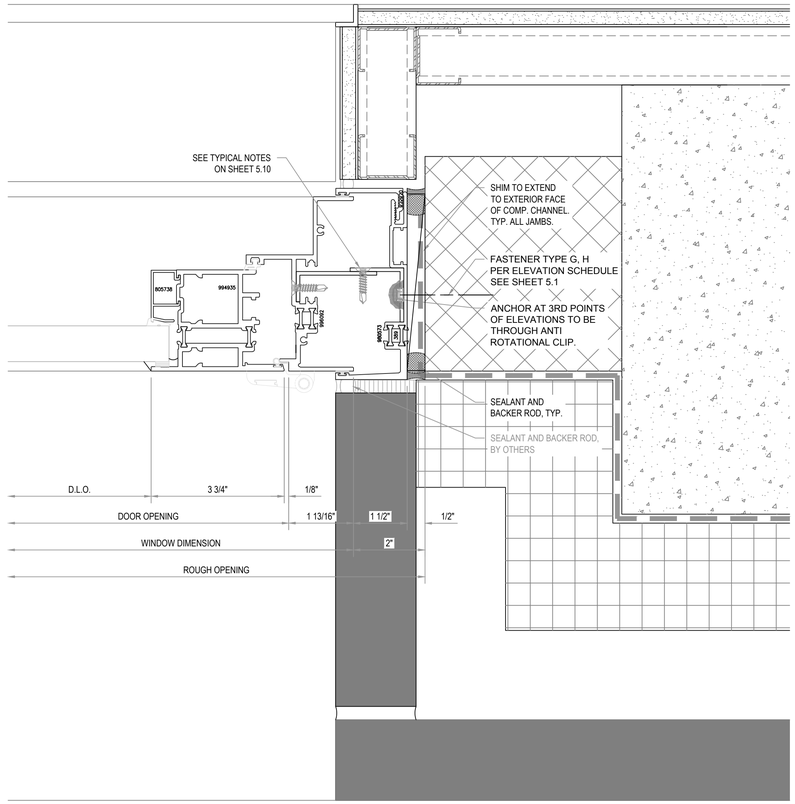


2 *DOOR JAMB*
SCALE: 6" = 1'-0"

## ARCHITECT:

GF55 PARTNERS, LLP
19 WEST 21ST STREET
NEW YORK, NY 10010
(212) 352-3099

## CONTRACTOR:

AVO CONSTRUCTION
65 VESTRY STREET
NEW YORK, NY. 10013
(212) 965-9300

## PROJECT NAME:

500 W25TH STREET CONDOS
500 WEST 25TH STREET
NEW YORK, NY 10001
BLOCK: 696 LOT: 38

## DATE:

These drawings represent Clearwater Drafting's interpretation of information and the application of products provided by the architect. The sole purpose of these drawings is to assist the glazing subcontractor/fabricator in the fabrication and installation of the glazing. Ultimately the sole responsibility of verifying all the dimensions, quantities, design requirements, structural integrity and the architectural intent of the glazing is that of the glazing subcontractor/ fabricator. However, it is equally important that the general contractor coordinate these drawings with all other affected subcontractors, the architect of record and the EOR. Clearwater Drafting, LLC will not be held in any way liable for any errors and or omissions implied or otherwise.

These shop drawings must be approved by the architect and engineer prior to preparing the order placement and fabrication.


© 2015 Clearwater Drafting, LLC
The use of these documents and drawings shall be restricted to the original project for which they were prepared and any publication of these documents and drawings are expressly limited to such project.
Re-use , reproduction or publication by any method, in whole or in part, of these documents and drawings is prohibited. Title of these documents and drawings remain with Clearwater Drafting, LLC. Clearwater Drafting, LLC retains all federal, state and common law copyright protections.
17 U.S.C. section 101 et seq.

**PRODUCED BY:**


CLEARWATER DRAFTING, LLC
100 Meadowlark Drive
Safety Harbor, Fl. 34695
Office: 727.330.3792
www.clearwaterdrafting.com

| NO. | REVISIONS | BY | DATE |
|---|---|---|---|
| | | | |
| | | | |
| | | | |
| | | | |
| | | | |
| | | | |
| | | | |
| | | | |
| | | | |
| | | | |
| | | | |
| DRAWN BY: | J.A. | | |
| CHECKED BY: | J.A. | | |


REVISED: 12.31.2014

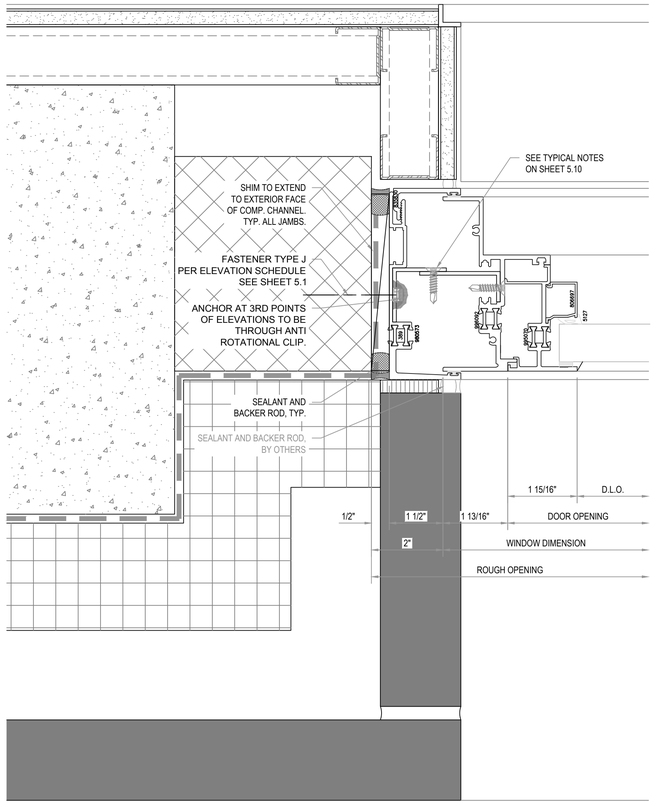



1 *JAMB DETAIL*
SCALE: 6" = 1'-0"

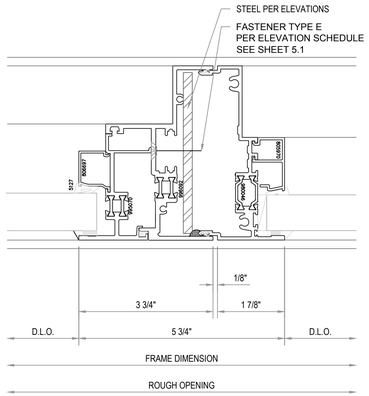



2 *VERTICAL DETAIL*
SCALE: 6" = 1'-0"

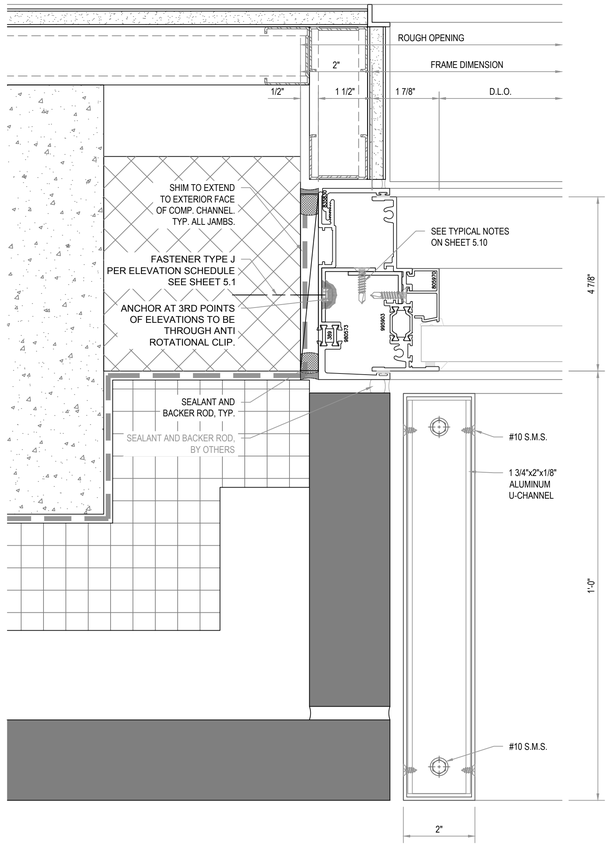


3 *VERTICAL DETAIL*
SCALE: 6" = 1'-0"

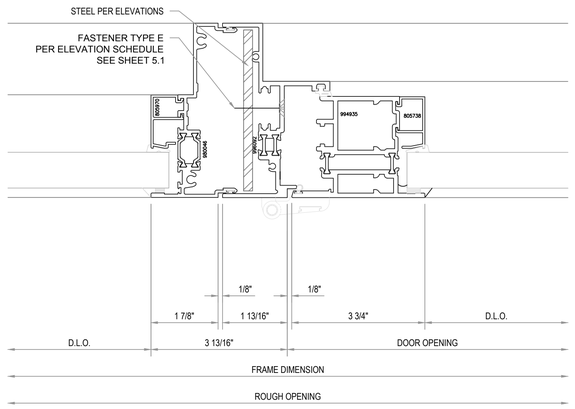


4 *VERTICAL DETAIL*
SCALE: 6" = 1'-0"

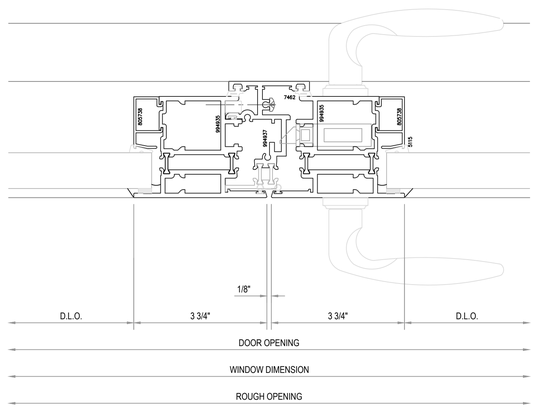


5 *JAMB DETAIL*
SCALE: 6" = 1'-0"

## ARCHITECT:

GF55 PARTNERS, LLP
19 WEST 21ST STREET
NEW YORK, NY 10010
(212) 352-3099

## CONTRACTOR:

AVO CONSTRUCTION
65 VESTRY STREET
NEW YORK, NY. 10013
(212) 965-9300

## PROJECT NAME:

500 W25TH STREET CONDOS
500 WEST 25TH STREET
NEW YORK, NY 10001
BLOCK: 696 LOT: 38

## DATE:

These drawings represent Clearwater Drafting's interpretation of information and the application of products provided by the architect. The sole purpose of these drawings is to assist the glazing subcontractor/fabricator in the fabrication and installation of the glazing. Ultimately the sole responsibility of verifying all the dimensions, quantities, design requirements, structural integrity and the architectural intent of the glazing is that of the glazing subcontractor/ fabricator. However, it is equally important that the general contractor coordinate these drawings with all other affected subcontractors, the architect of record and the EOR. Clearwater Drafting, LLC will not be held in any way liable for any errors and or omissions implied or otherwise.

These shop drawings must be approved by the architect and engineer prior to preparing the order placement and fabrication.


© 2015 Clearwater Drafting, LLC
The use of these documents and drawings shall be restricted to the original project for which they were prepared and any publication of these documents and drawings are expressly limited to such project.
Re-use, reproduction or publication by any method, in whole or in part, of these documents and drawings is prohibited. Title of these documents and drawings remain with Clearwater Drafting, LLC. Clearwater Drafting, LLC retains all federal, state and common law copyright protections.
17 U.S.C. section 101 et seq.

**PRODUCED BY:**


CLEARWATER DRAFTING, LLC
100 Meadowlark Drive
Safety Harbor, Fl. 34695
Office: 727.330.3792
www.clearwaterdrafting.com

| NO. | REVISIONS | BY | DATE |
|---|---|---|---|
| | | | |
| | | | |
| | | | |
| | | | |
| | | | |
| | | | |
| | | | |
| | | | |
| | | | |
| | | | |
| DRAWN BY: | J.A. | | |
| CHECKED BY: | J.A. | | |


REVISED: 10.31.2014

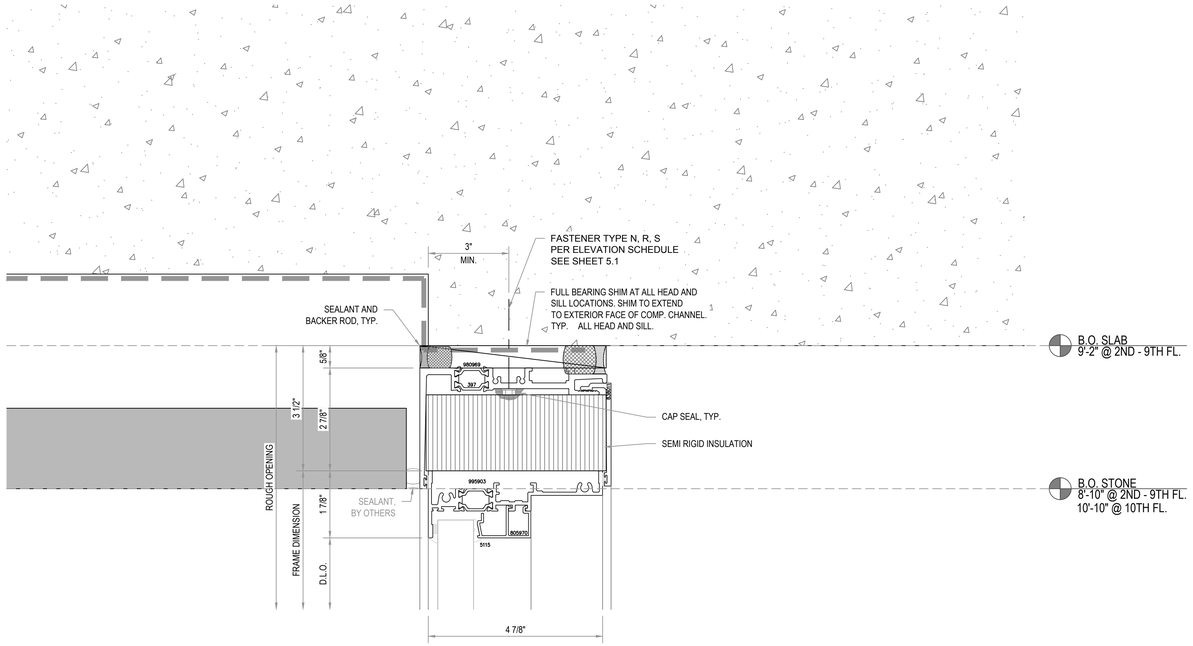



1 HEAD DETAIL
SCALE: 6" = 1'-0"

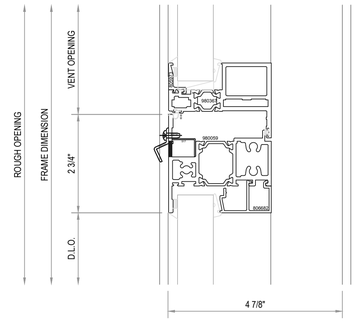



2B HORIZONTAL DETAIL
SCALE: 6" = 1'-0"

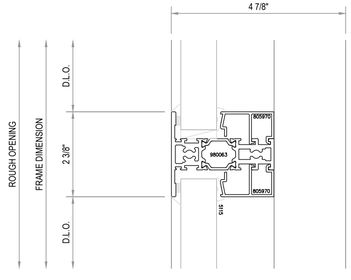


2 HORIZONTAL DETAIL
SCALE: 6" = 1'-0"

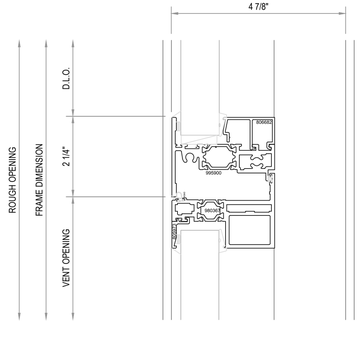


2A HORIZONTAL DETAIL
SCALE: 6" = 1'-0"

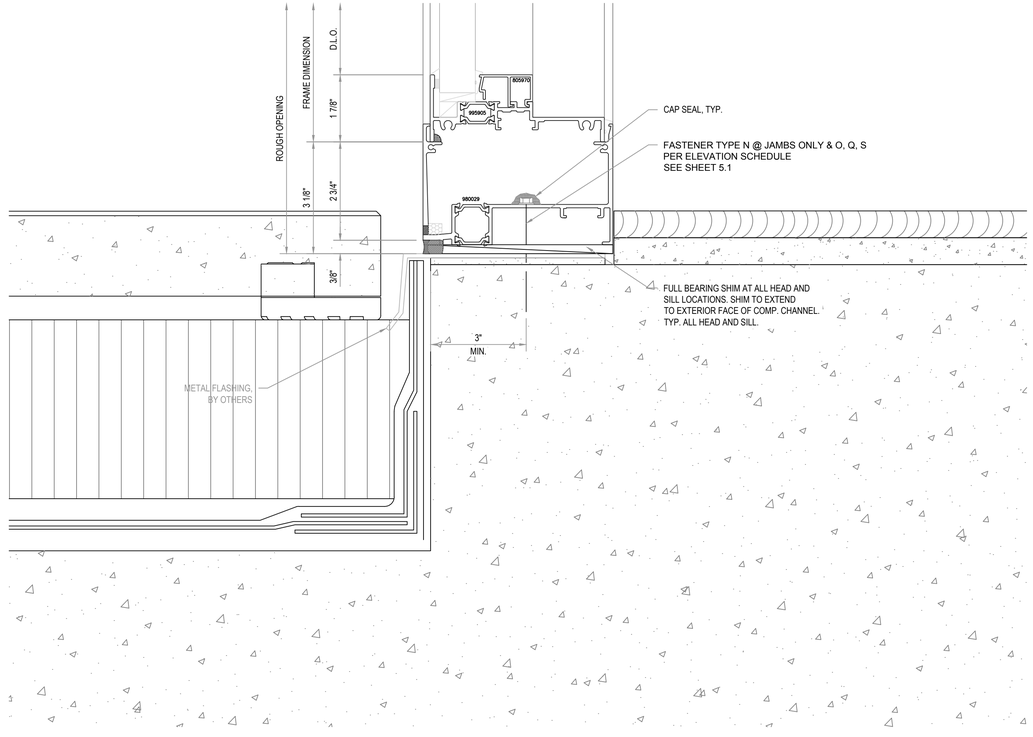


3 SILL DETAIL
SCALE: 6" = 1'-0"

## ARCHITECT:

GF55 PARTNERS, LLP
19 WEST 21ST STREET
NEW YORK, NY 10010
(212) 352-3099

## CONTRACTOR:

AVO CONSTRUCTION
65 VESTRY STREET
NEW YORK, NY. 10013
(212) 965-9300

## PROJECT NAME:

500 W25TH STREET CONDOS
500 WEST 25TH STREET
NEW YORK, NY 10001
BLOCK: 696 LOT: 38

## DATE:

These drawings represent Clearwater Drafting's interpretation of information and the application of products provided by the architect. The sole purpose of these drawings is to assist the glazing subcontractor/fabricator in the fabrication and installation of the glazing. Ultimately the sole responsibility of verifying all the dimensions, quantities, design requirements, structural integrity and the architectural intent of the glazing is that of the glazing subcontractor/ fabricator. However, it is equally important that the general contractor coordinate these drawings with all other affected subcontractors, the architect of record and the EOR. Clearwater Drafting, LLC will not be held in any way liable for any errors and or omissions implied or otherwise.

These shop drawings must be approved by the architect and engineer prior to preparing the order placement and fabrication.

© 2015 Clearwater Drafting, LLC
The use of these documents and drawings shall be restricted to the original project for which they were prepared and any publication of these documents and drawings are expressly limited to such project.
Re-use , reproduction or publication by any method, in whole or in part, of these documents and drawings is prohibited. Title of these documents and drawings remain with Clearwater Drafting, LLC. Clearwater Drafting, LLC retains all federal, state and common law copyright protections.
17 U.S.C. section 101 et seq.


PRODUCED BY:

**CLEARWATER DRAFTING, LLC**
100 Meadowlark Drive
Safety Harbor, Fl. 34695
Office: 727.330.3792
www.clearwaterdrafting.com

| NO. | REVISIONS | BY | DATE |
|---|---|---|---|
| | | | |
| | | | |
| | | | |
| | | | |
| | | | |
| | | | |
| | | | |
| | | | |
| | | | |
| | | | |

| | |
|---|---|
| DRAWN BY: | J.A. |
| CHECKED BY: | J.A. |

REVISED: 10.31.2014

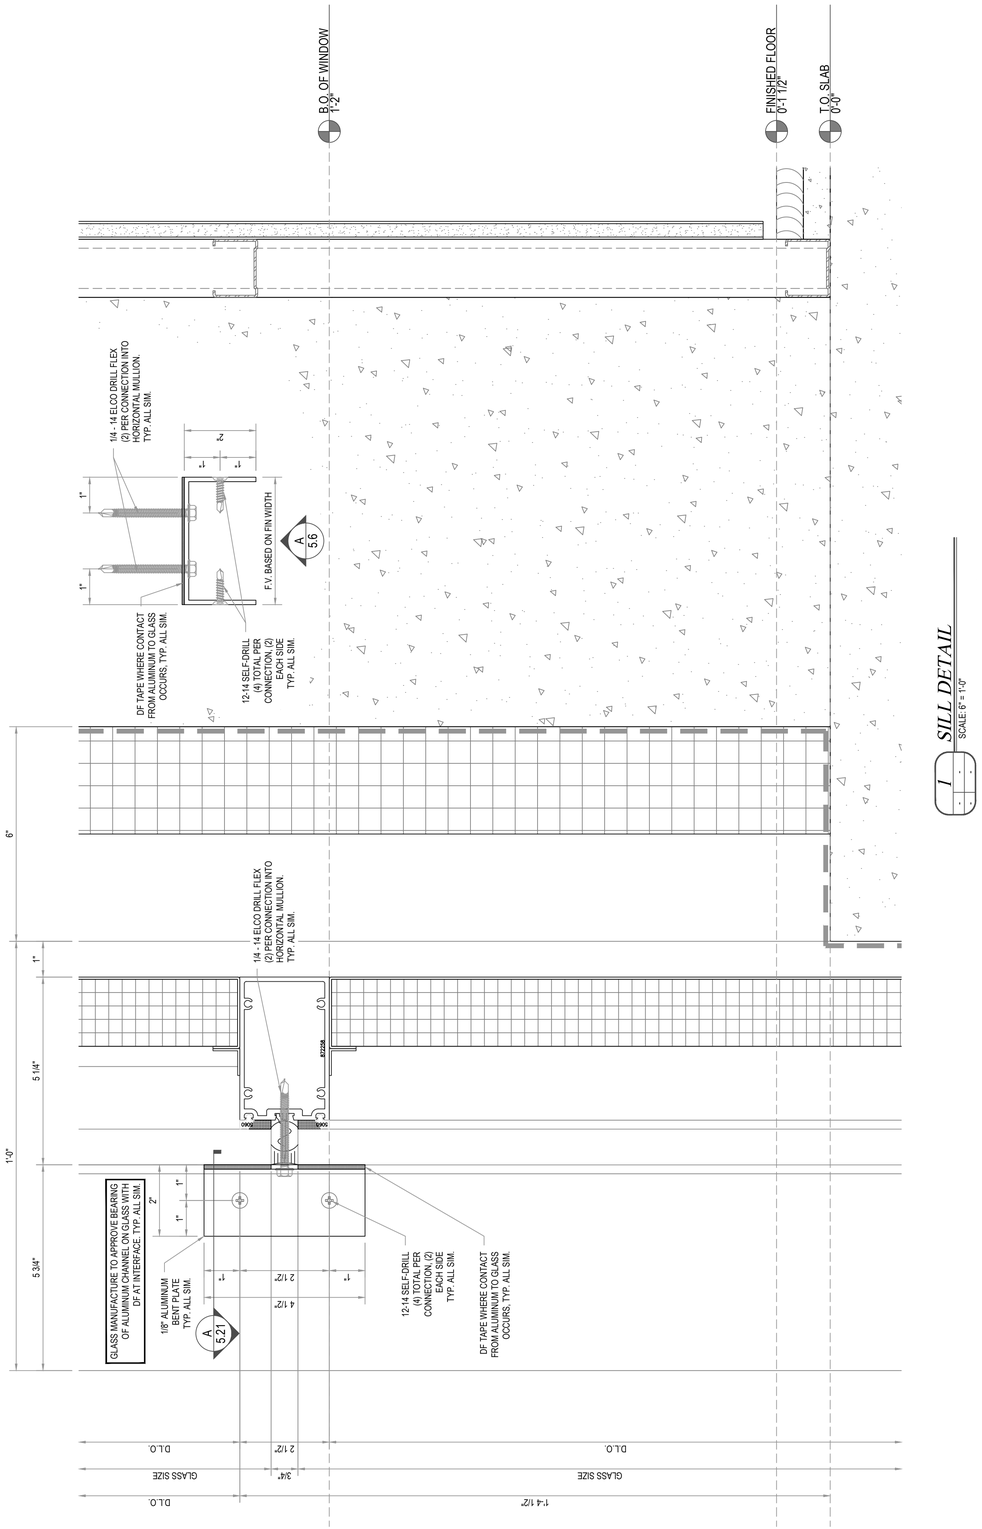


## ARCHITECT:

GF55 PARTNERS, LLP
19 WEST 21ST STREET
NEW YORK, NY 10010
(212) 352-3099

## CONTRACTOR:

AVO CONSTRUCTION
65 VESTRY STREET
NEW YORK, NY. 10013
(212) 965-9300

## PROJECT NAME:

500 W25TH STREET CONDOS
500 WEST 25TH STREET
NEW YORK, NY 10001
BLOCK: 696 LOT: 38

## DATE:

These drawings represent Clearwater Drafting's interpretation of information and the application of products provided by the architect. The sole purpose of these drawings is to assist the glazing subcontractor/fabricator in the fabrication and installation of the glazing. Ultimately the sole responsibility of verifying all the dimensions, quantities, design requirements, structural integrity and the architectural intent of the glazing is that of the glazing subcontractor/ fabricator. However, it is equally important that the general contractor coordinate these drawings with all other affected subcontractors, the architect of record and the EOR. Clearwater Drafting, LLC will not be held in any way liable for any errors and or omissions implied or otherwise.

These shop drawings must be approved by the architect and engineer prior to preparing the order placement and fabrication.

© 2015 Clearwater Drafting, LLC

The use of these documents and drawings shall be restricted to the original project for which they were prepared and any publication of these documents and drawings are expressly limited to such project.


Re-use, reproduction or publication by any method, in whole or in part, of these documents and drawings is prohibited. Title of these documents and drawings remains with Clearwater Drafting, LLC. Clearwater Drafting, LLC retains all federal, state and common law copyright protections.
17 U.S.C. section 101 et seq.

**PRODUCED BY:**


CLEARWATER DRAFTING, LLC
100 Meadowlark Drive
Safety Harbor, Fl. 34695
Office: 727.330.3792
www.clearwaterdrafting.com

| NO. | REVISIONS | BY | DATE |
|---|---|---|---|
| | | | |
| | | | |
| | | | |
| | | | |
| | | | |
| | | | |
| | | | |
| | | | |
| | | | |
| | | | |
| DRAWN BY: | J.A. | | |
| CHECKED BY: | J.A. | | |

REVISED: 12.31.2014

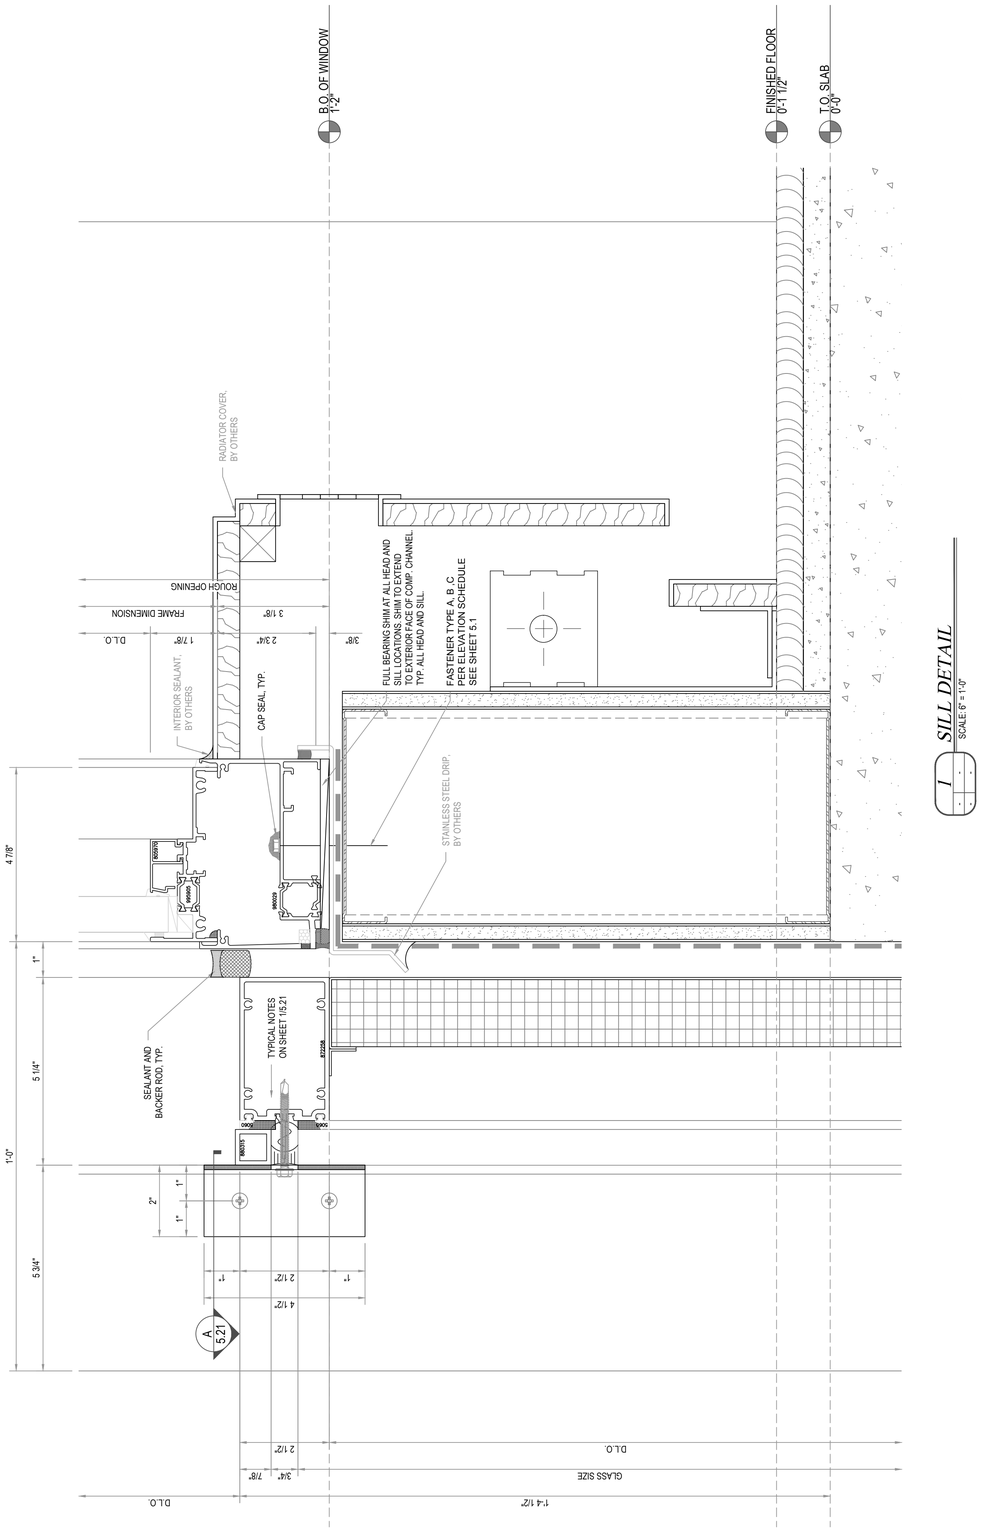


1 SILL DETAIL
SCALE: 6" = 1'-0"

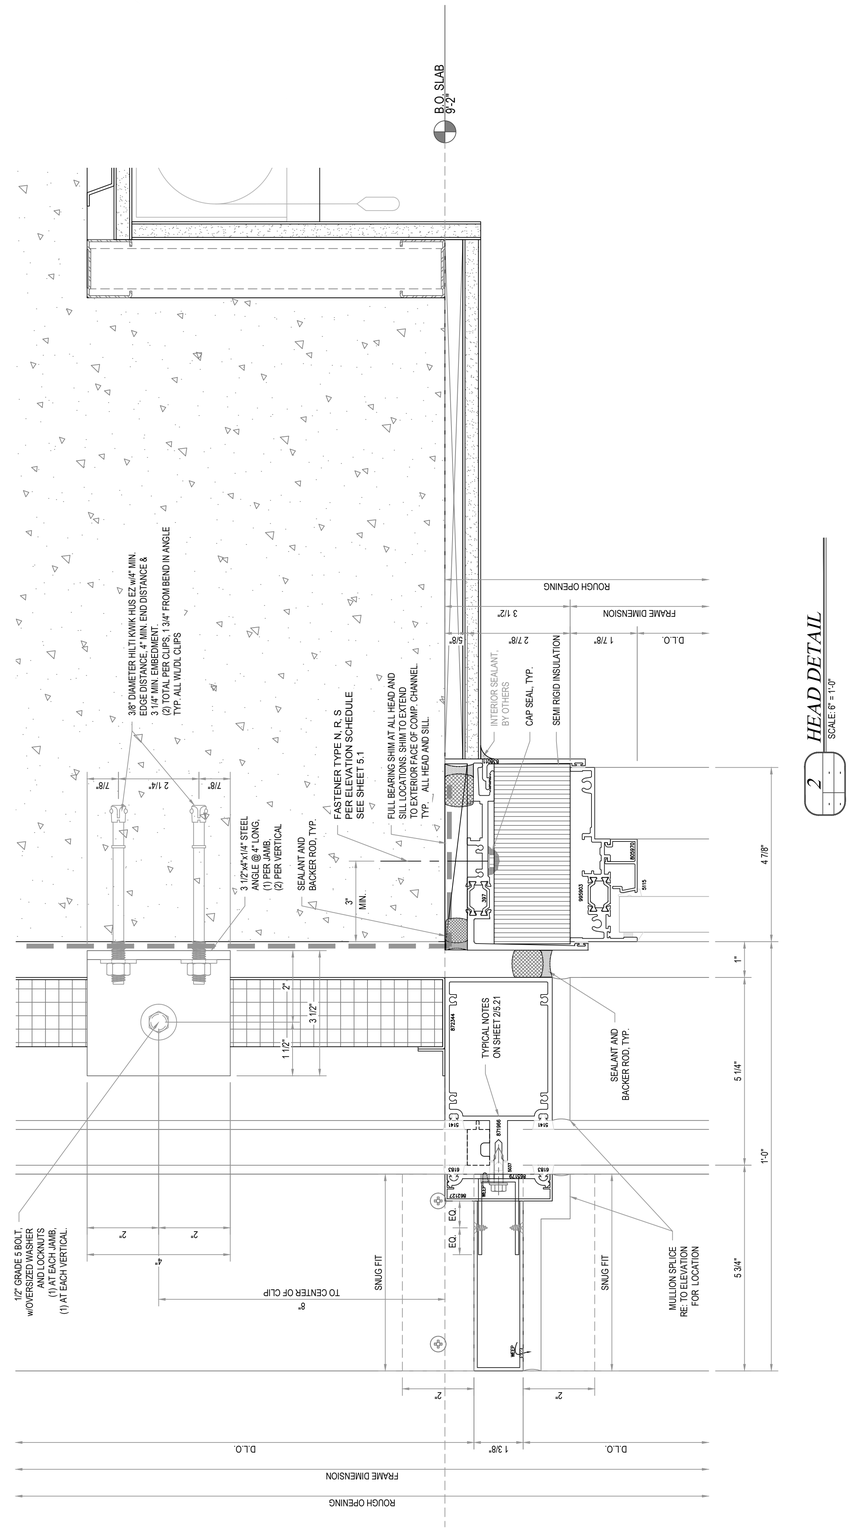


2 HEAD DETAIL
SCALE: 6" = 1'-0"

## ARCHITECT:

GF55 PARTNERS, LLP
19 WEST 21ST STREET
NEW YORK, NY 10010
(212) 352-3099

## CONTRACTOR:

AVO CONSTRUCTION
65 VESTRY STREET
NEW YORK, NY. 10013
(212) 965-9300

## PROJECT NAME:

500 W25TH STREET CONDOS
500 WEST 25TH STREET
NEW YORK, NY 10001
BLOCK: 696 LOT: 38

## DATE:

These drawings represent Clearwater Drafting's interpretation of information and the application of products provided by the architect. The sole purpose of these drawings is to assist the glazing subcontractor/fabricator in the fabrication and installation of the glazing. Ultimately the sole responsibility of verifying all the dimensions, quantities, design requirements, structural integrity and the architectural intent of the glazing is that of the glazing subcontractor/ fabricator. However, it is equally important that the general contractor coordinate these drawings with all other affected subcontractors, the architect of record and the EOR. Clearwater Drafting, LLC will not be held in any way liable for any errors and or omissions implied or otherwise.

These shop drawings must be approved by the architect and engineer prior to preparing the order placement and fabrication.

© 2015 Clearwater Drafting, LLC
The use of these documents and drawings shall be restricted to the original project for which they were prepared and any publication of these documents and drawings are expressly limited to such project.
No use, reproduction or publication by any method, in whole or in part, of these documents and drawings is prohibited. Title of these documents and drawings remain with Clearwater Drafting, LLC. Clearwater Drafting, LLC retains all federal, state and common law copyright protections.
17 U.S.C. section 101 et seq.


PRODUCED BY:

**CLEARWATER DRAFTING, LLC**
100 Meadowlark Drive
Safety Harbor, Fl. 34695
Office: 727.330.3792
www.clearwaterdrafting.com

| NO. | REVISIONS | BY | DATE |
|---|---|---|---|
| | | | |
| | | | |
| | | | |
| | | | |
| | | | |
| | | | |
| | | | |
| | | | |
| | | | |
| | | | |

| | |
|---|---|
| DRAWN BY: | J.A. |
| CHECKED BY: | J.A. |


REVISED: 12.31.2014

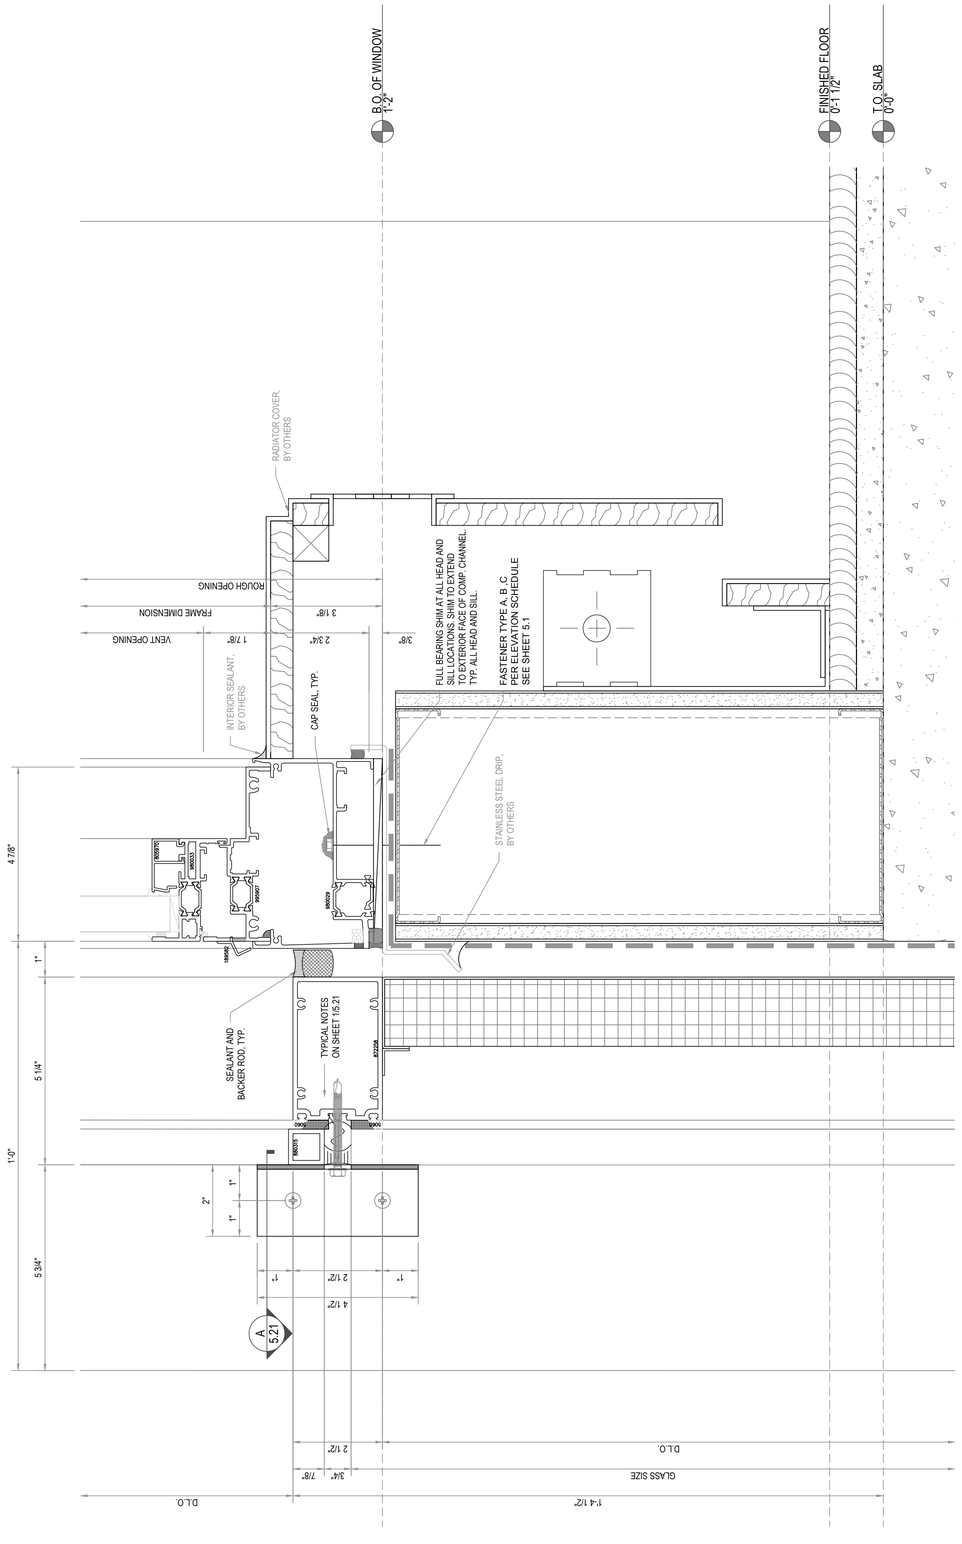


## SILL DETAIL

SCALE: 6" = 1'-0"

1

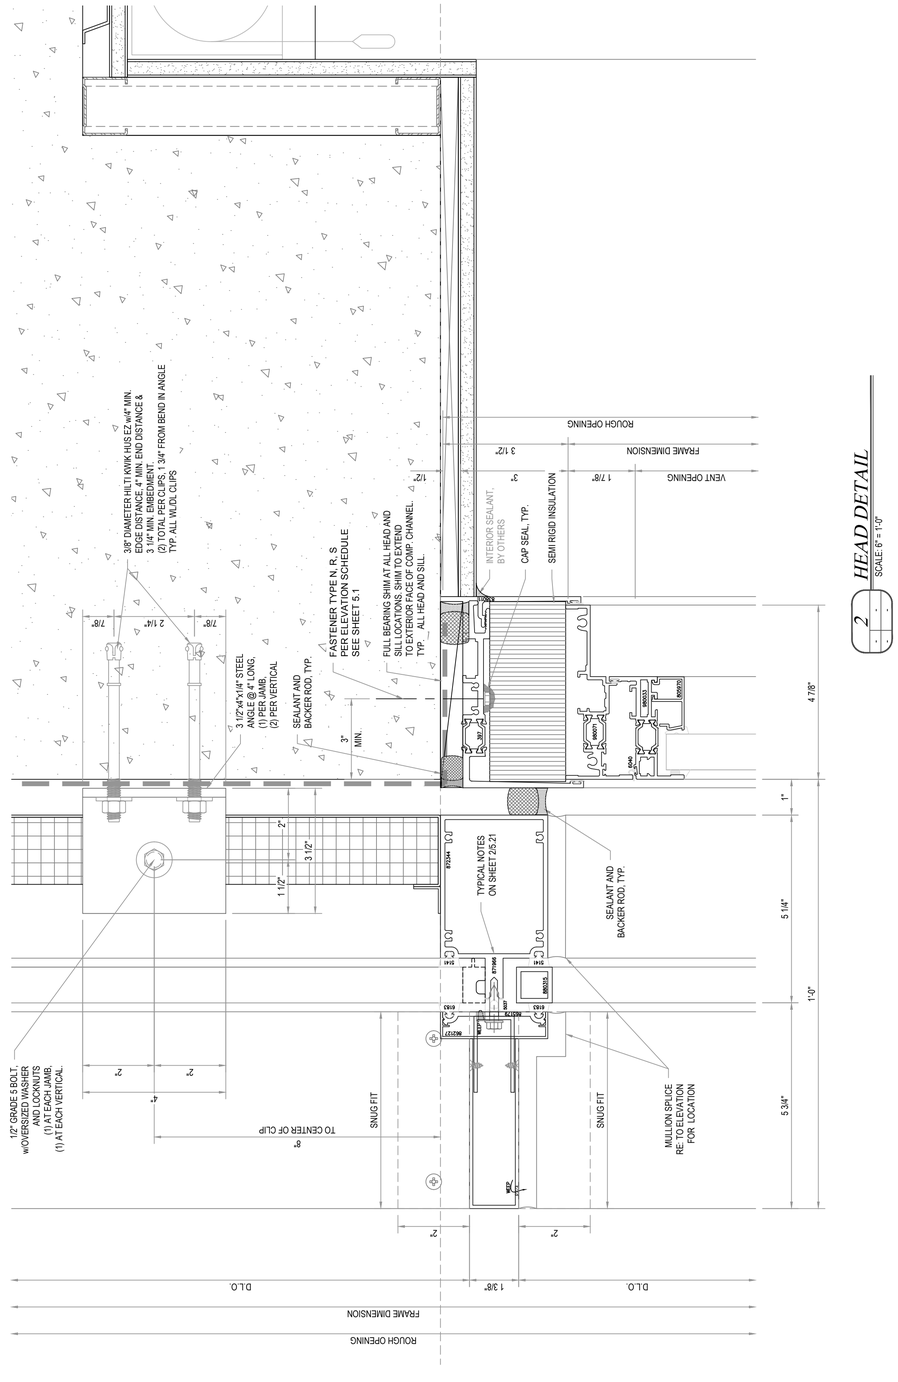


## HEAD DETAIL

SCALE: 6" = 1'-0"

2

## ARCHITECT:

GF55 PARTNERS, LLP
19 WEST 21ST STREET
NEW YORK, NY 10010
(212) 352-3099

## CONTRACTOR:

AVO CONSTRUCTION
65 VESTRY STREET
NEW YORK, NY. 10013
(212) 965-9300

## PROJECT NAME:

500 W25TH STREET CONDOS
500 WEST 25TH STREET
NEW YORK, NY 10001
BLOCK: 696 LOT: 38

## DATE:

These drawings represent Clearwater Drafting's interpretation of information and the application of products provided by the architect. The sole purpose of these drawings is to assist the glazing subcontractor/fabricator in the fabrication and installation of the glazing. Ultimately the sole responsibility of verifying all the dimensions, quantities, design requirements, structural integrity and the architectural intent of the glazing is that of the glazing subcontractor/ fabricator. However, if is equally important that the general contractor coordinate these drawings with all other affected subcontractors, the architect of record and the EOR. Clearwater Drafting, LLC will not be held in any way liable for any errors and or omissions implied or otherwise.

These shop drawings must be approved by the architect and engineer prior to preparing the order placement and fabrication.


© 2015 Clearwater Drafting, LLC
The use of these documents and drawings shall be restricted to the original project for which they were prepared and any publication of these documents and drawings are expressly limited to such project.
Re-use , reproduction or publication by any method, in whole or in part, of these documents and drawings is prohibited. Title of these documents and drawings remain with Clearwater Drafting, LLC. Clearwater Drafting, LLC retains all federal, state and common law copyright protections.
17 U.S.C. section 101 et seq.

**PRODUCED BY:**


**CLEARWATER DRAFTING, LLC**
100 Meadowlark Drive
Safety Harbor, Fl. 34695
Office: 727.330.3792
www.clearwaterdrafting.com

| NO. | REVISIONS | BY | DATE |
|---|---|---|---|
| | | | |
| | | | |
| | | | |
| | | | |
| | | | |
| | | | |
| | | | |
| | | | |
| | | | |
| | | | |
| DRAWN BY: | J.A. | | |
| CHECKED BY: | J.A. | | |

REVISED: 10.31.2014

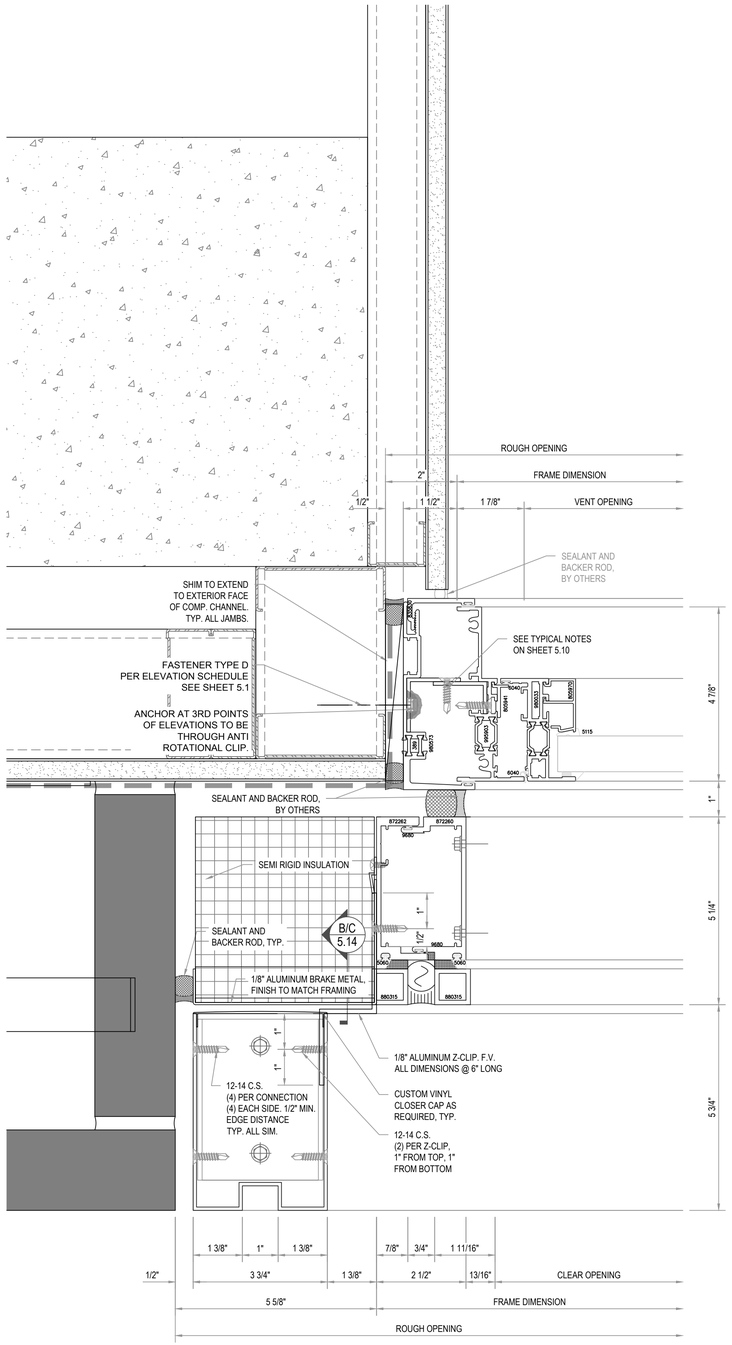


1 JAMB DETAIL
SCALE: 6" = 1'-0"

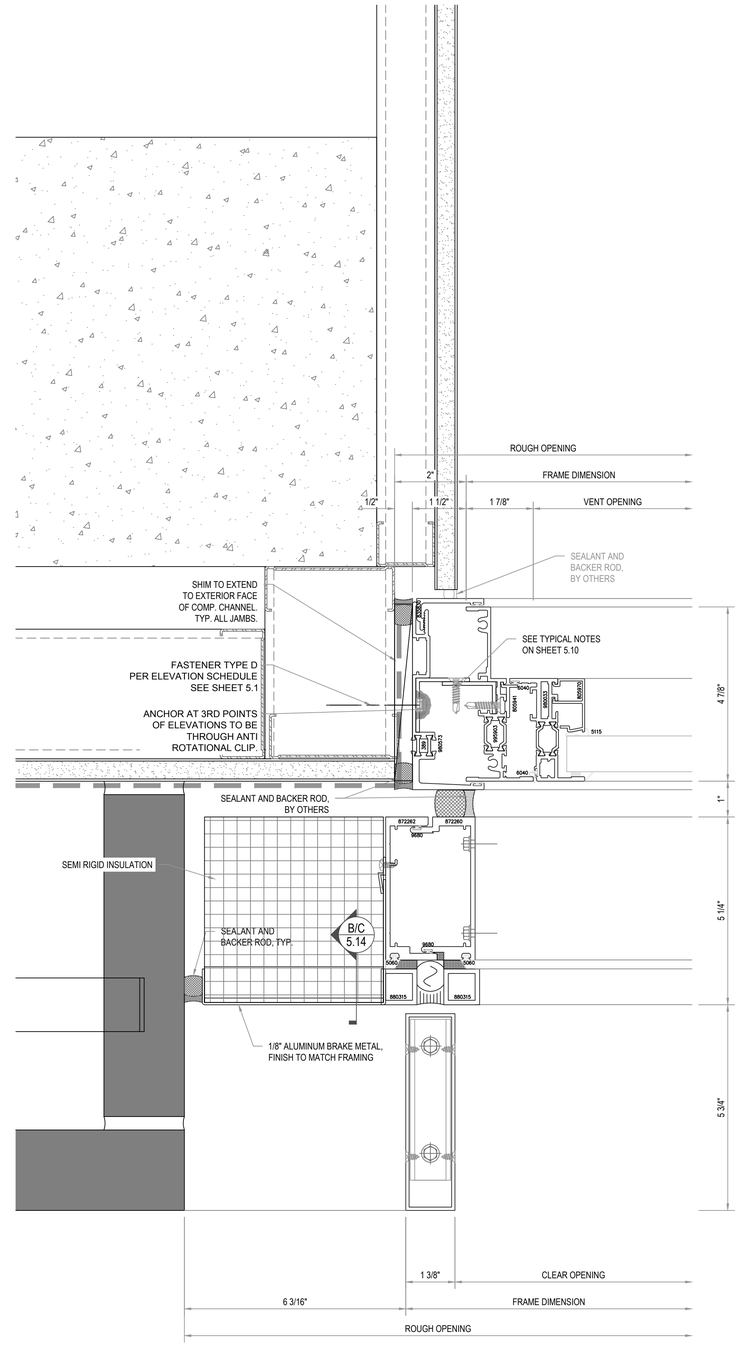


2 JAMB DETAIL
SCALE: 6" = 1'-0"

## ARCHITECT:

GF55 PARTNERS, LLP
19 WEST 21ST STREET
NEW YORK, NY 10010
(212) 352-3099

## CONTRACTOR:

AVO CONSTRUCTION
65 VESTRY STREET
NEW YORK, NY. 10013
(212) 965-9300

## PROJECT NAME:

500 W25TH STREET CONDOS
500 WEST 25TH STREET
NEW YORK, NY 10001
BLOCK: 696 LOT: 38

## DATE:

These drawings represent Clearwater Drafting's interpretation of information and the application of products provided by the architect. The sole purpose of these drawings is to assist the glazing subcontractor/fabricator in the fabrication and installation of the glazing. Ultimately the sole responsibility of verifying all the dimensions, quantities, design requirements, structural integrity and the architectural intent of the glazing is that of the glazing subcontractor/ fabricator. However, it is equally important that the general contractor coordinate these drawings with all other affected subcontractors, the architect of record and the EOR. Clearwater Drafting, LLC will not be held in any way liable for any errors and or omissions implied or otherwise.

These shop drawings must be approved by the architect and engineer prior to preparing the order placement and fabrication.

© 2015 Clearwater Drafting, LLC
The use of these documents and drawings shall be restricted to the original project for which they were prepared and any publication of these documents and drawings are expressly limited to such project.
No one, reproduction or publication by any method, in whole or in part, of these documents and drawings is prohibited. Title of these documents and drawings remain with Clearwater Drafting, LLC. Clearwater Drafting, LLC retains all federal, state and common law copyright protections.
17 U.S.C. section 101 et seq.


PRODUCED BY:

CLEARWATER DRAFTING, LLC
100 Meadowlark Drive
Safety Harbor, Fl. 34695
Office: 727.330.3792
www.clearwaterdrafting.com


| NO. | REVISIONS | BY | DATE |
|---|---|---|---|
| | | | |
| | | | |
| | | | |
| | | | |
| | | | |
| | | | |
| | | | |
| | | | |
| | | | |
| | | | |

| | |
|---|---|
| DRAWN BY: | J.A. |
| CHECKED BY: | J.A. |

REVISED 10.31.2014

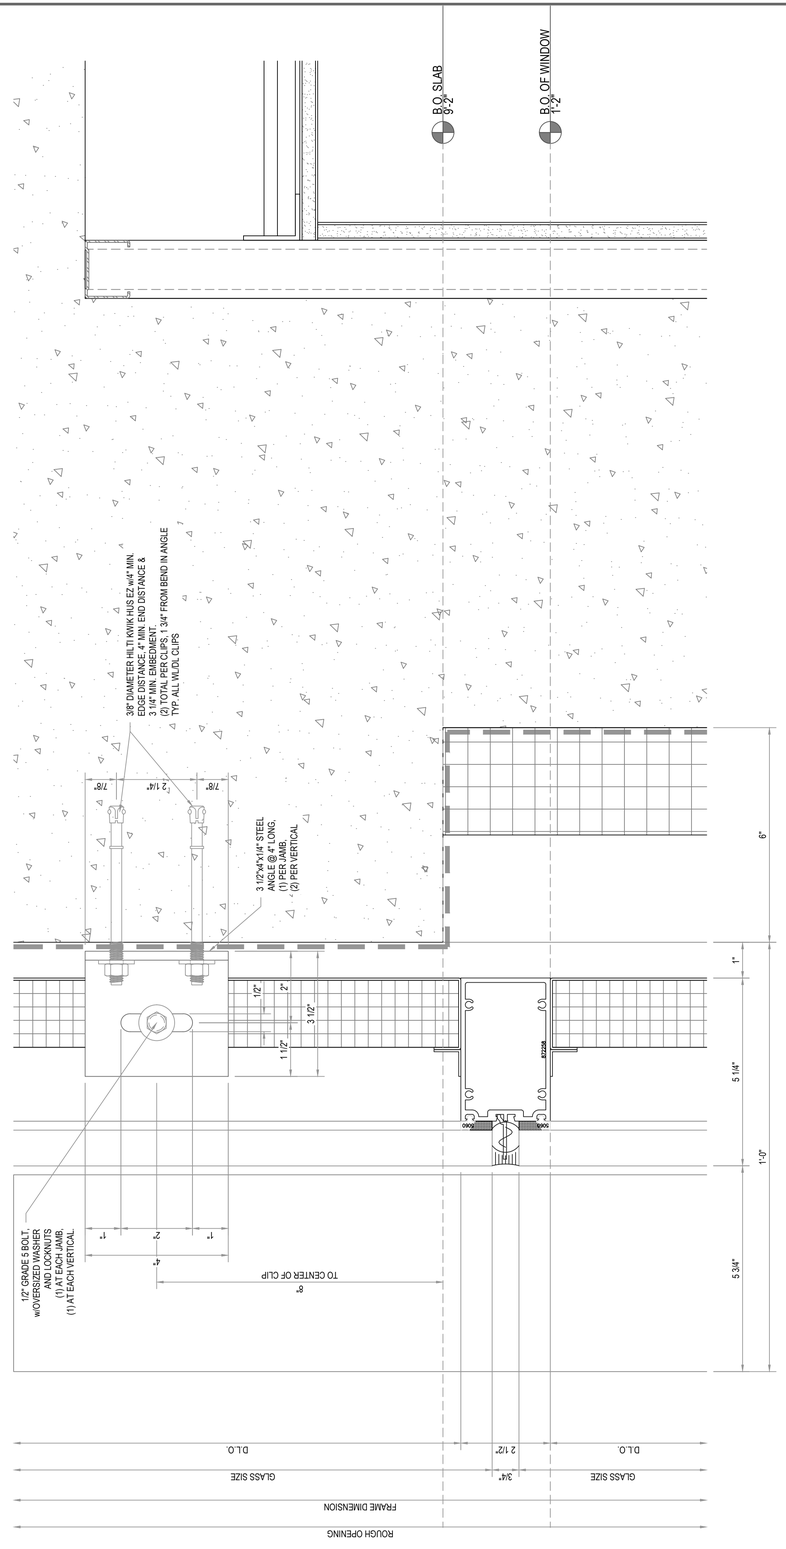


*HORIZONTAL DETAIL*
SCALE: 6" = 1'-0"
1

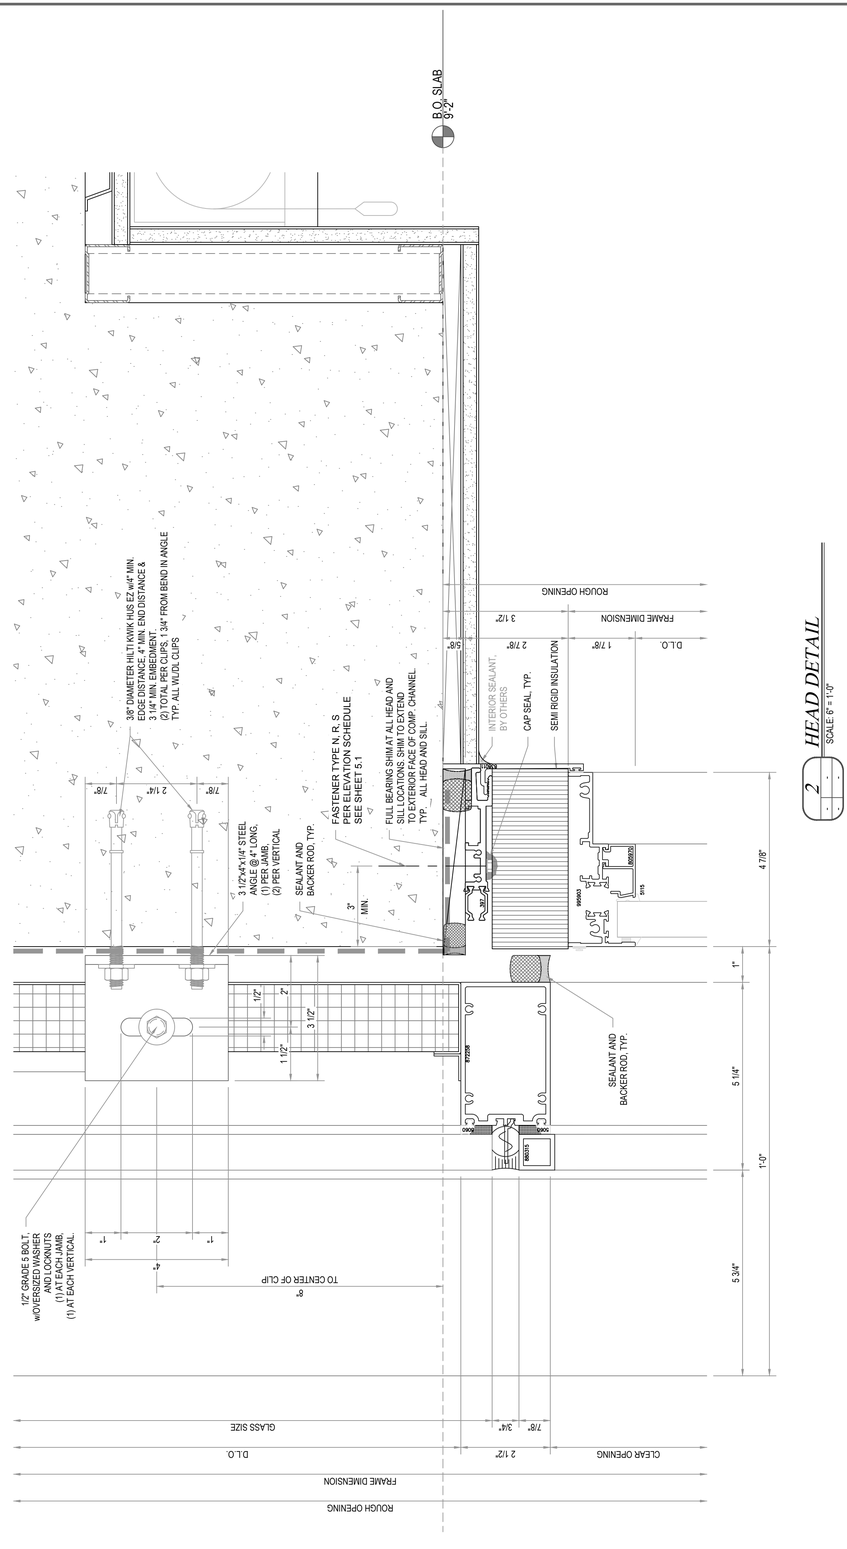


*HEAD DETAIL*
SCALE: 6" = 1'-0"
2

## ARCHITECT:

GF55 PARTNERS, LLP
19 WEST 21ST STREET
NEW YORK, NY 10010
(212) 352-3099

## CONTRACTOR:

AVO CONSTRUCTION
65 VESTRY STREET
NEW YORK, NY. 10013
(212) 965-9300

## PROJECT NAME:

500 W25TH STREET CONDOS
500 WEST 25TH STREET
NEW YORK, NY 10001
BLOCK: 696 LOT: 38

## DATE:

These drawings represent Clearwater Drafting's interpretation of information and the application of products provided by the architect. The sole purpose of these drawings is to assist the glazing subcontractor/fabricator in the fabrication and installation of the glazing. Ultimately the sole responsibility of verifying all the dimensions, quantities, design requirements, structural integrity and the architectural intent of the glazing is that of the glazing subcontractor/ fabricator. However, if is equally important that the general contractor coordinate these drawings with all other affected subcontractors, the architect of record and the EOR. Clearwater Drafting, LLC will not be held in any way liable for any errors and or omissions implied or otherwise.

These shop drawings must be approved by the architect and engineer prior to preparing the order placement and fabrication.

© 2015 Clearwater Drafting, LLC
The use of these documents and drawings shall be restricted to the original project for which they were prepared and any publication of these documents and drawings are expressly limited to such project.
Re-use, reproduction or publication by any method, in whole or in part, of these documents and drawings is prohibited. Title of these documents and drawings remain with Clearwater Drafting, LLC. Clearwater Drafting, LLC retains all federal, state and common law copyright protections.
17 U.S.C. section 101 et seq.

**PRODUCED BY:**

**CLEARWATER DRAFTING, LLC**
100 Meadowlark Drive
Safety Harbor, Fl. 34695
Office: 727.330.3792
www.clearwaterdrafting.com

| NO. | REVISIONS | BY | DATE |
|---|---|---|---|
| | | | |
| | | | |
| | | | |
| | | | |
| | | | |
| | | | |
| | | | |
| | | | |
| | | | |
| | | | |

| | |
|---|---|
| DRAWN BY: | J.A. |
| CHECKED BY: | J.A. |

REVISED: 12.31.2014